
SCALE BAR 1:2500

50m 0 50m 100m 150m 200m 250m

N

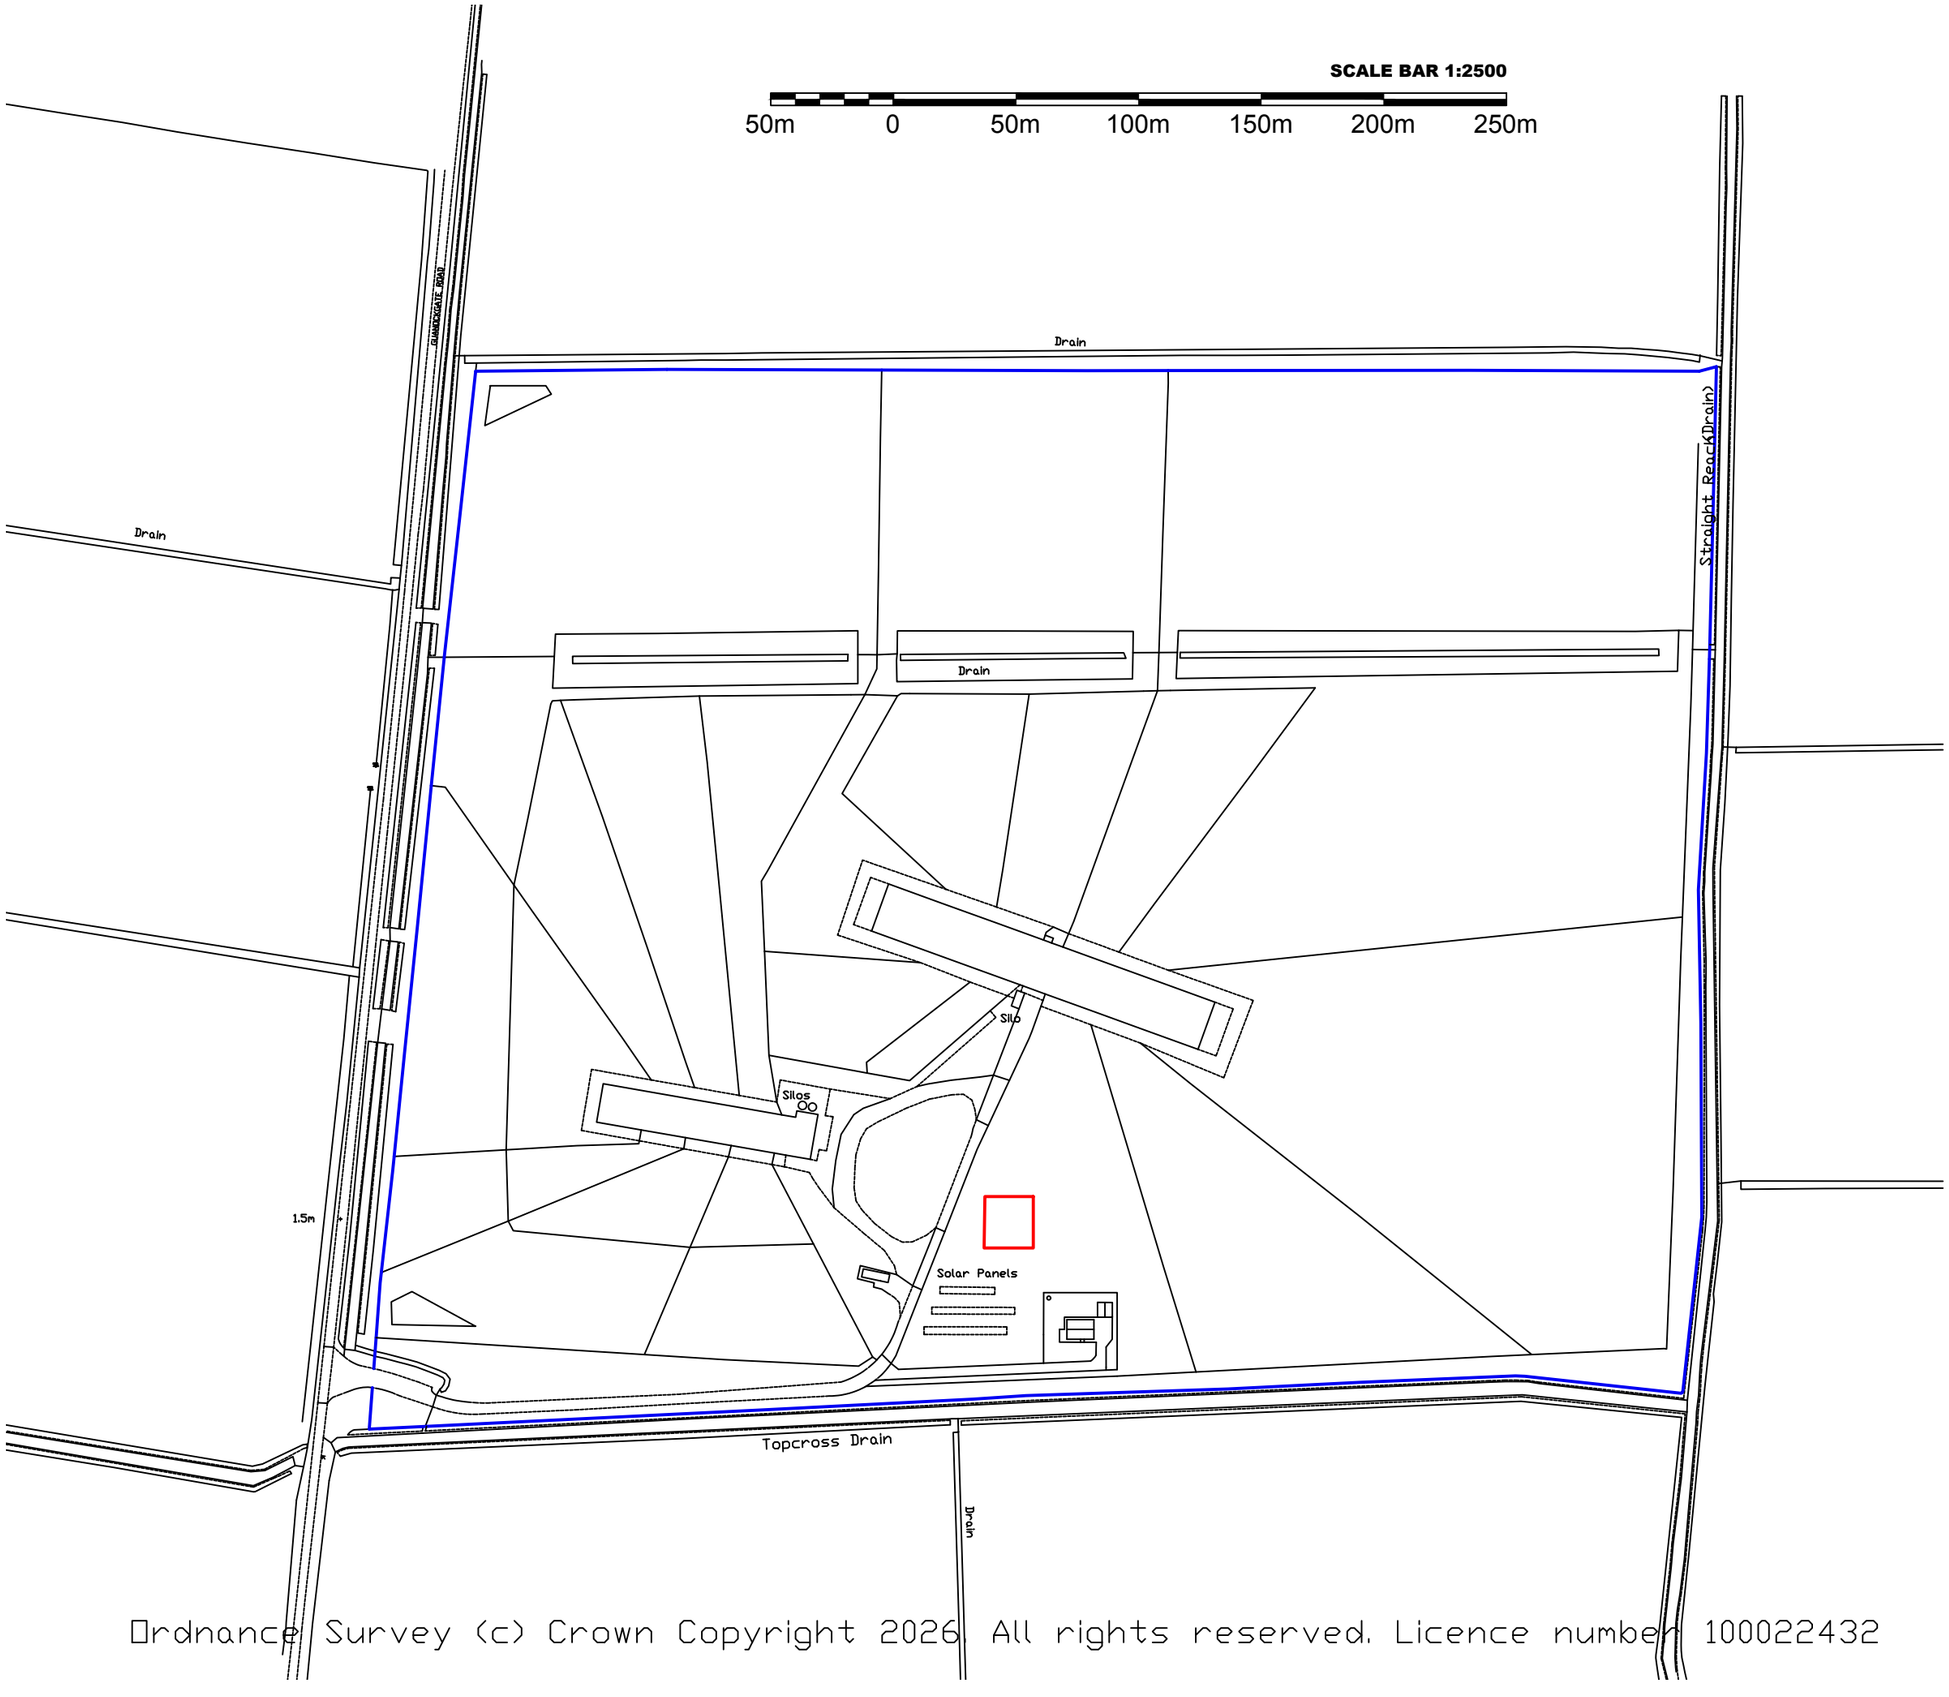

Ordnance Survey (c) Crown Copyright 2026. All rights reserved. Licence number 100022432

Harrison Pick Ltd
PLANNING CONSULTANTS

Drawing

Location Plan

Station Farm Offices, Wansford Road, Nafferton,
Driffield, East Yorkshire, YO25 8NJ

T : 01377 253363
E : ian@harrisonpick.co.uk
sam@harrisonpick.co.uk
W : www.harrisonpick.co.uk

Project

James Gent. Agricultural Notice.

Scale	1:2500	@ A3
Job No.	IP/26/JG/01	Rev: -
Drawn by: IP	Date: April 2026	

The drawing is the copyright of Harrison Pick Ltd and should not be altered, copied or reproduced without written consent.