


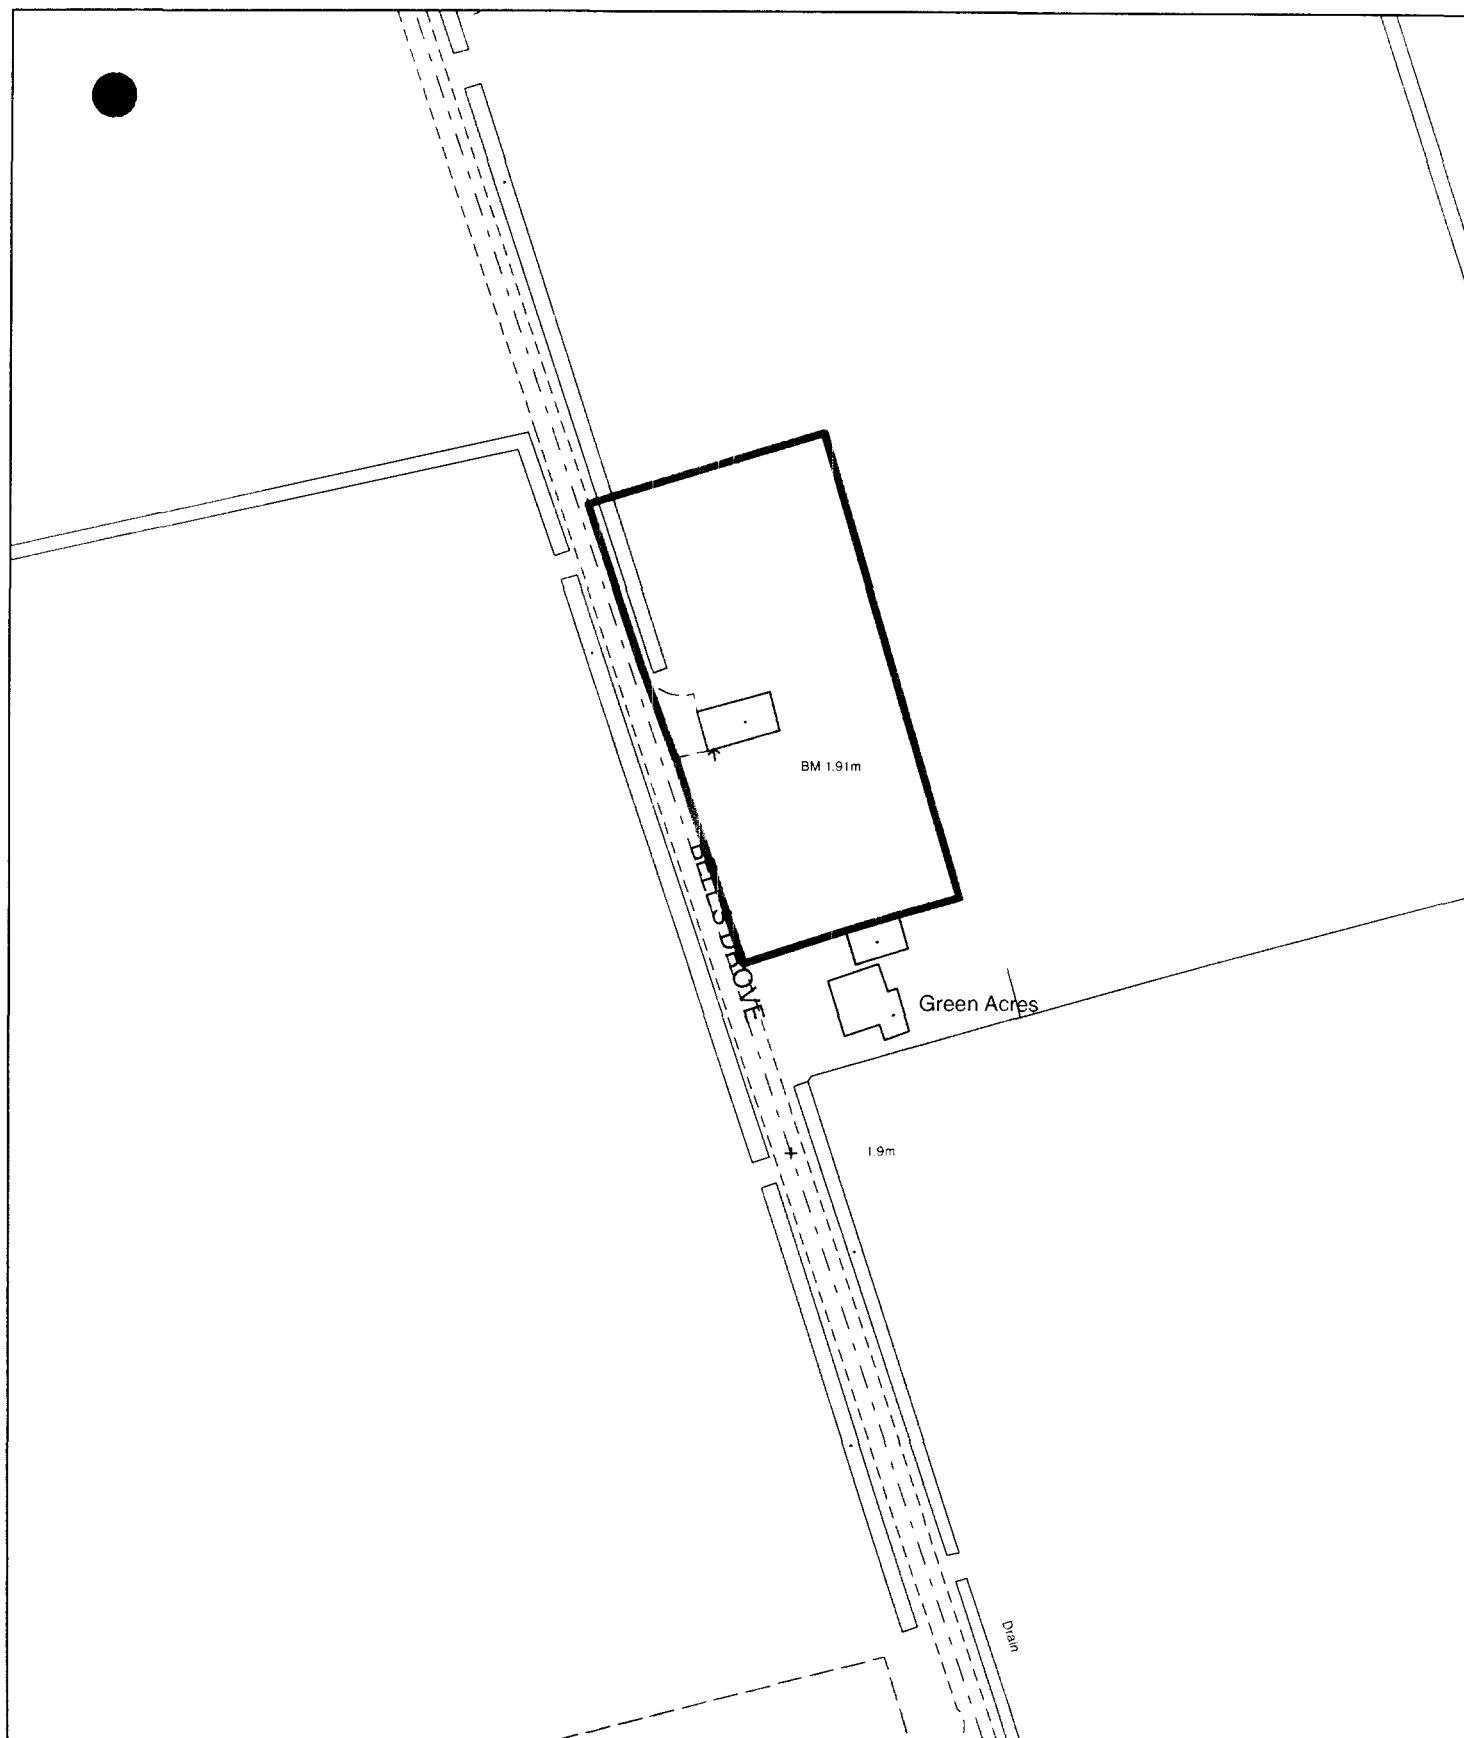

Planning Application Location Plan **Ward Member Notification**

H20/0515/03

Scale: 1:1250

Planning and Development

Council Offices, Priory Road, Spalding, Lincolnshire
 PE11 2XE

PLEASE DO NOT COPY THIS PLAN
 This map is reproduced from Ordnance Survey material with
 permission of Ordnance Survey on behalf of Her Majesty's
 Stationary Office (c) Crown copyright. Unauthorised reproduction
 infringes Crown copyright and may lead to prosecution or civil
 proceedings. South Holland District Council LA079413 2003



Sutton St James
County Primary School

BELLS DROVE

Site

MR & MRS P. ADAMS
"SUGAR PLUM BARN"
BELLS DROVE
SUTTON ST JAMES
SPALDING
LINES
DEVELOP

SHDC
Planning & Development
28 APR 2003
Ref 0515/03