

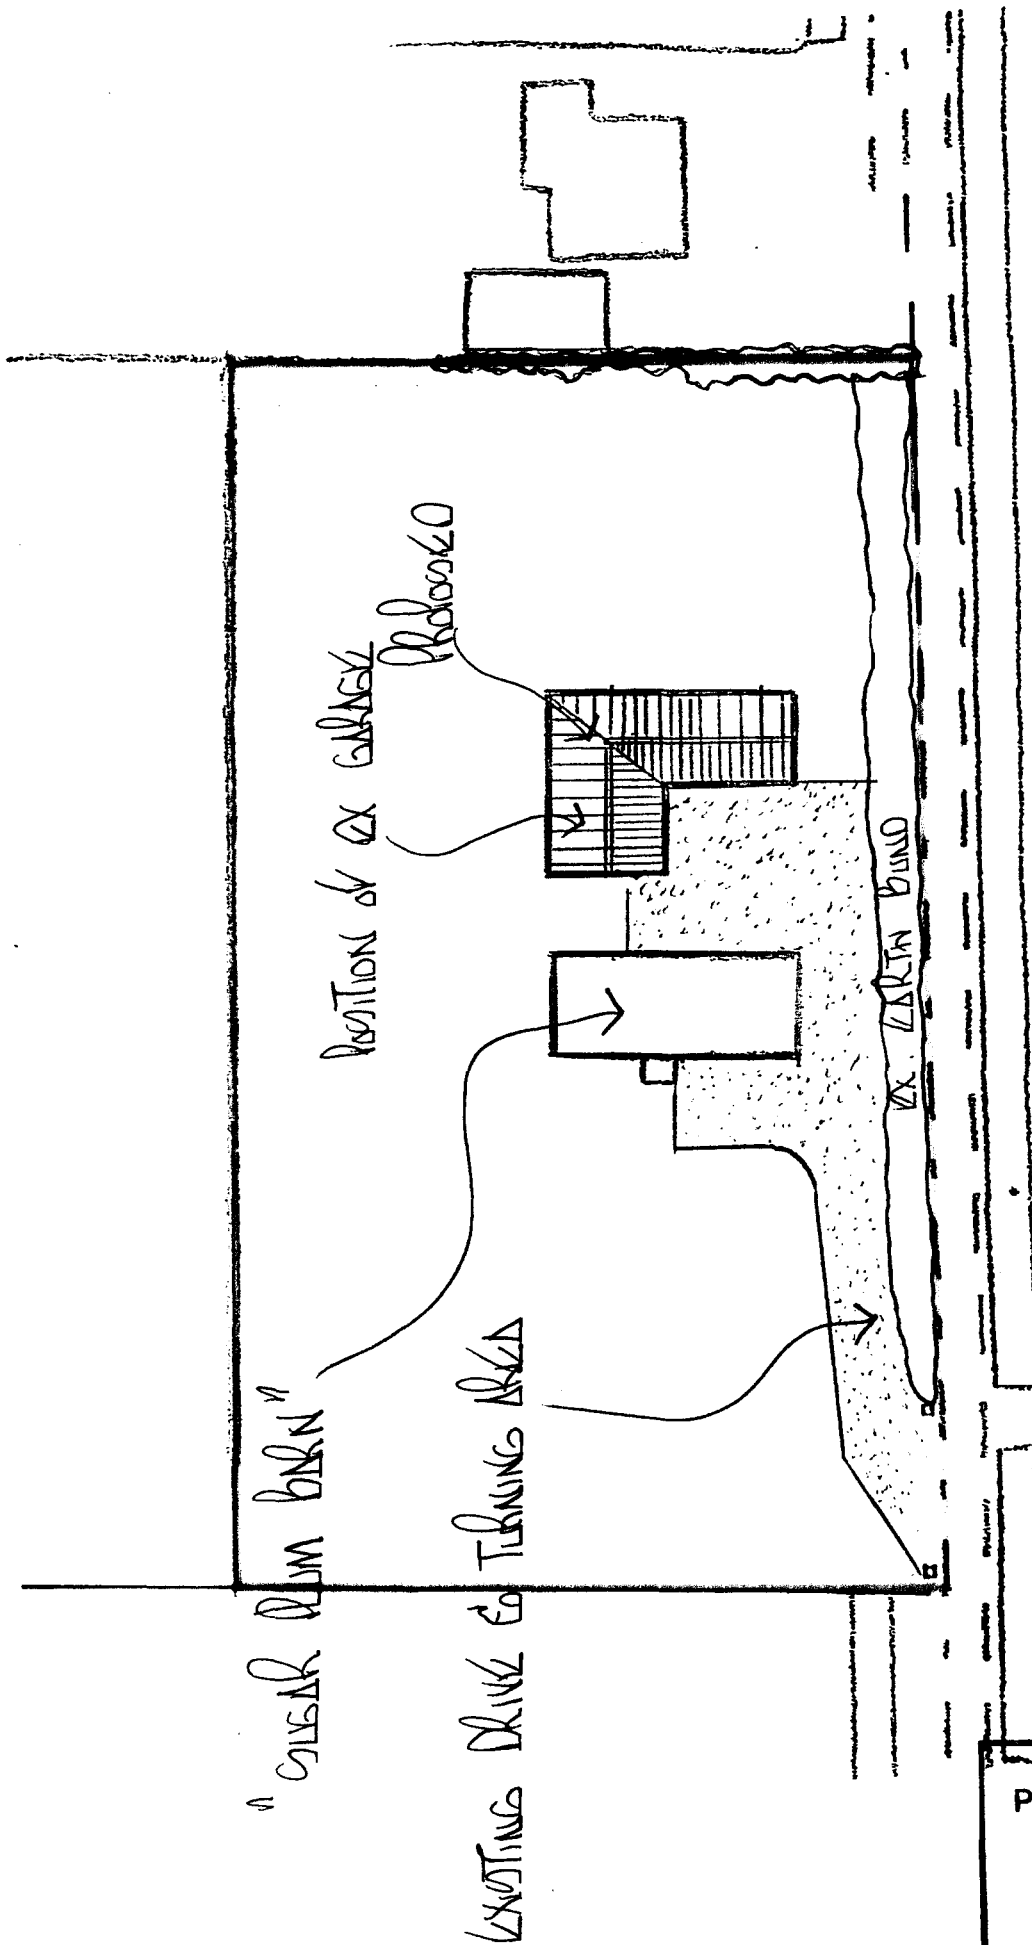
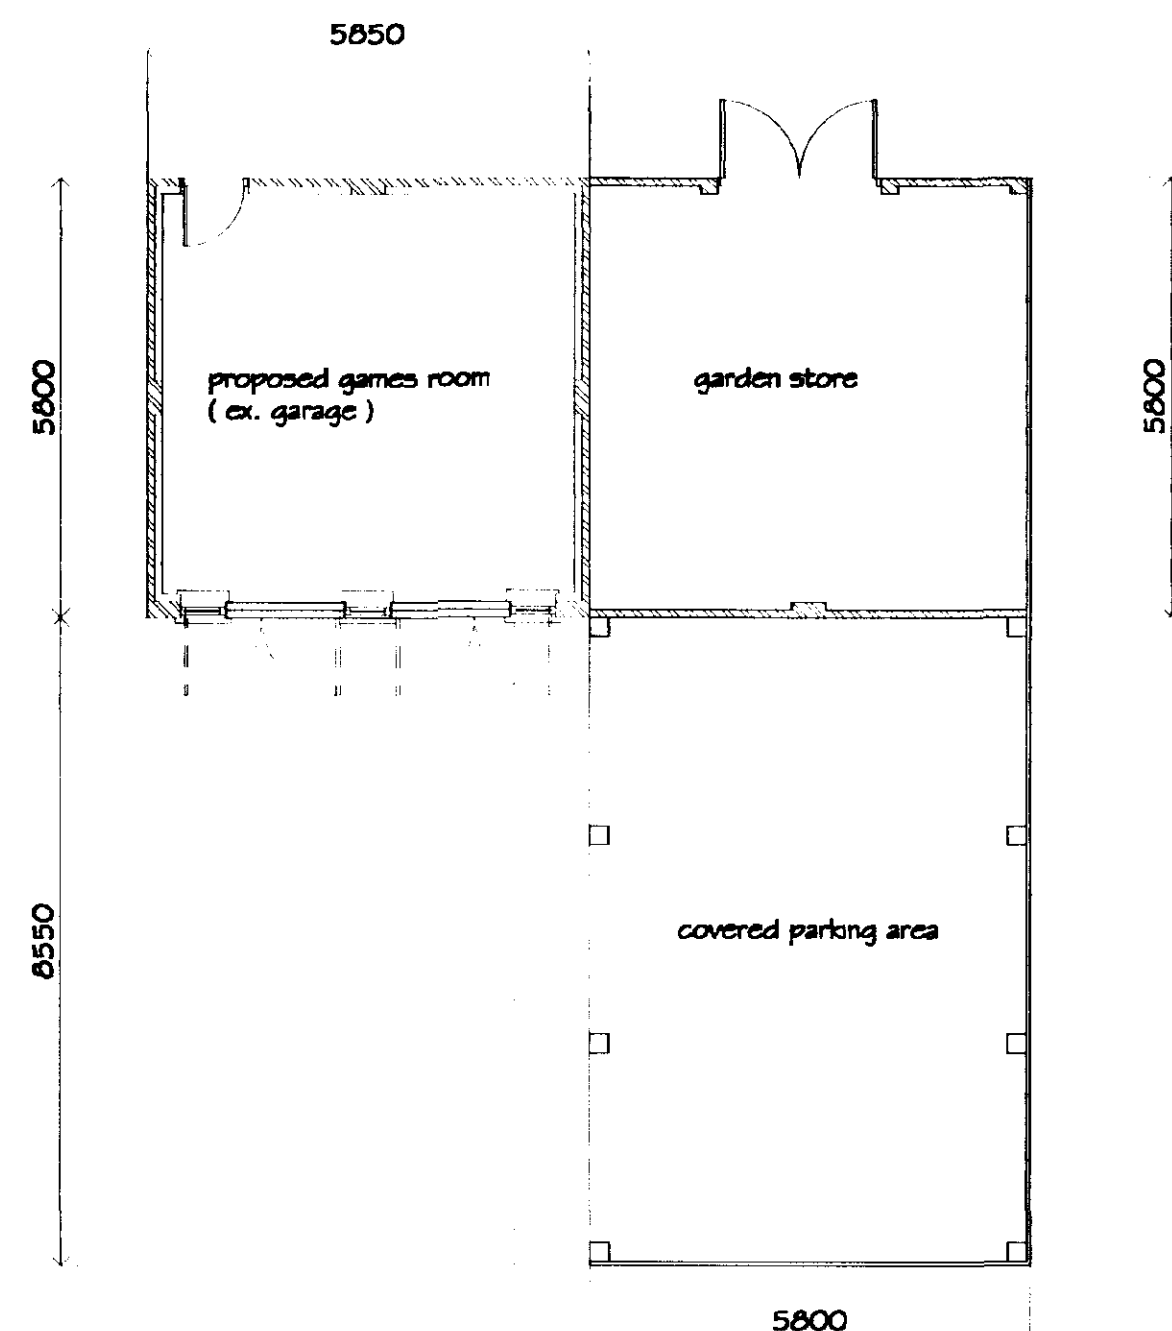


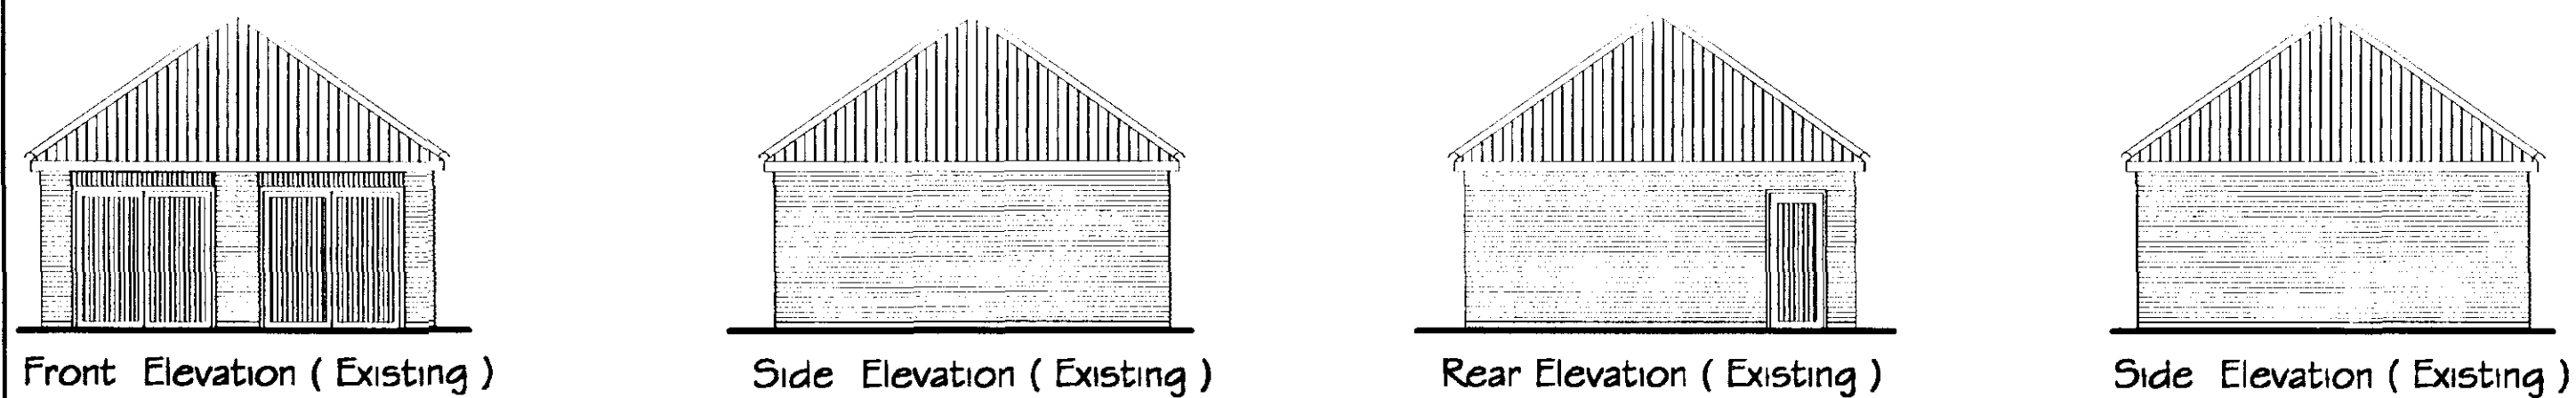


MR CO MRS L DAMES
 "GREAT DUM BURN"
 BATES ABOVE
 SUTTON ST. JAMES
 CHALDING
 LINES
 K12 016

block plan
 SCALE 1/500

SHDC
 Planning & Development
 28 APR 2003
 Ref 0515/03

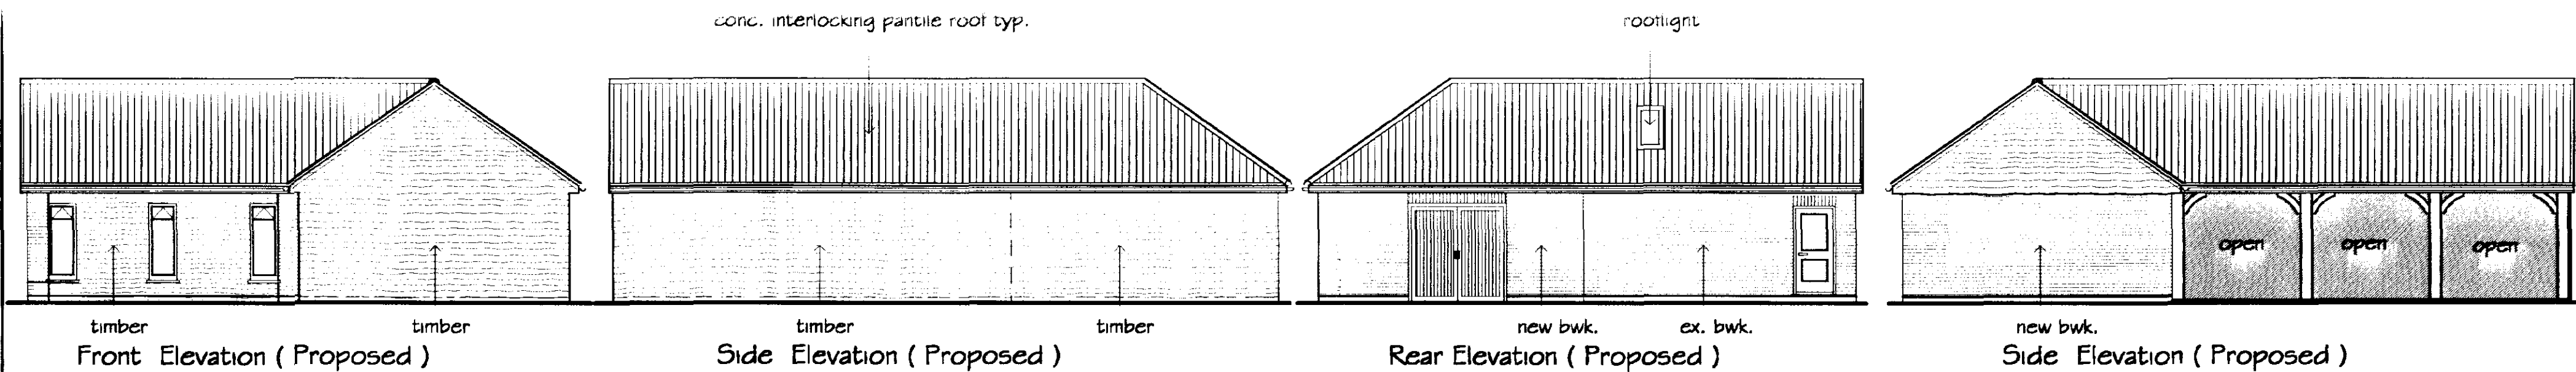

Floor Plan (Proposed)
 Existing Garage External Floor Area = 40m²
 Proposed Garden Store External Floor Area = 34m²
 Proposed Covered Parking Area External Floor Area = 50m²

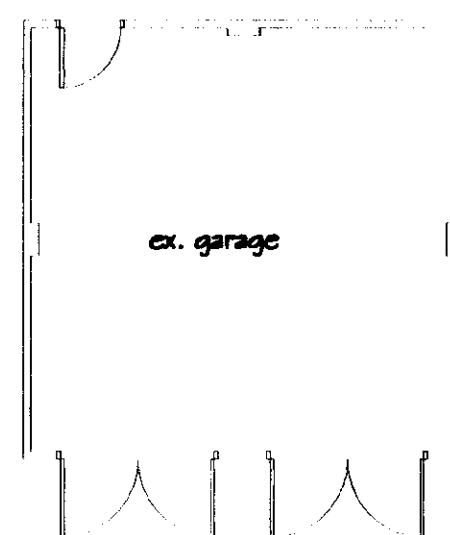

Floor Plan (Existing)
 Existing Garage External Floor Area = 40m²

TILES :
 CONC. INTERLOCKING ROOF TILES, TYPE : PANTILE, COLOUR : RED

FASCIA BOARDS / SOFFITS / RAINWATER GOODS :
 TIMBER FASCIA BOARDS WITH EXPOSED RAFTERS @ EAVES CW
 PVC GUTTERS & RWP'S TO SOAKAWAYS

FACING BRICKWORK :
 TO MATCH EXISTING GARAGE TYPE & COLOUR AS NEAR AS POSSIBLE

VERTICAL CLADDING :
 TREATED TIMBER HORIZONTAL LAPPED SLATING (ELM OR SIMILAR)

WINDOWS / EXTERNAL DOORS:
 TIMBER DOUBLE GLAZED WINDOWS / DOORS .

SHDC
 Planning & Development
 28 APR 2003
 Ref 0515/03

CLIENT	Mr. & Mrs. P. Adams " Sugar Plum Barn " Bells Drove Sutton St. James Spalding Lincs. PE12 0JG	DETERMINED PLAN
PROJECT	Proposed garden store, covered parking area & conversion of garage to games room	
DETAILS	Elevations & Floor Plans (Proposed & Existing)	
SCALE	1 / 100	DRAWING PA23/4/2003