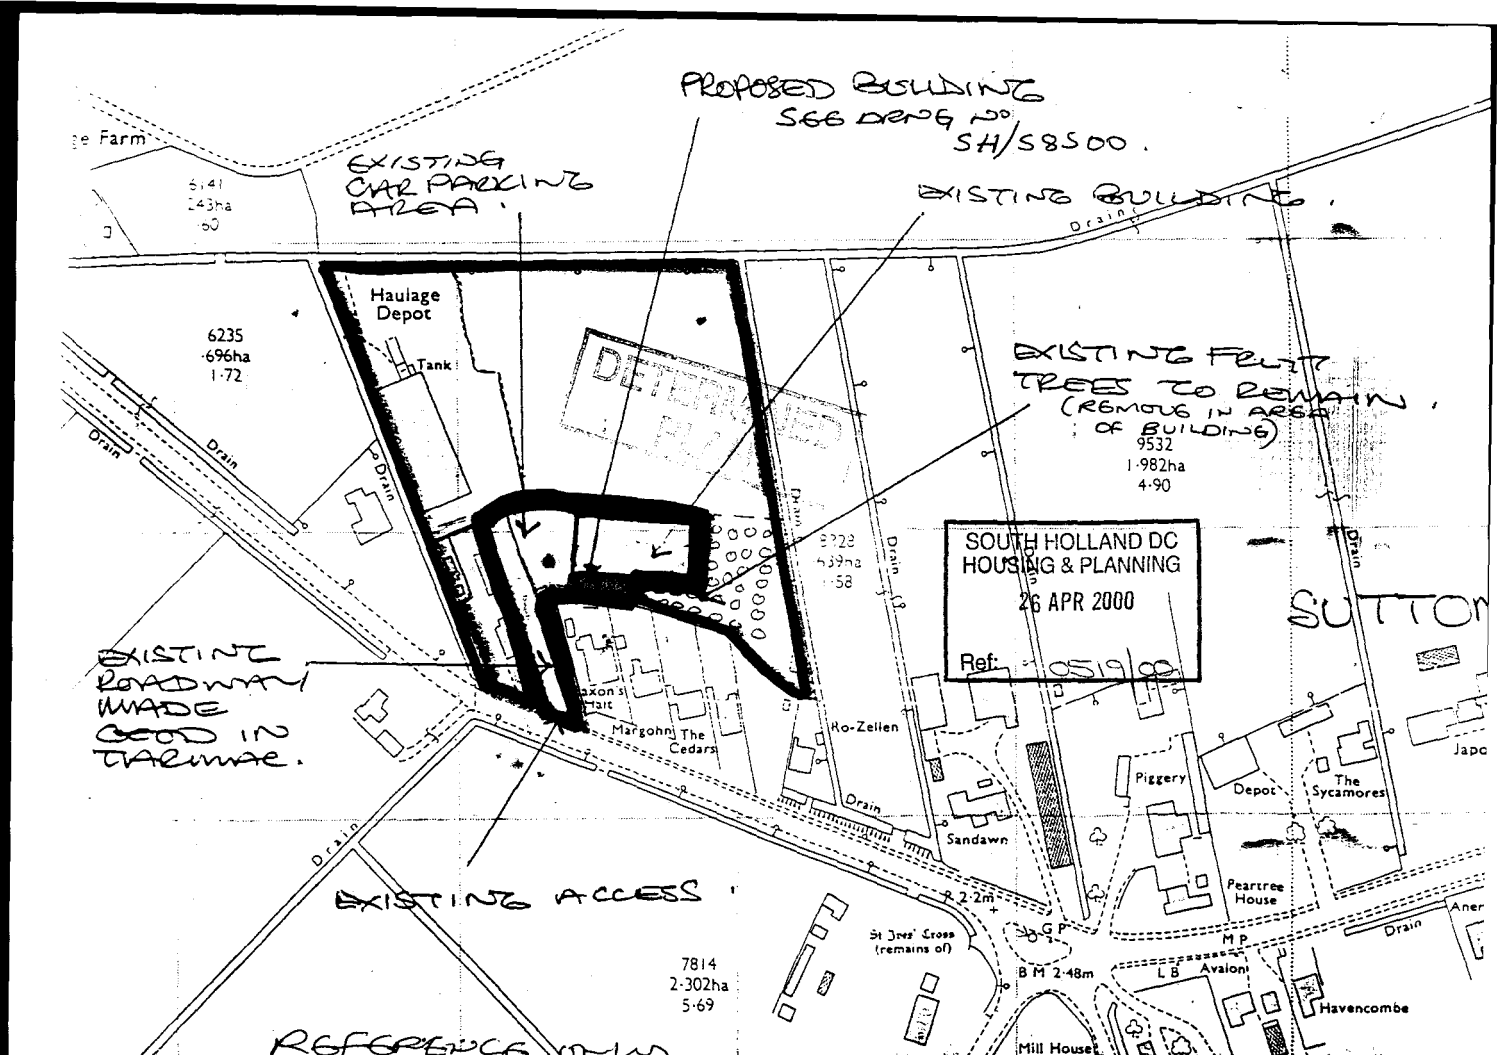
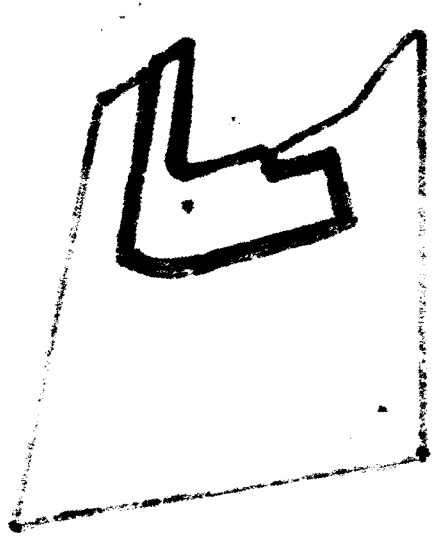

PROPOSED BUILDING
SEE DRNG Nº SH/S8500.
EXISTING CAR PARKING AREA.
EXISTING BUILDING.
EXISTING FRUIT TREES TO REMAIN. (REMOVE IN AREA OF BUILDING)
EXISTING ROADWAY MADE GOOD IN TARMAC.
EXISTING ACCESS.
REFERENCE PLAN
Haulage Depot
Tank
6235
·696ha
1·72
9532
1·982ha
4·90
7814
2·302ha
5·69
SOUTH HOLLAND DC
HOUSING & PLANNING
26 APR 2000
Ref: H519/00
Drain
Margohn
The Cedars
Ro-Zellen
Sandawn
Piggery
Depot
The Sycamores
Peartree House
St Jres' Cross (remains of)
2·2m
G P
M P
B M 2·48m
L B
Avalon
Havencombe
Mill House
SUTTON





SOUTH HOLLAND DISTRICT COUNCIL

Housing and Planning Services Department

Council Offices, Priory Road, Spalding, Lincolnshire PE11 2XE

Planning Application Location Plan
Ward Member Notification

H20/0519/00

Scale: 1:1250

FILE COPY

PLEASE DO NOT COPY THIS PLAN
This map is reproduced from Ordnance Survey material with permission of Ordnance Survey on behalf of Her Majesty's Stationery Office (c) Crown copyright. Unauthorised reproduction infringes Crown copyright and may lead to prosecution or civil proceedings. South Holland District Council LA079413 2000

N

LIFE BOOK