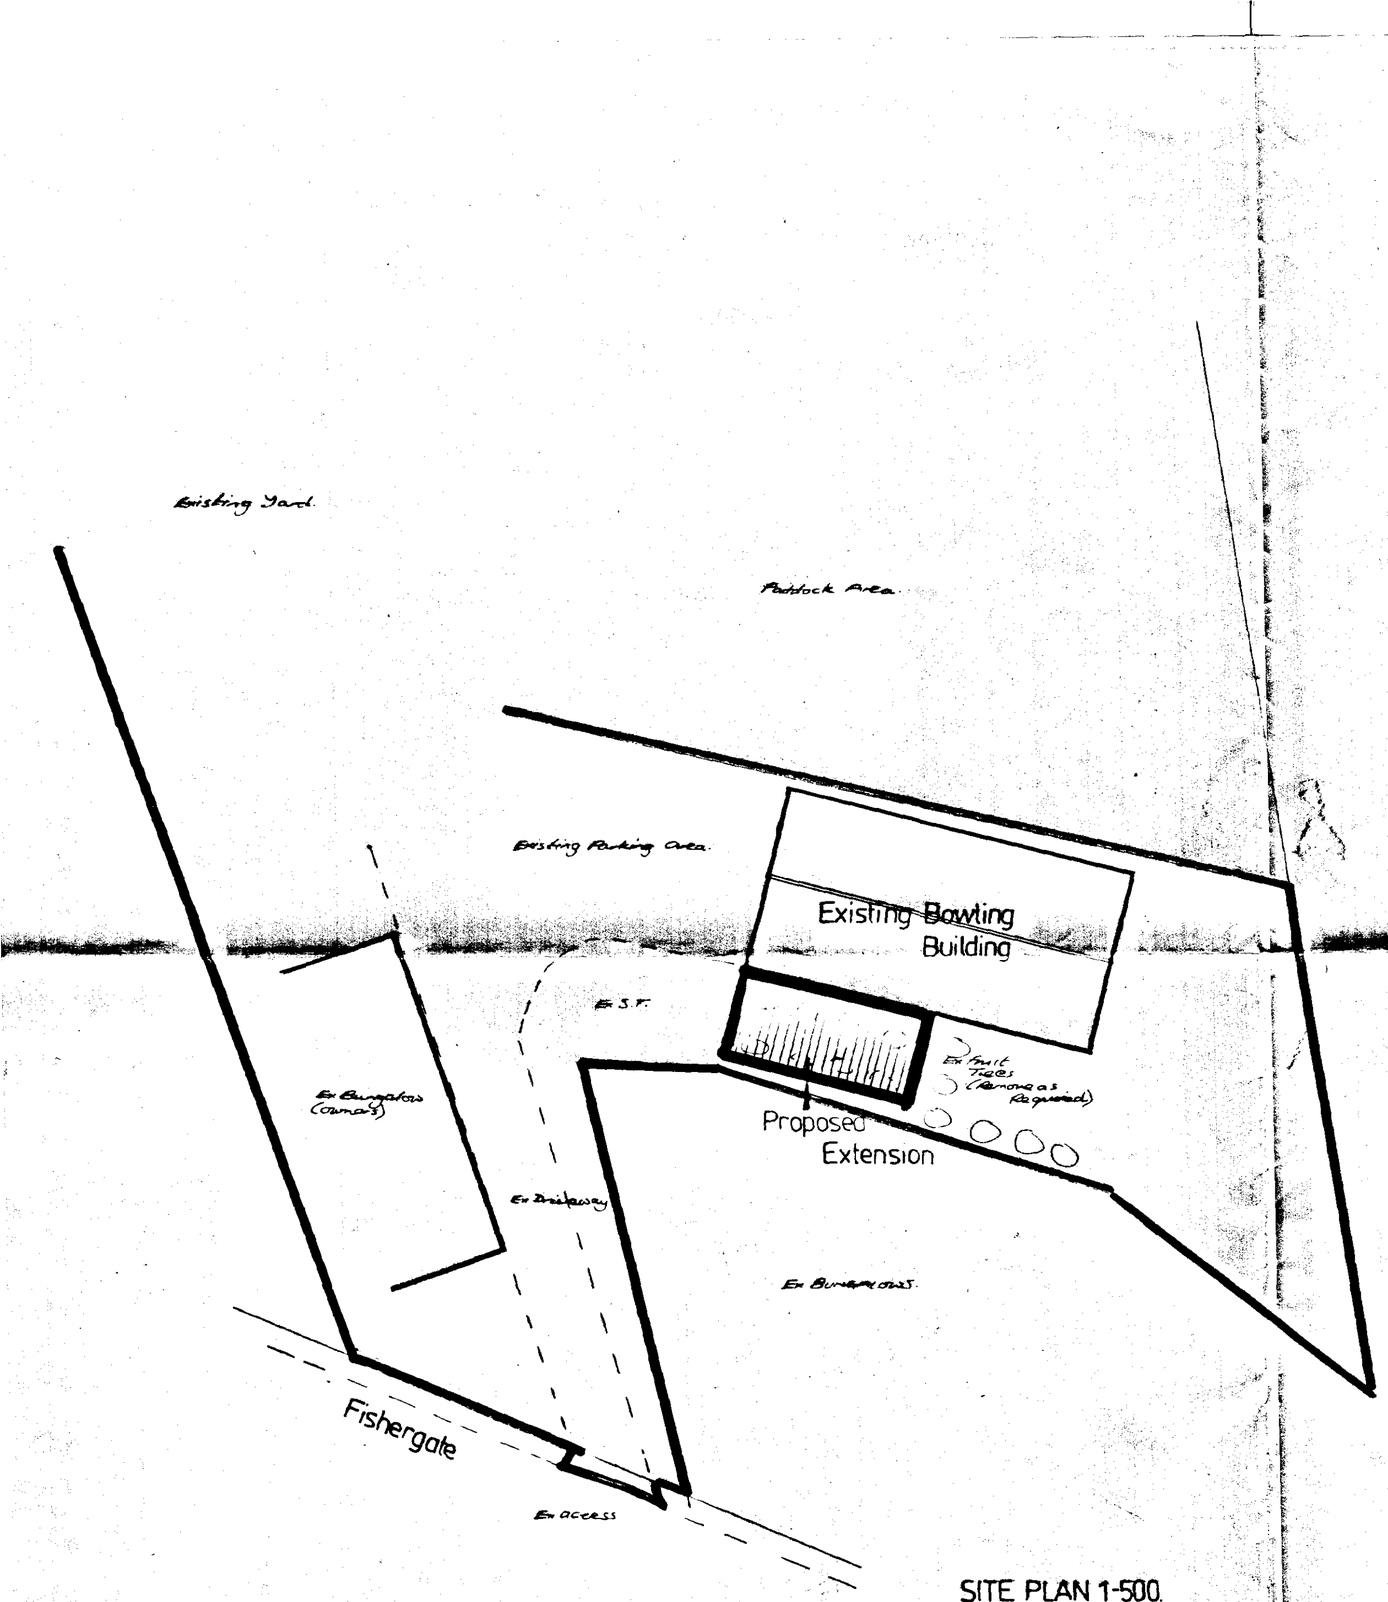


SITE PLAN 1-500.

SOUTH HOLLAND DC
HOUSING & PLANNING
23 MAY 2000
Ref. S19/00.
DETERMINED PLAN

Architectural
Design Services
S. J. Thrower

Tydd St Giles
Wisbech
Cambridgeshire
PE13 5LH
Telephone
01945 870022


Proposed Extension at Sutton St. James Indoor Bowling Green to Provide a Pentanca Rink and Additional Toilet Facilities at Fishergate, Sutton St. James.

For. F.S.Campting.


Site Plan (Schematic).

Scale	Date	Drwn	Chkd
1-500.	Apr 00.	S.J.T.	—


Drng no. SH/60100.

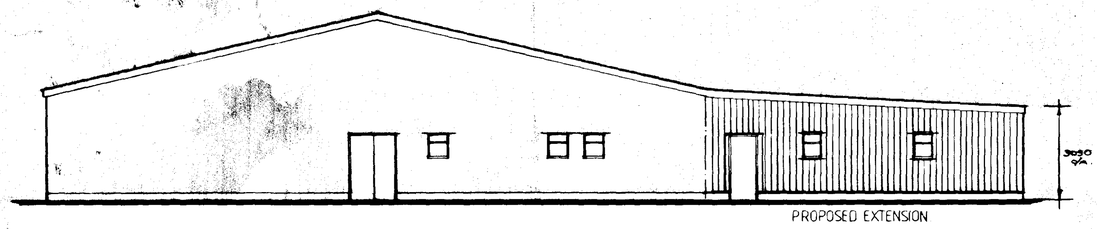


FRONT ELEVATION.

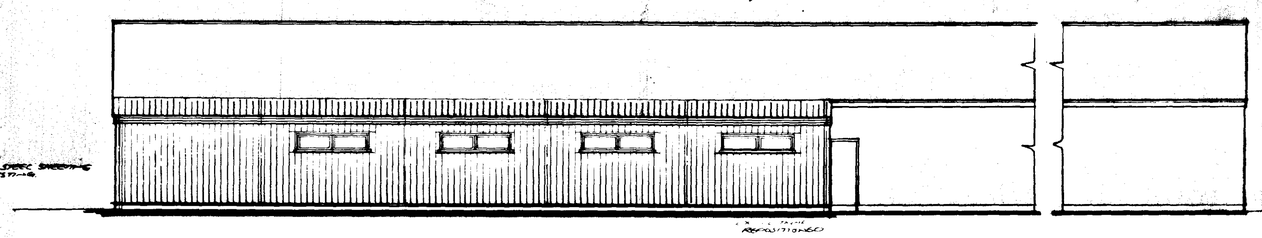

SIDE ELEVATION.

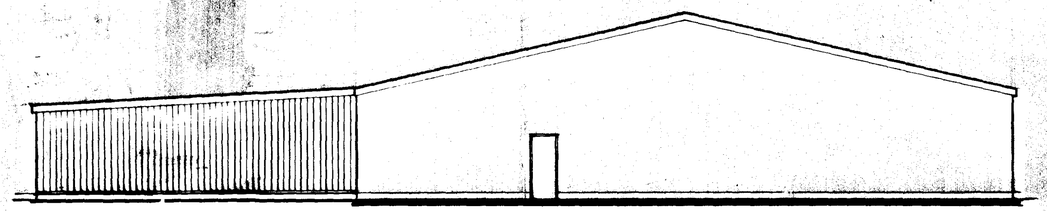

REAR ELEVATION.

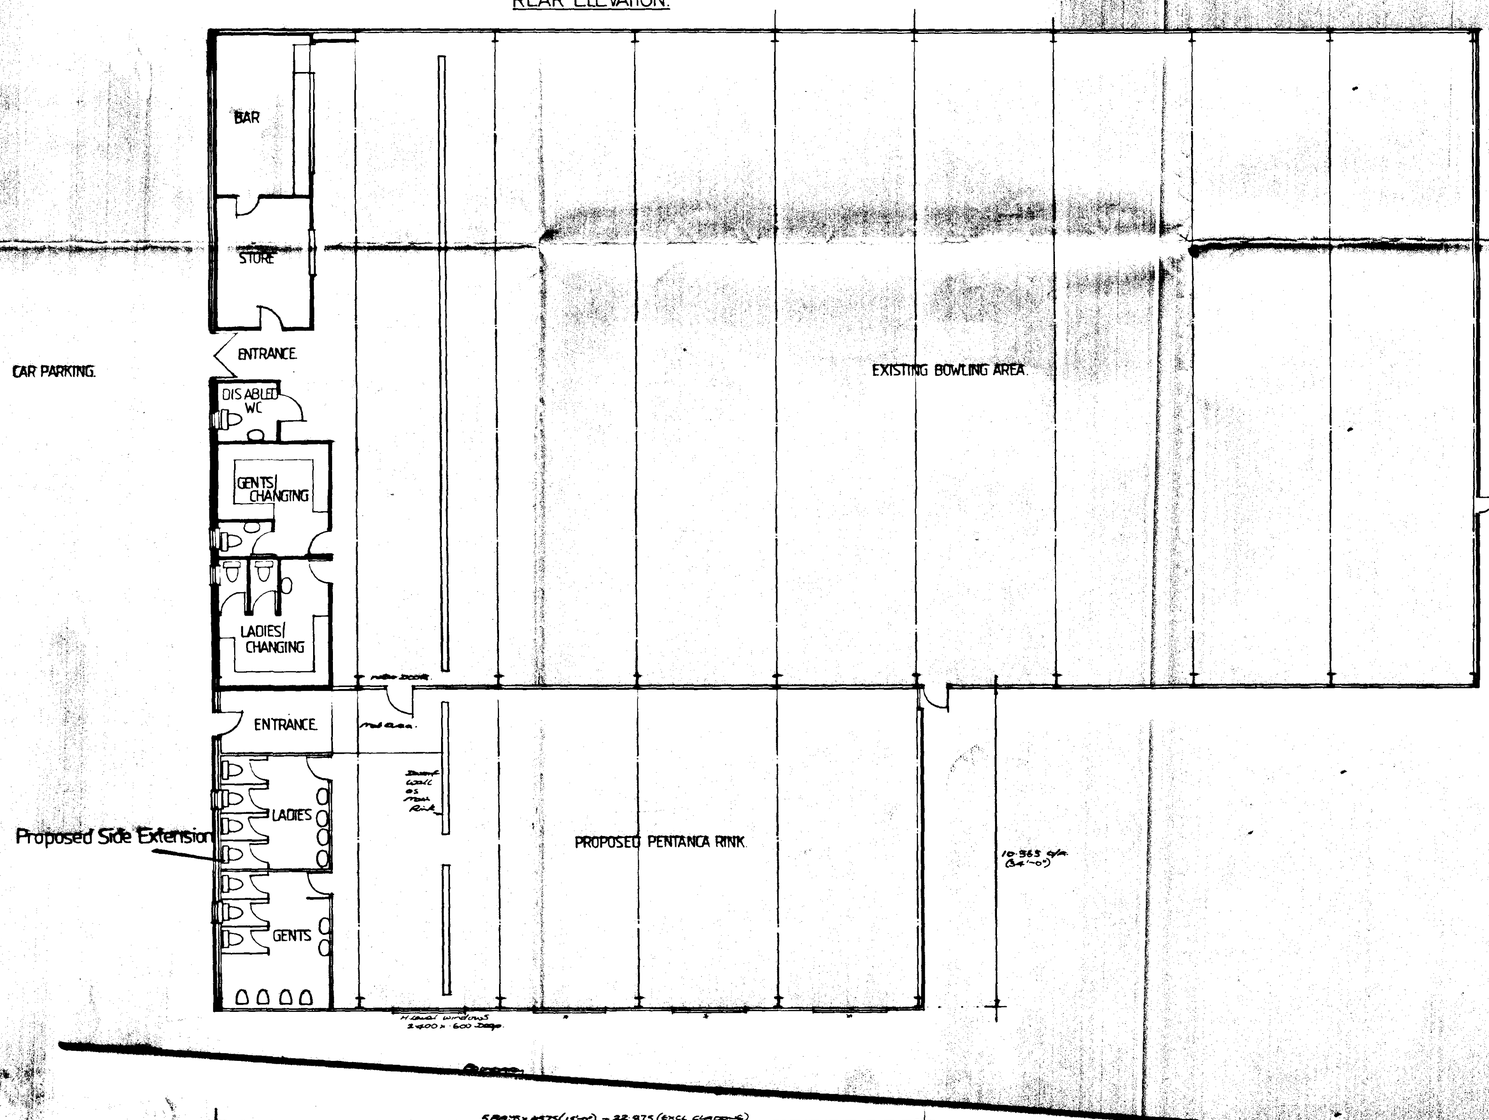

PLANNING ISSUE ONLY.

DETERMINED PLAN
SOUTH HOLLAND DC
HOUSING & PLANNING
26 APR 2000
Ref: S/19/00

Architectural Design Services
S. J. Thrower
3 Newgate Road
Tydd St. Giles
Wisbech
Cambridgeshire
PE13 5LH
Telephone
01945 870022

Proposed Extension at Sutton St James Indoor Bowling Green to Provide a Pentanca Rink and Additional Toilet Facilities at Fishergate, Sutton St. James.

For. F.S.Campling.

General Arrangement Plan.

Scale	Date	Drawn	Chkd
1-50. 1-100.	March 00.	S.J.T.	—

Drng no. SH/58500.