
ASHBY, OLD FENDYKE, SUTTON ST. JAMES, SPALDING, PE12 0HE

Supplied by: www.ukmapcentre.com
Serial No: 265002
Centre Coordinates:538106,317640
Production Date: 01/06/2023 10:51:32

North

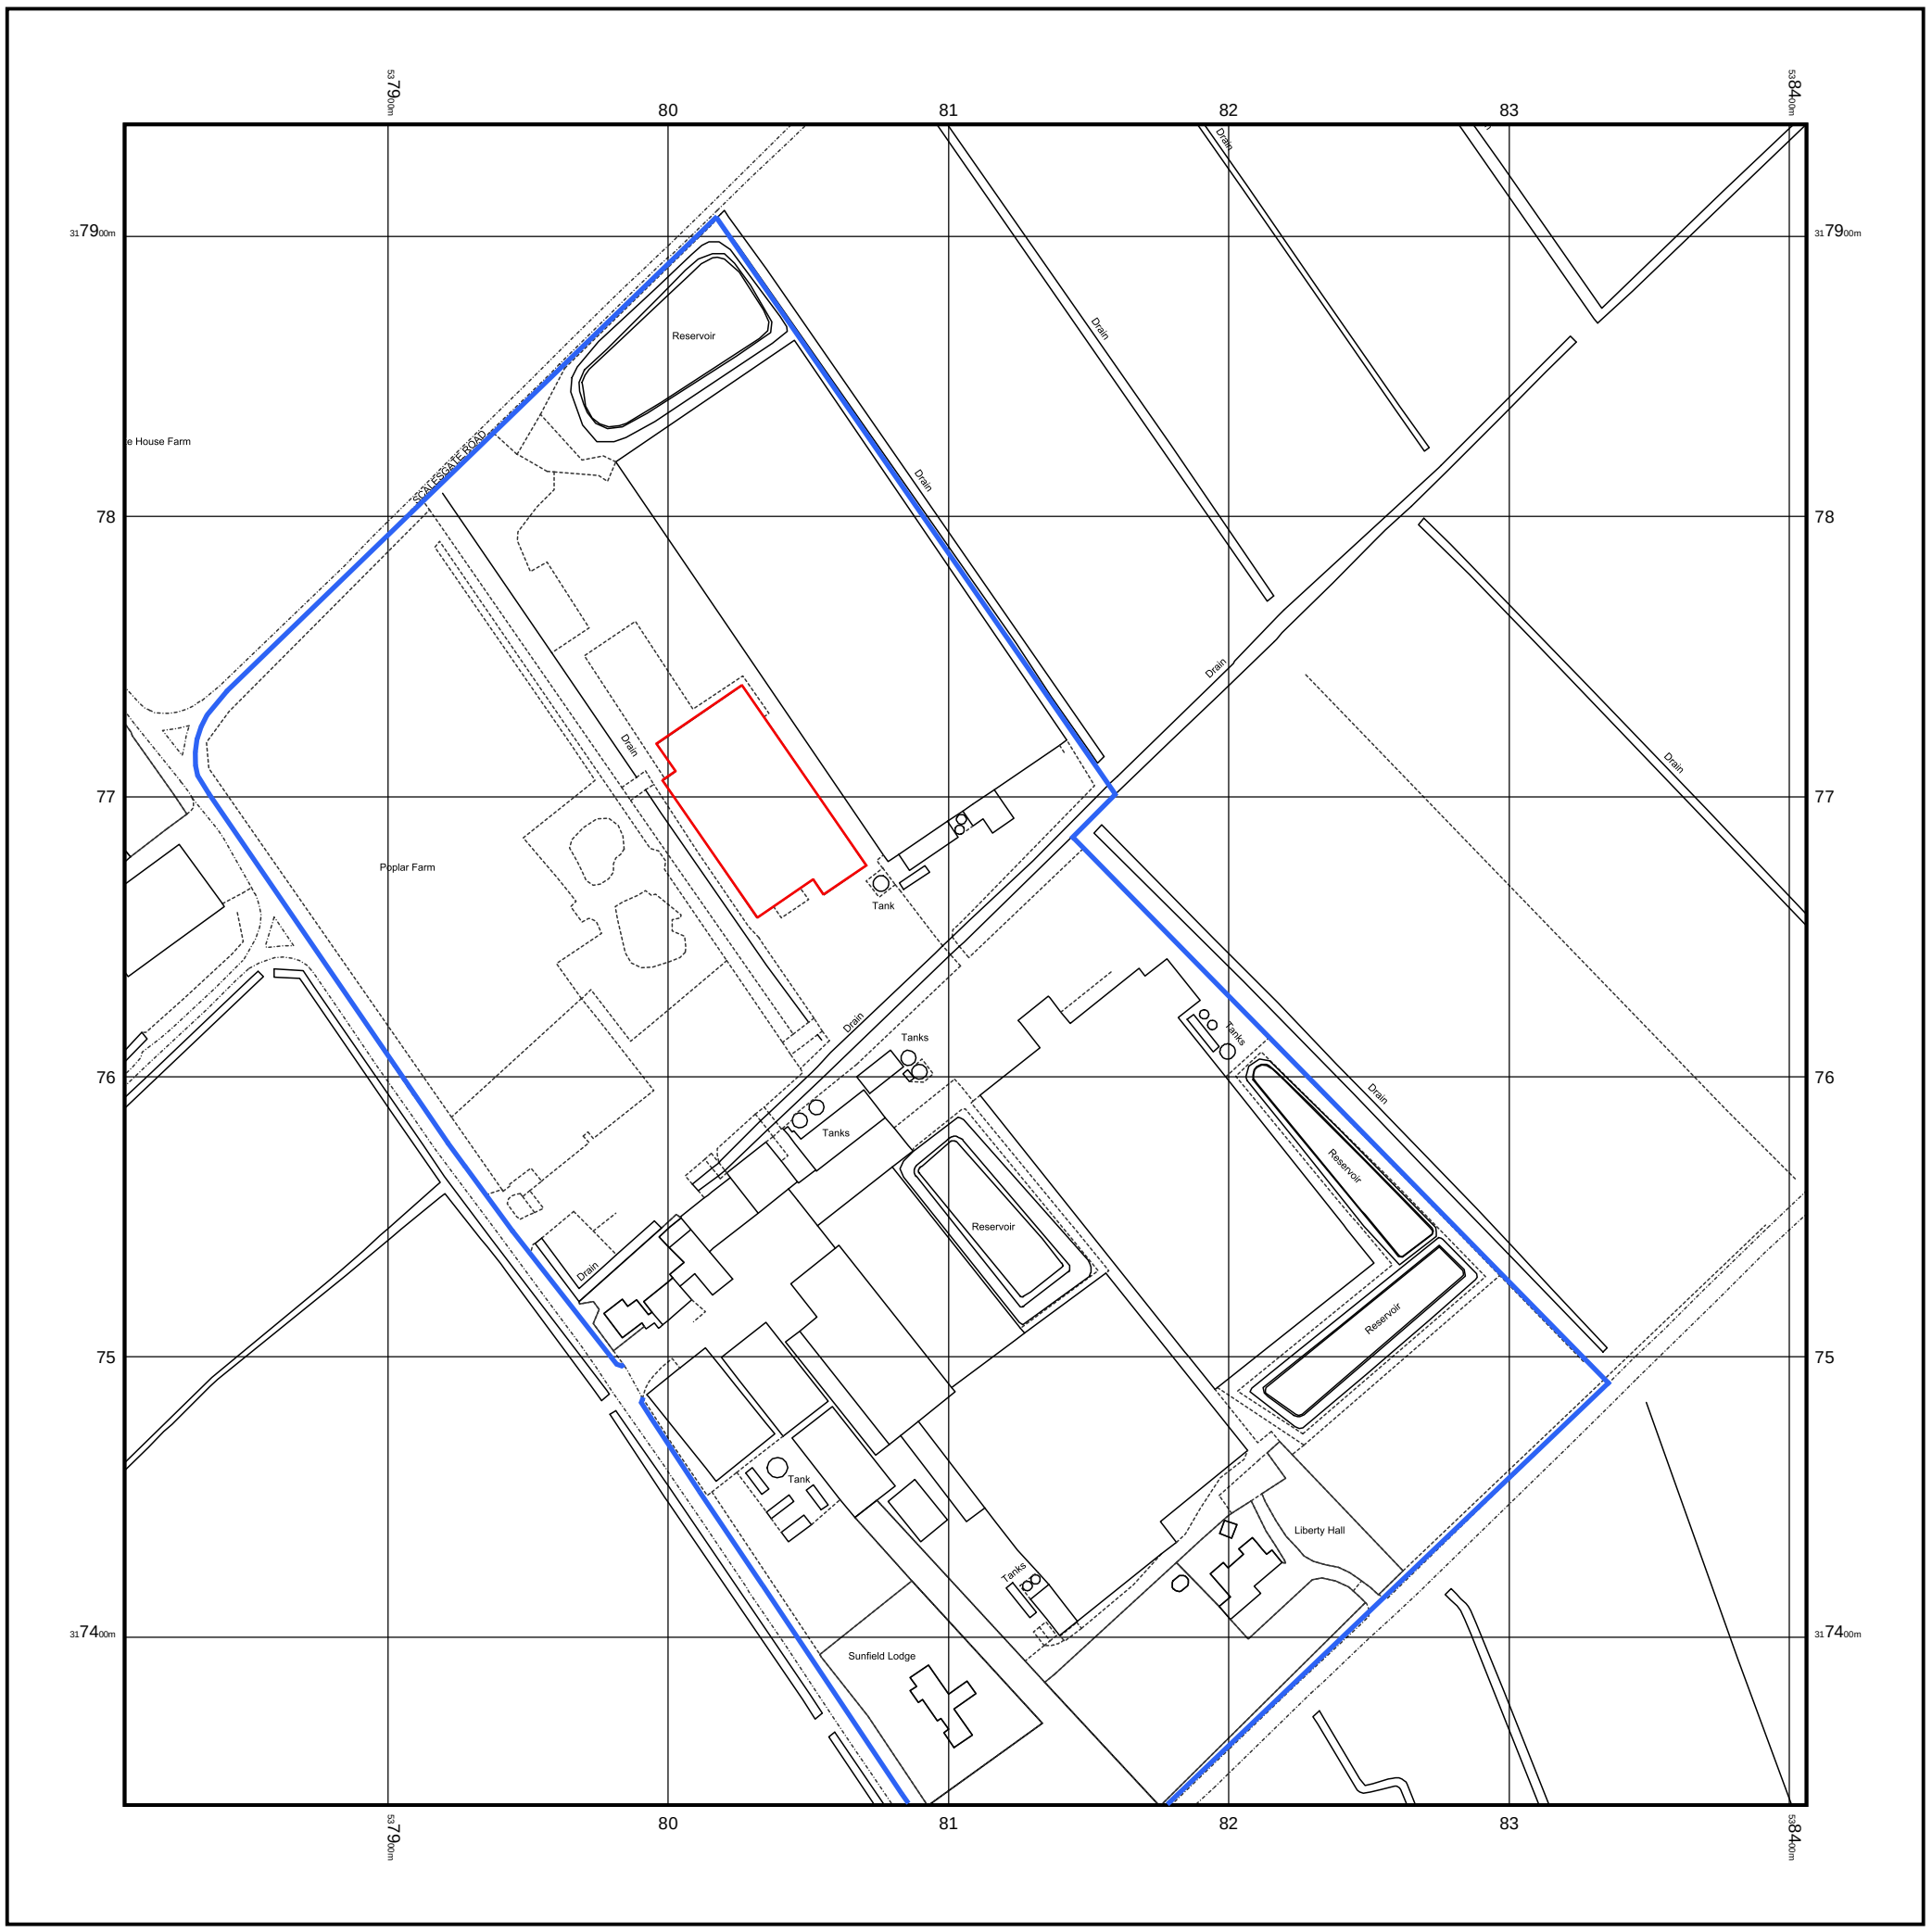

© Crown copyright and database rights 2023 Ordnance Survey 100048957.The representation of road, track or path is no evidence of a boundary or right of way. The representation of features as lines is no evidence of a property boundary.

0m — 1cm = 25m — 125m

Scale 1:2500

Blue: Indicating site perimeter

Red: Indicating Existing Building Perimeter

UK MAP CENTRE .com

Ordnance Survey Licensed Data