



Client: Sutton ST James Playgroup

Project: "Dry Area" Canopy


Date: 14 JULY 2009

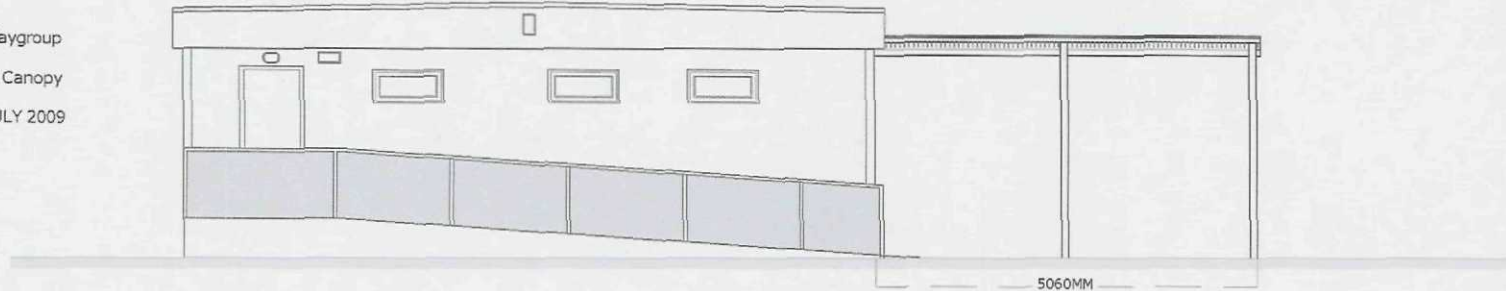

East Elevation - scale 1/100

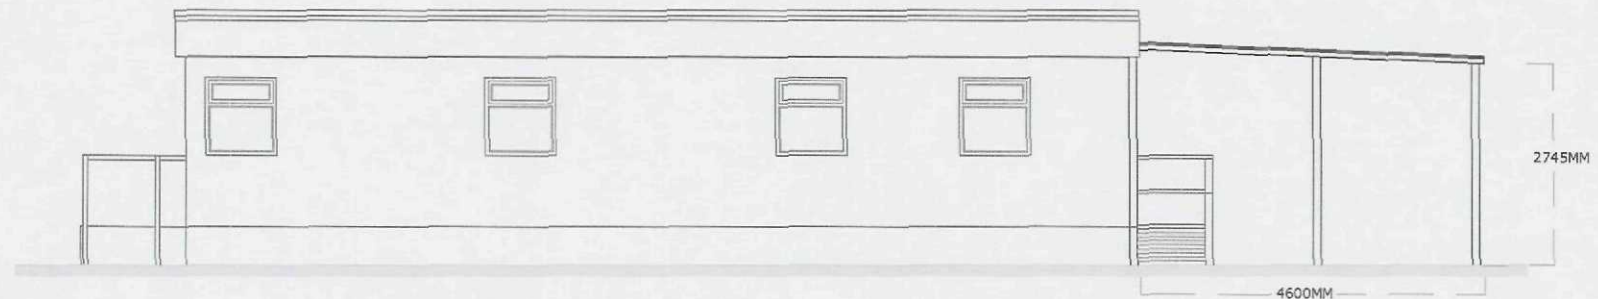

North Elevation - scale 1/100

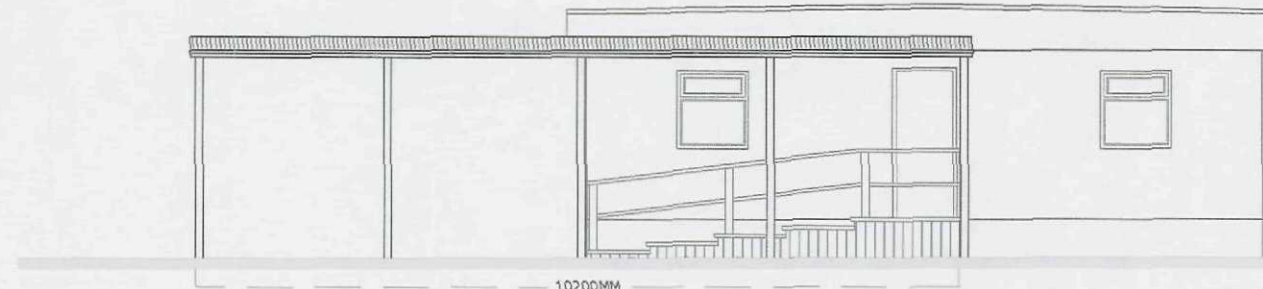

West Elevation - scale 1/100

Ref: 0530/09
30 JUL 2009
Planning SHDC

DETERMINED
PLAN