


E L E V A T I O N S

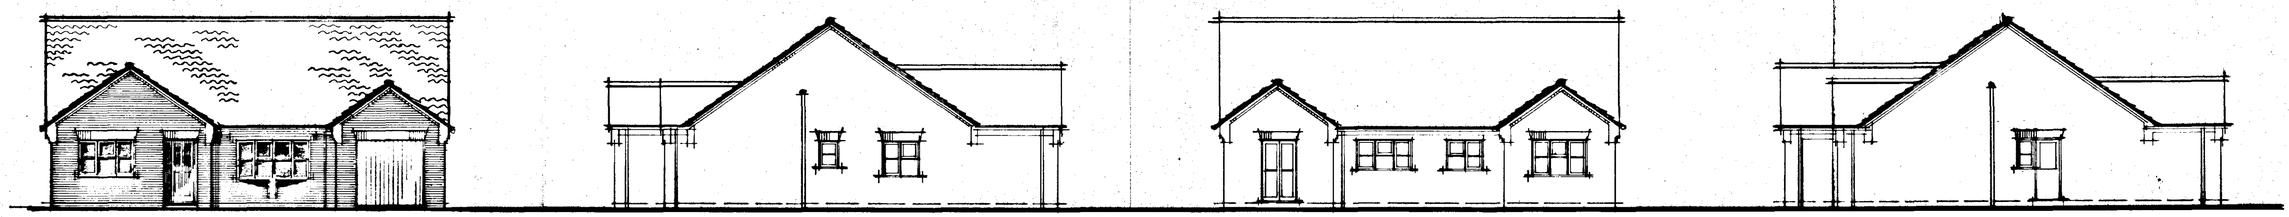

FRONT SIDE REAR SIDE

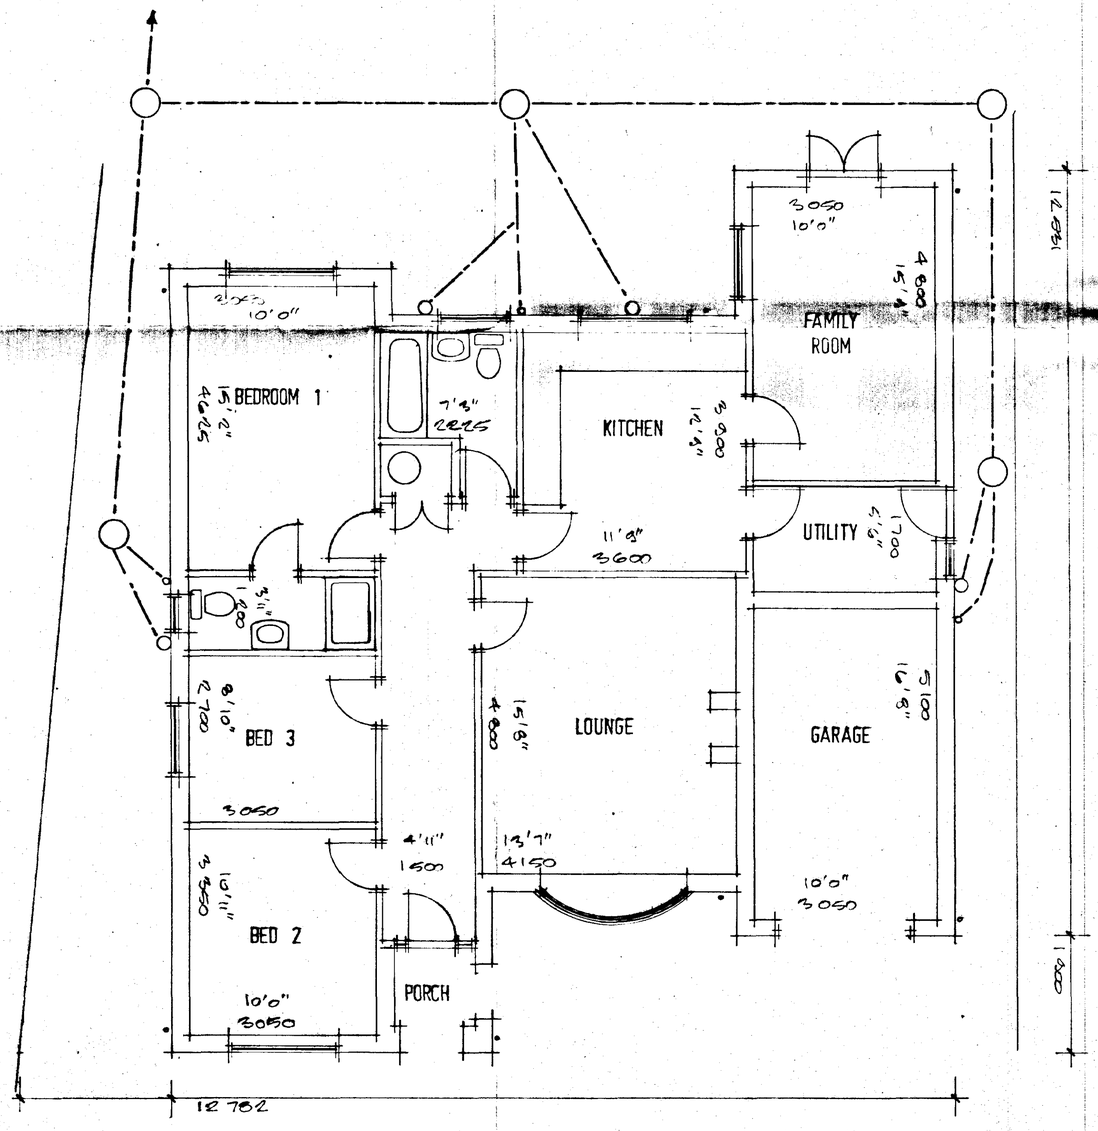

PLAN

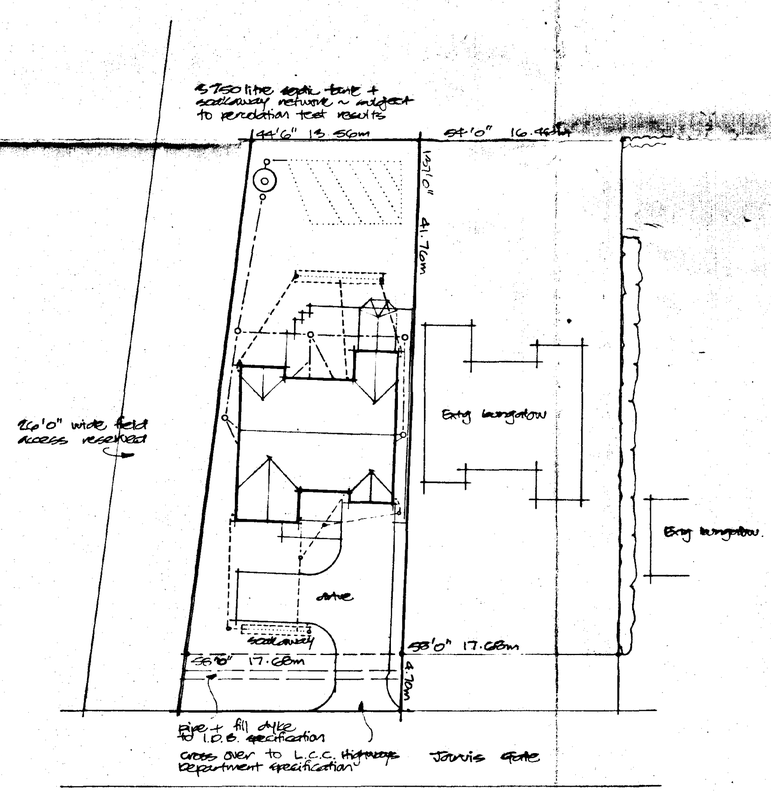

BLOCK PLAN

1 : 250

SOUTH HOLLAND DC
HOUSING & PLANNING
01 JUN 1999
Ref: 0534/99

THIS DRAWING IS TO BE READ IN CONJUNCTION WITH THE SEPARATE BUILDING REGULATIONS SPECIFICATION NOTES DOCUMENT

ALL DIMENSIONS TO BE CHECKED ON SITE BY BUILDER AND UNDER NO CIRCUMSTANCES SHALL DIMENSIONS BE TAKEN FROM THE DRAWING AND USED FOR TENDERING, ORDERING OR CONSTRUCTION PURPOSES WITHOUT CHECKING THEM ON SITE FIRST

THIS DRAWING IS THE COPYRIGHT OF L A BUILDING DESIGN AND MAY NOT BE COPIED OR REPRODUCED IN ANY FORM WITHOUT EXPRESS CONSENT

L. A. BUILDING DESIGN
Architectural and Surveying Practice
65 Hanrsam Boulevard
Spalding
Lincolnshire
PE11 1LB
Tel/Fax (01775) 711439
Peter S. Lillingow MCIOB MCIAT
Member of the Chartered Institute of Building and Member of the British Institute of Architectural Technologists

project
PROPOSED BUNGALOW WITH GARAGE AT
JARVIS GATE
SUTTON ST JAMES
SPALDING
LINCOLNSHIRE

client
MR SIMON E KING

drawing
FLOOR PLAN, ELEVATIONS & BLOCK PLAN

DETERMINED
PLAN

scale
1:50, 1:100 & 1:250

date
MAY 99

job no
1/05

dwg no

revisions