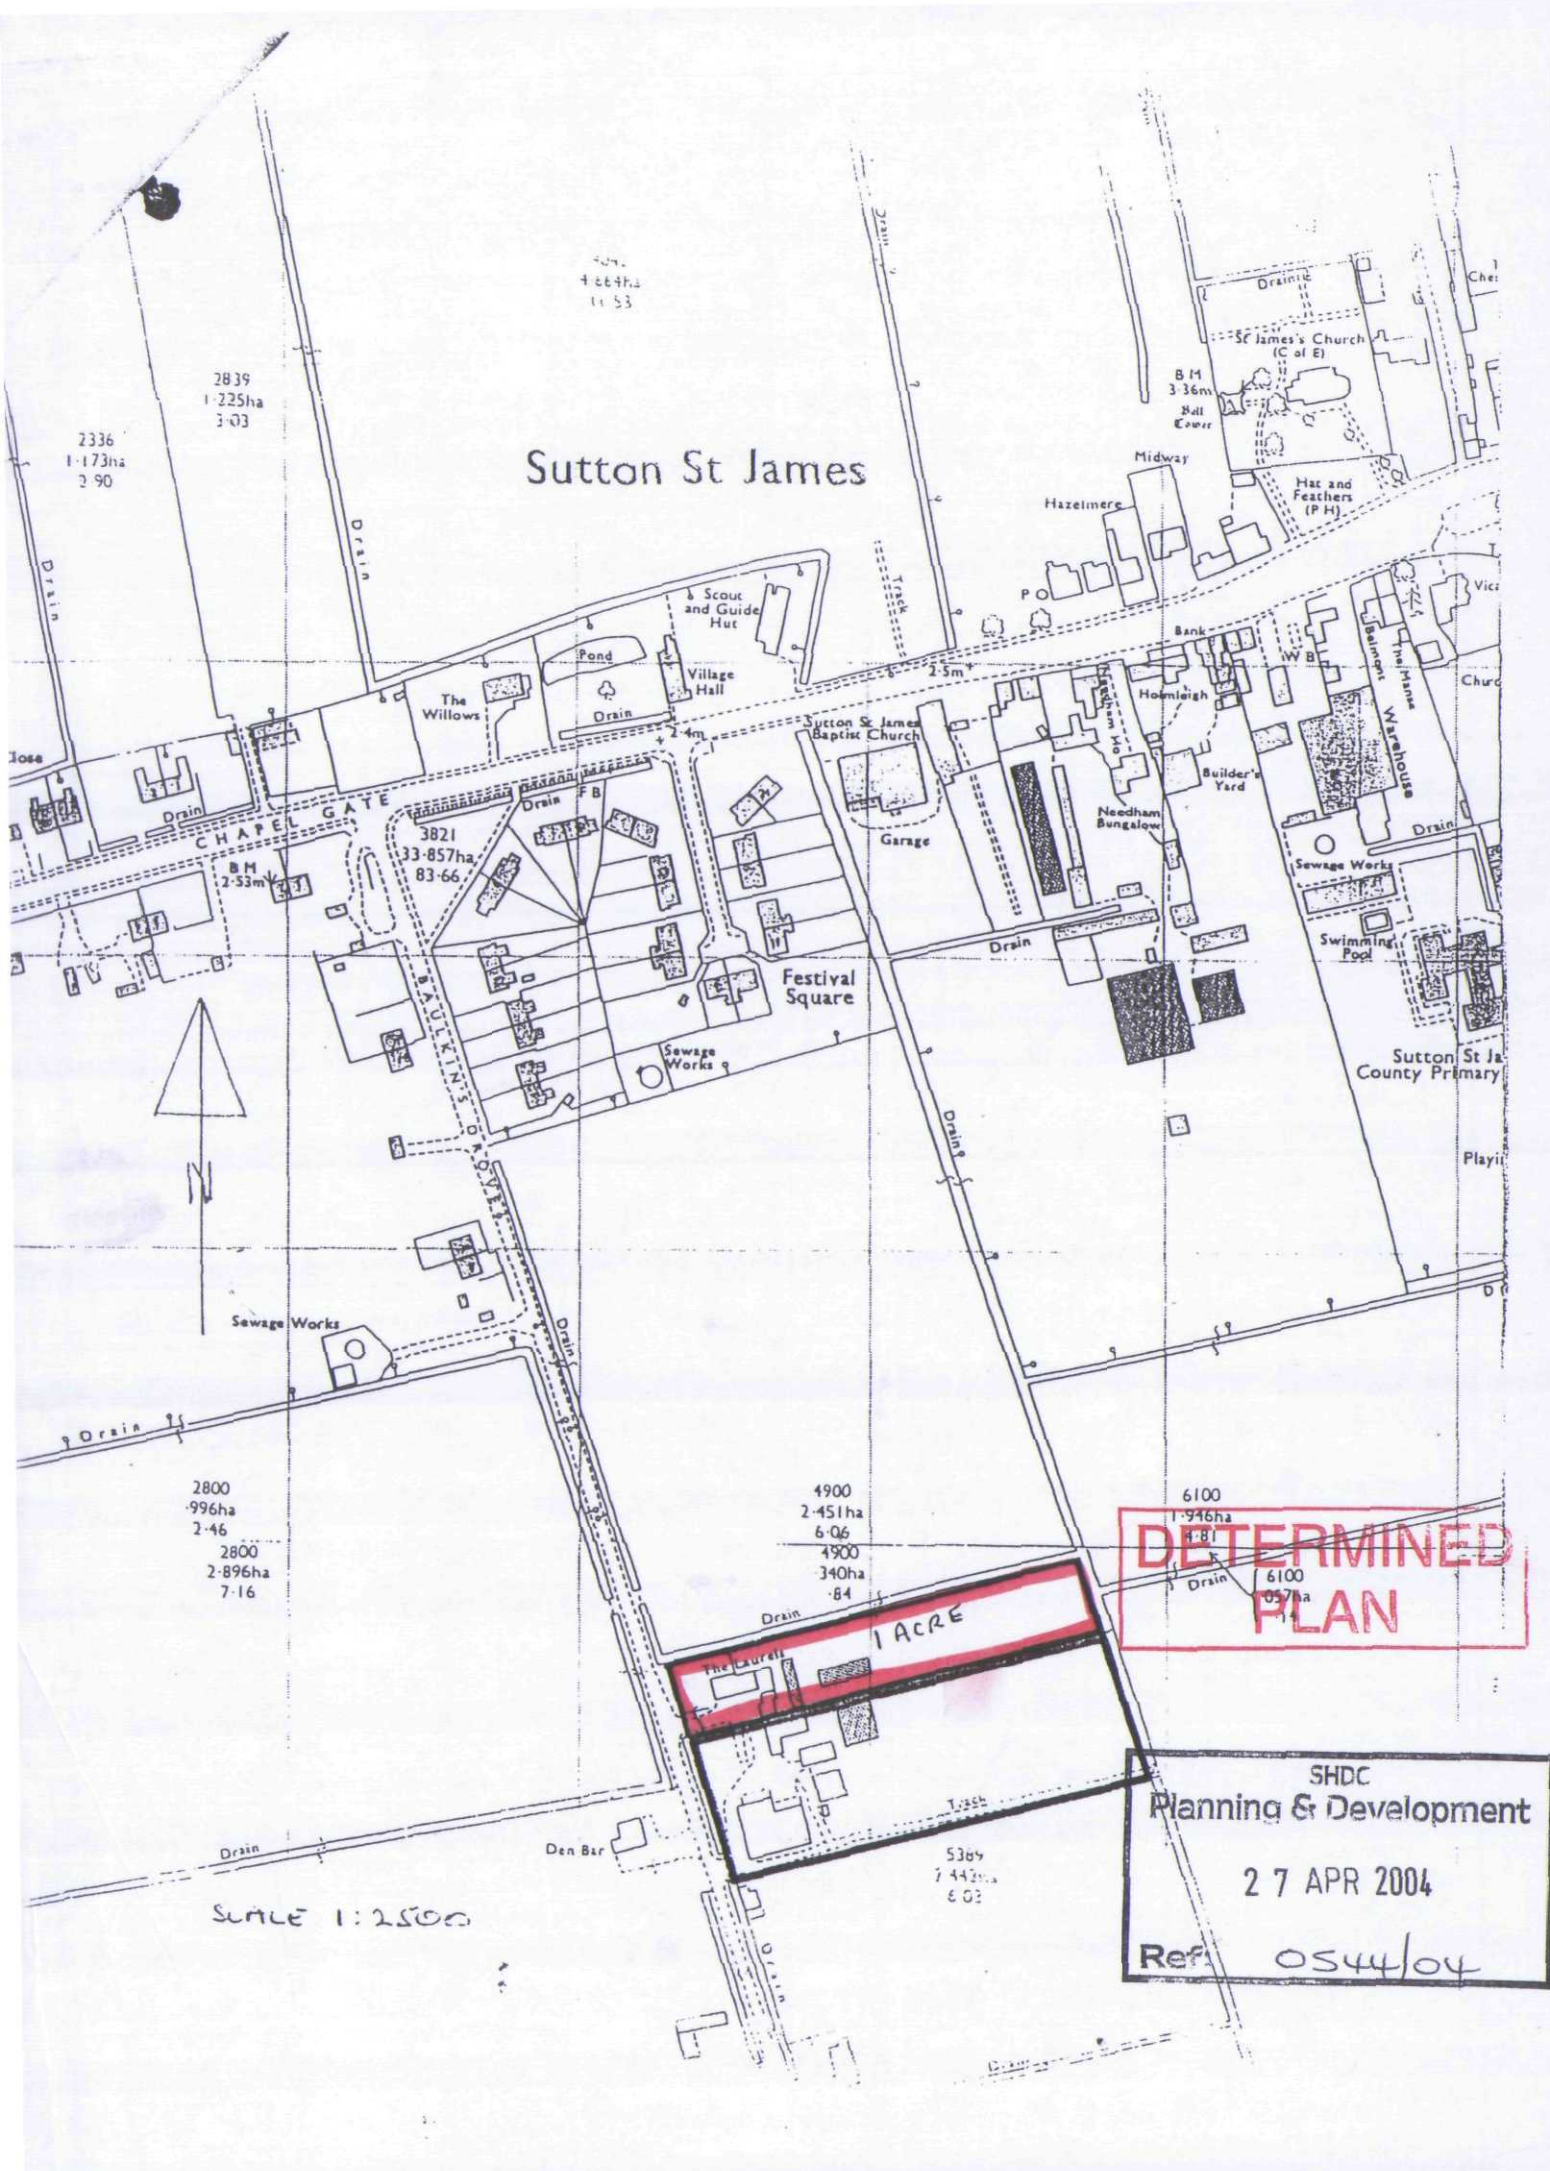

Sutton St James
Drain
Track
Pond
Village Hall
Scout and Guide Hut
The Willows
Sutton St James Baptist Church
Garage
Festival Square
Sewage Works
Needham Bungalow
Builder's Yard
Warehouse
Hazelmere
Midway
Hat and Feathers (P H)
St James's Church (C of E)
Swimming Pool
Sutton St Ja County Primary
CHAPEL GATE
BAULKINS
Den Bar
The Laurels
1 ACRE
SCALE 1:2500
DETERMINED PLAN
SHDC
Planning & Development
27 APR 2004
Ref: 0544/04