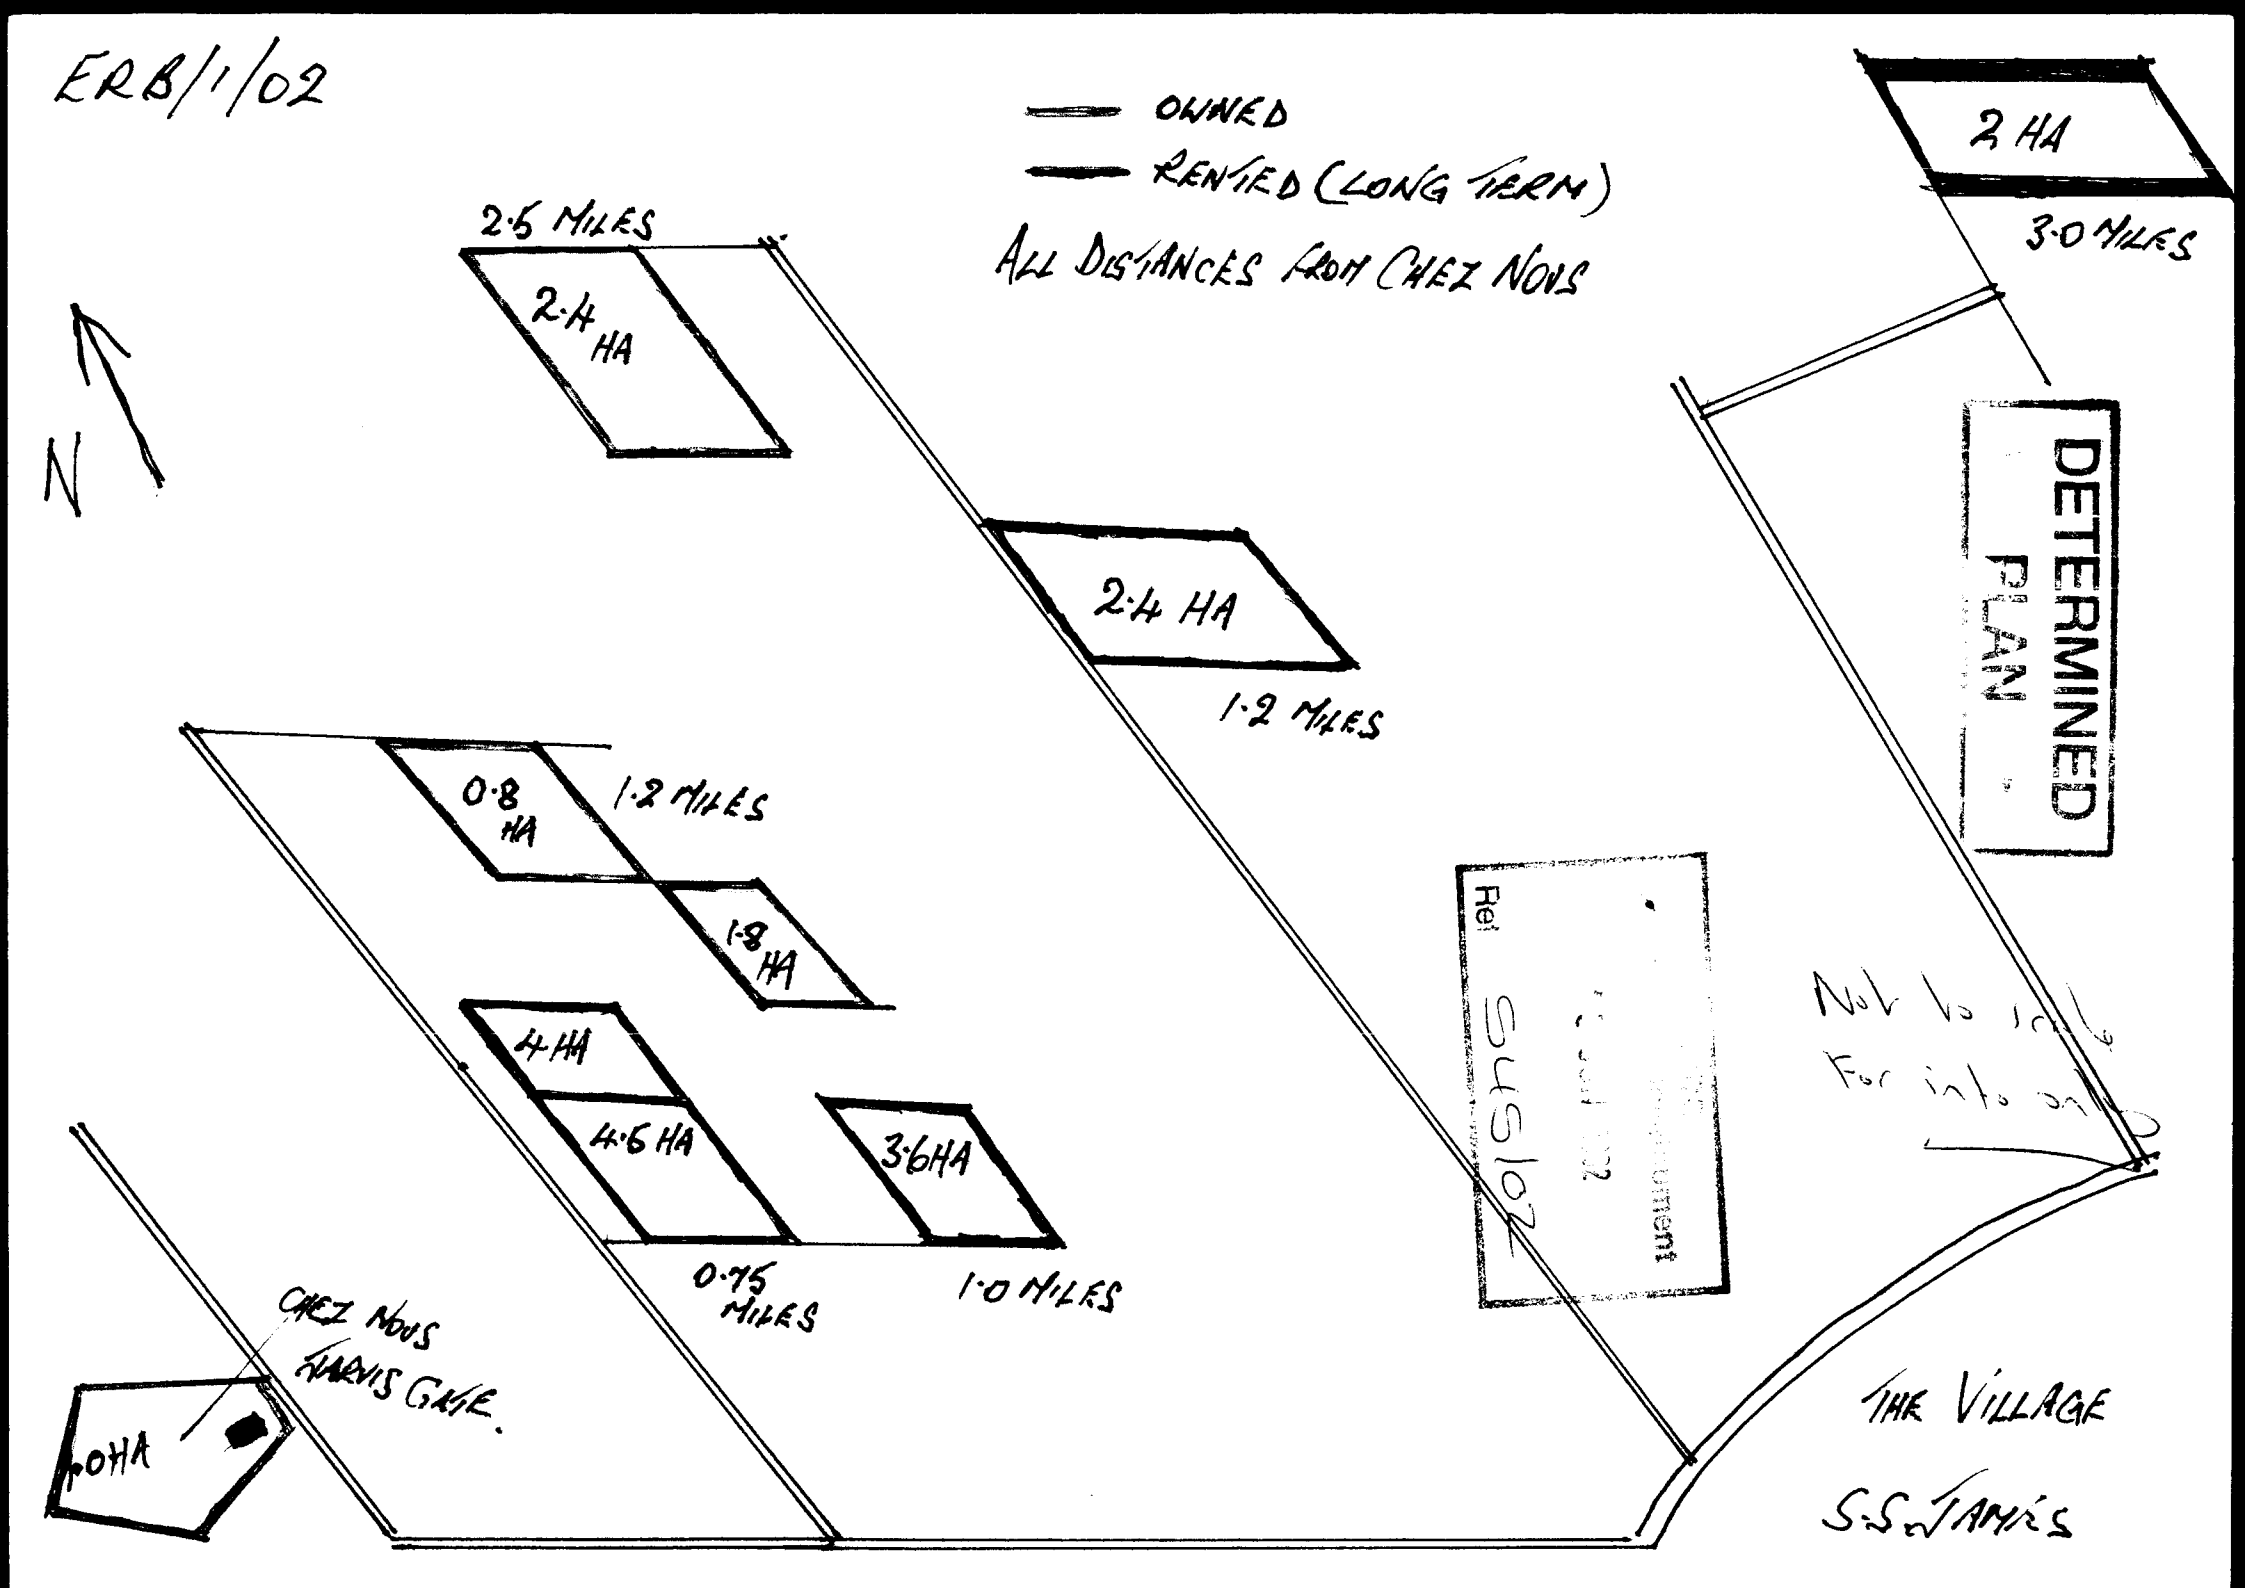
ERB/1/02
OWNED
RENTED (LONG TERM)
ALL DISTANCES FROM CHEZ NOUS
2 HA
3·0 MILES
2·5 MILES
2·4 HA
N
2·4 HA
1·2 MILES
DETERMINED
PLAN
0·8 HA
1·2 MILES
1·8 HA
4 HA
4·6 HA
3·6HA
0·75 MILES
1·0 MILES
CHEZ NOUS
HARVIS GATE.
1·0HA
THE VILLAGE
S.S. JAMES

LEGEND

Mr. C BAILEY 1925

Mr. L BAILEY 2002

Mr. ER BAILEY 2002

PROPOSED PLOT FOR DAUGHTER OF ER BAILEY

ER 5/2/02

N

DETERMINED PLAN

Ref 549/02

NISCE

JARVIS

Mr L. BAILEY

GATE

Mr ER BAILEY

Not to scale

For info only.

8/1A/02

N SHOWING MR. E R BAILEY'S
GCULTURAL BUSINESS AND
AVAILABLE FOR FUTURE
PANSION

GENERAL PURPOSE AGRICULTURAL BUILDING

PLANT FLOWER

POLYTHENE

GLASS

GLASS

GLASS

PROPOSED PLOT

CHEZ NOUS

DETERMINED PLAN

JARVIS GATE SUTTON ST. JAMES

PLANNING GUIDANCE ONLY.

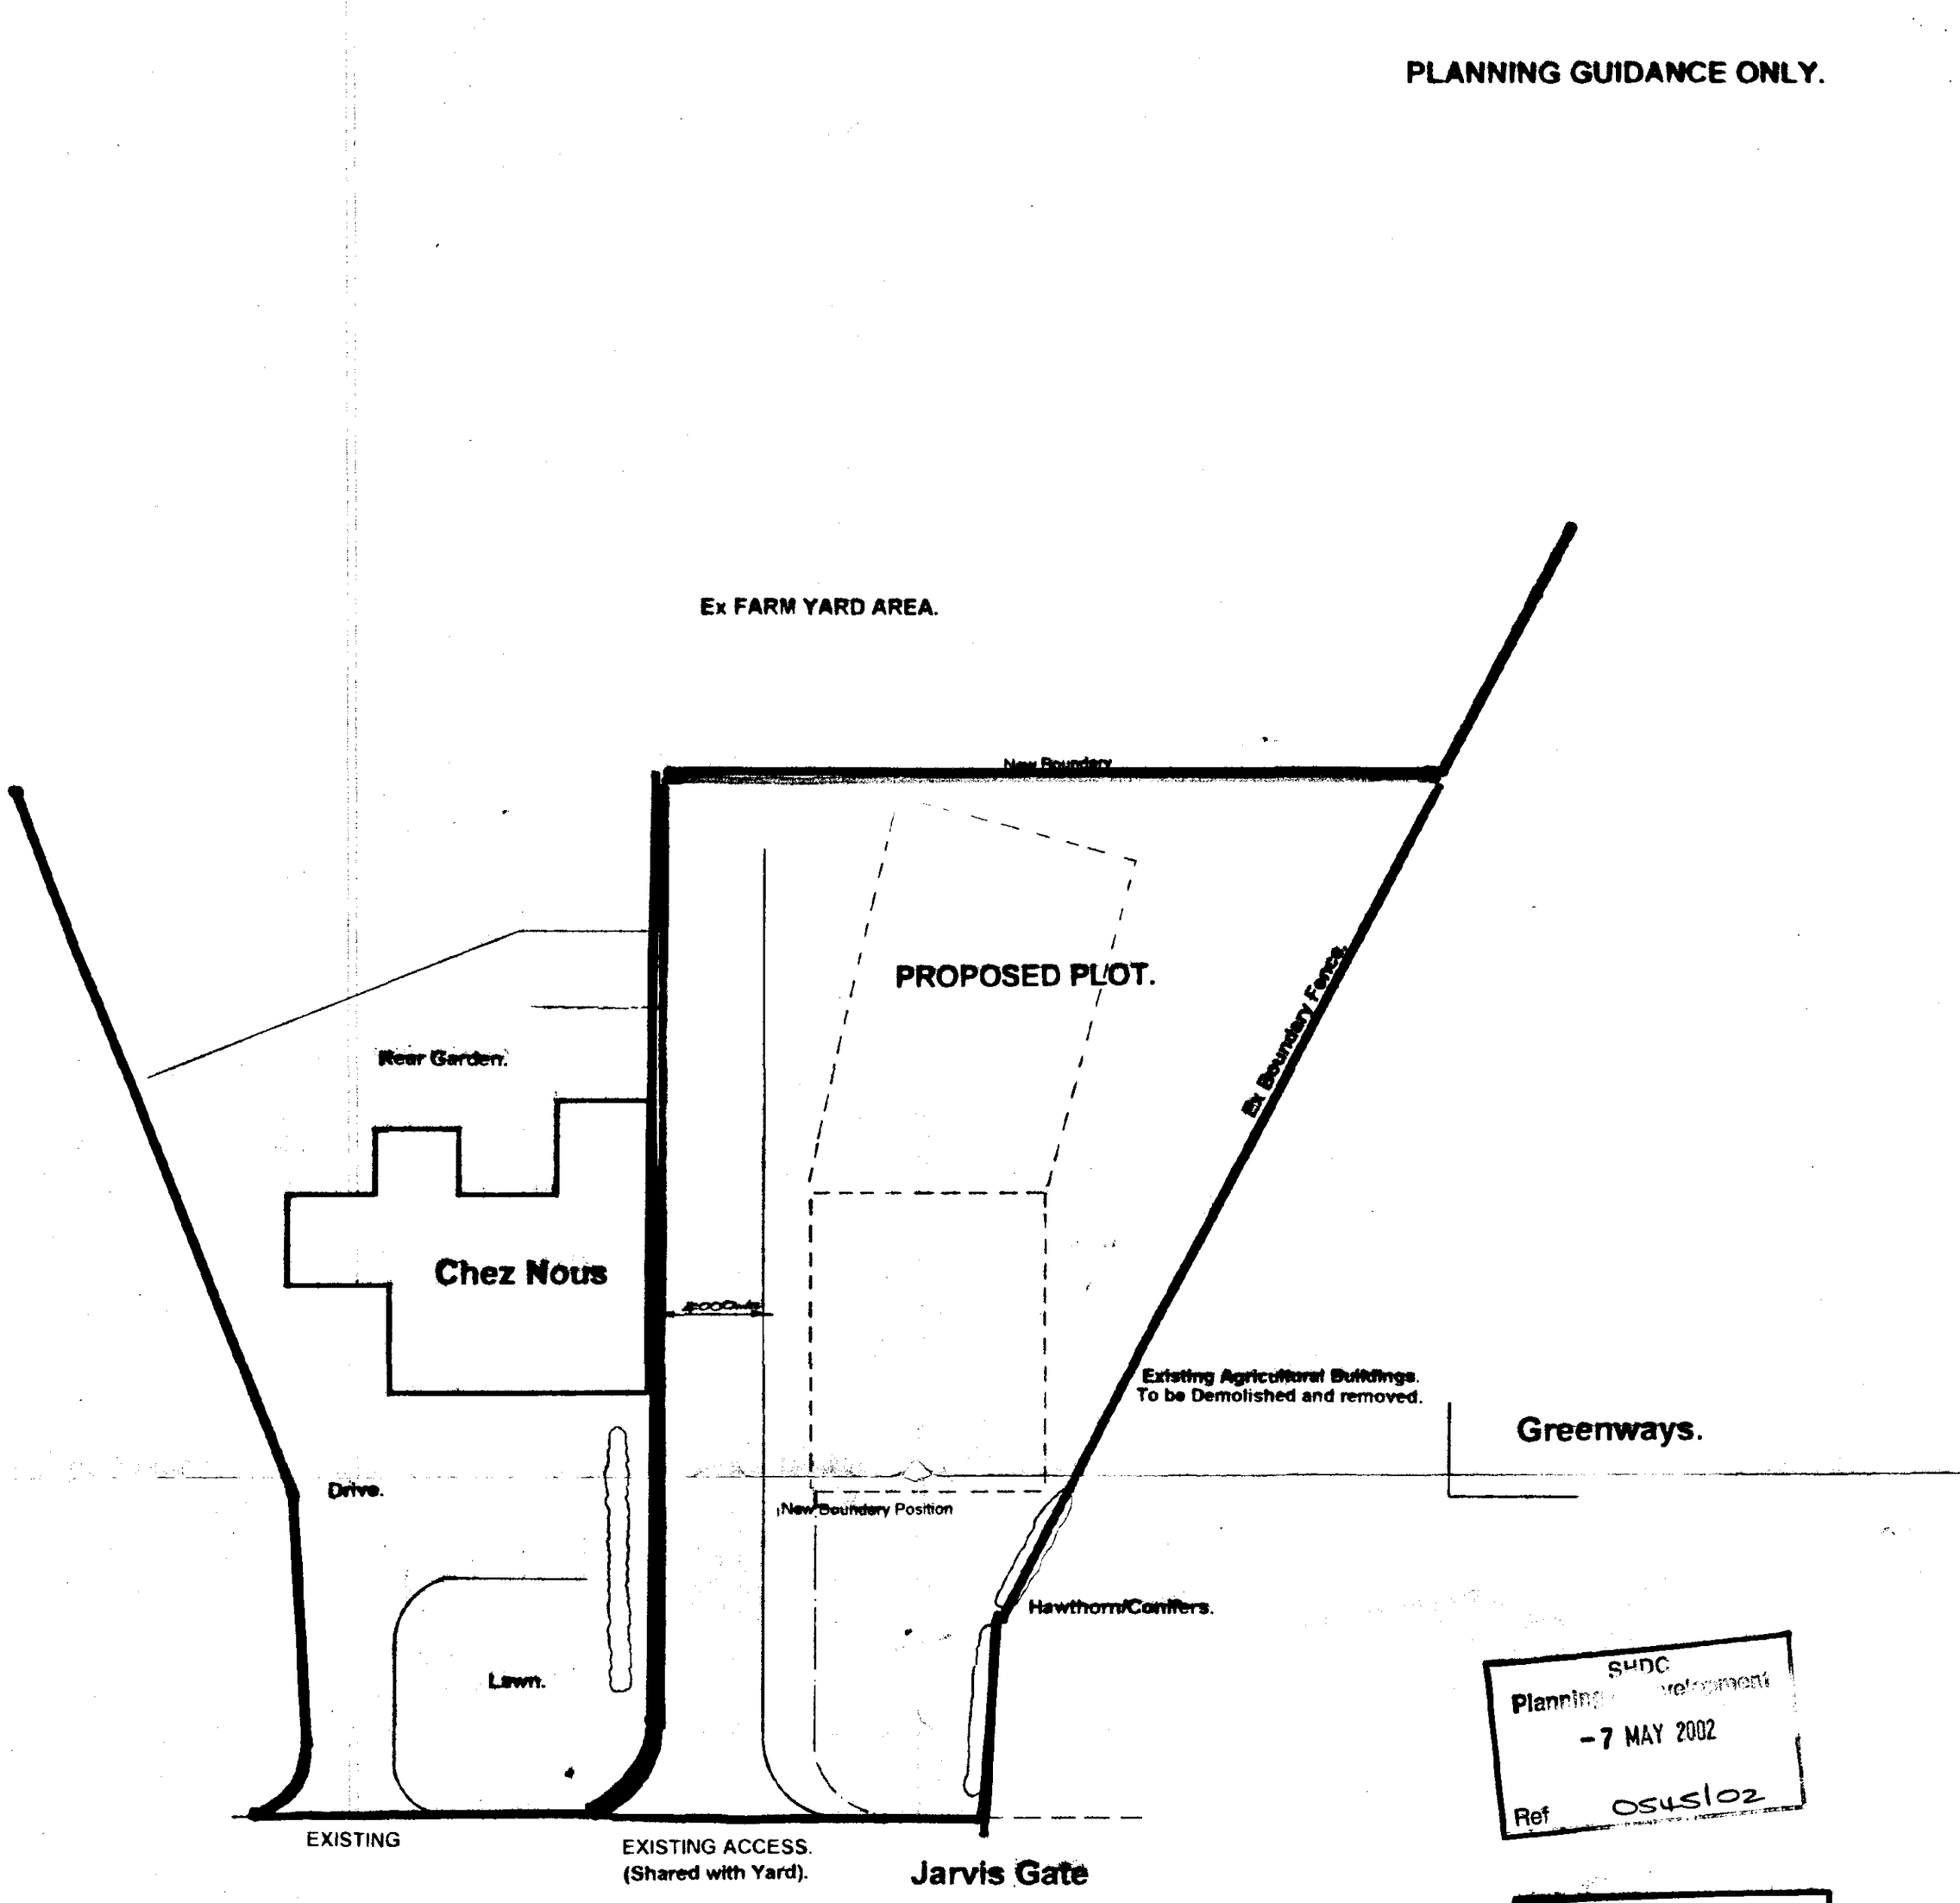

SHDC
Planning Development
-7 MAY 2002
Ref 0545/02

DETERMINED PLAN

SITE PLAN 1:200.

DRAFT ISSUE.

Architectural
Design Services.
S.J.Thrower.

3 Newgate Road, Tydd St.Giles, Wisbech, Cambridgeshire.
Tel. 01945 870022.

Proposed Plot for Bungalow
Adj to Chez Nous,
Jarvis Gate,
Sutton St James,
Spalding.
For.E.Bailey.

SITE PLAN.

Scale.	Date.	Drwn.	Chkd.
1: 200	Feb 02.	J	

Drwg no. SH/79802.