


Reproduced from..... Ordnance
Survey 1:2500 map with the
permission of The Controller of
Her Majesty's Stationery Office.
© Crown Copyright.
ARCHITECTURAL DESIGN SERVICES.
3 Newgate Road
Tydd St.Giles
Wisbech, Cambs, PE13 5LH.
Licence No. AR35449R0001.

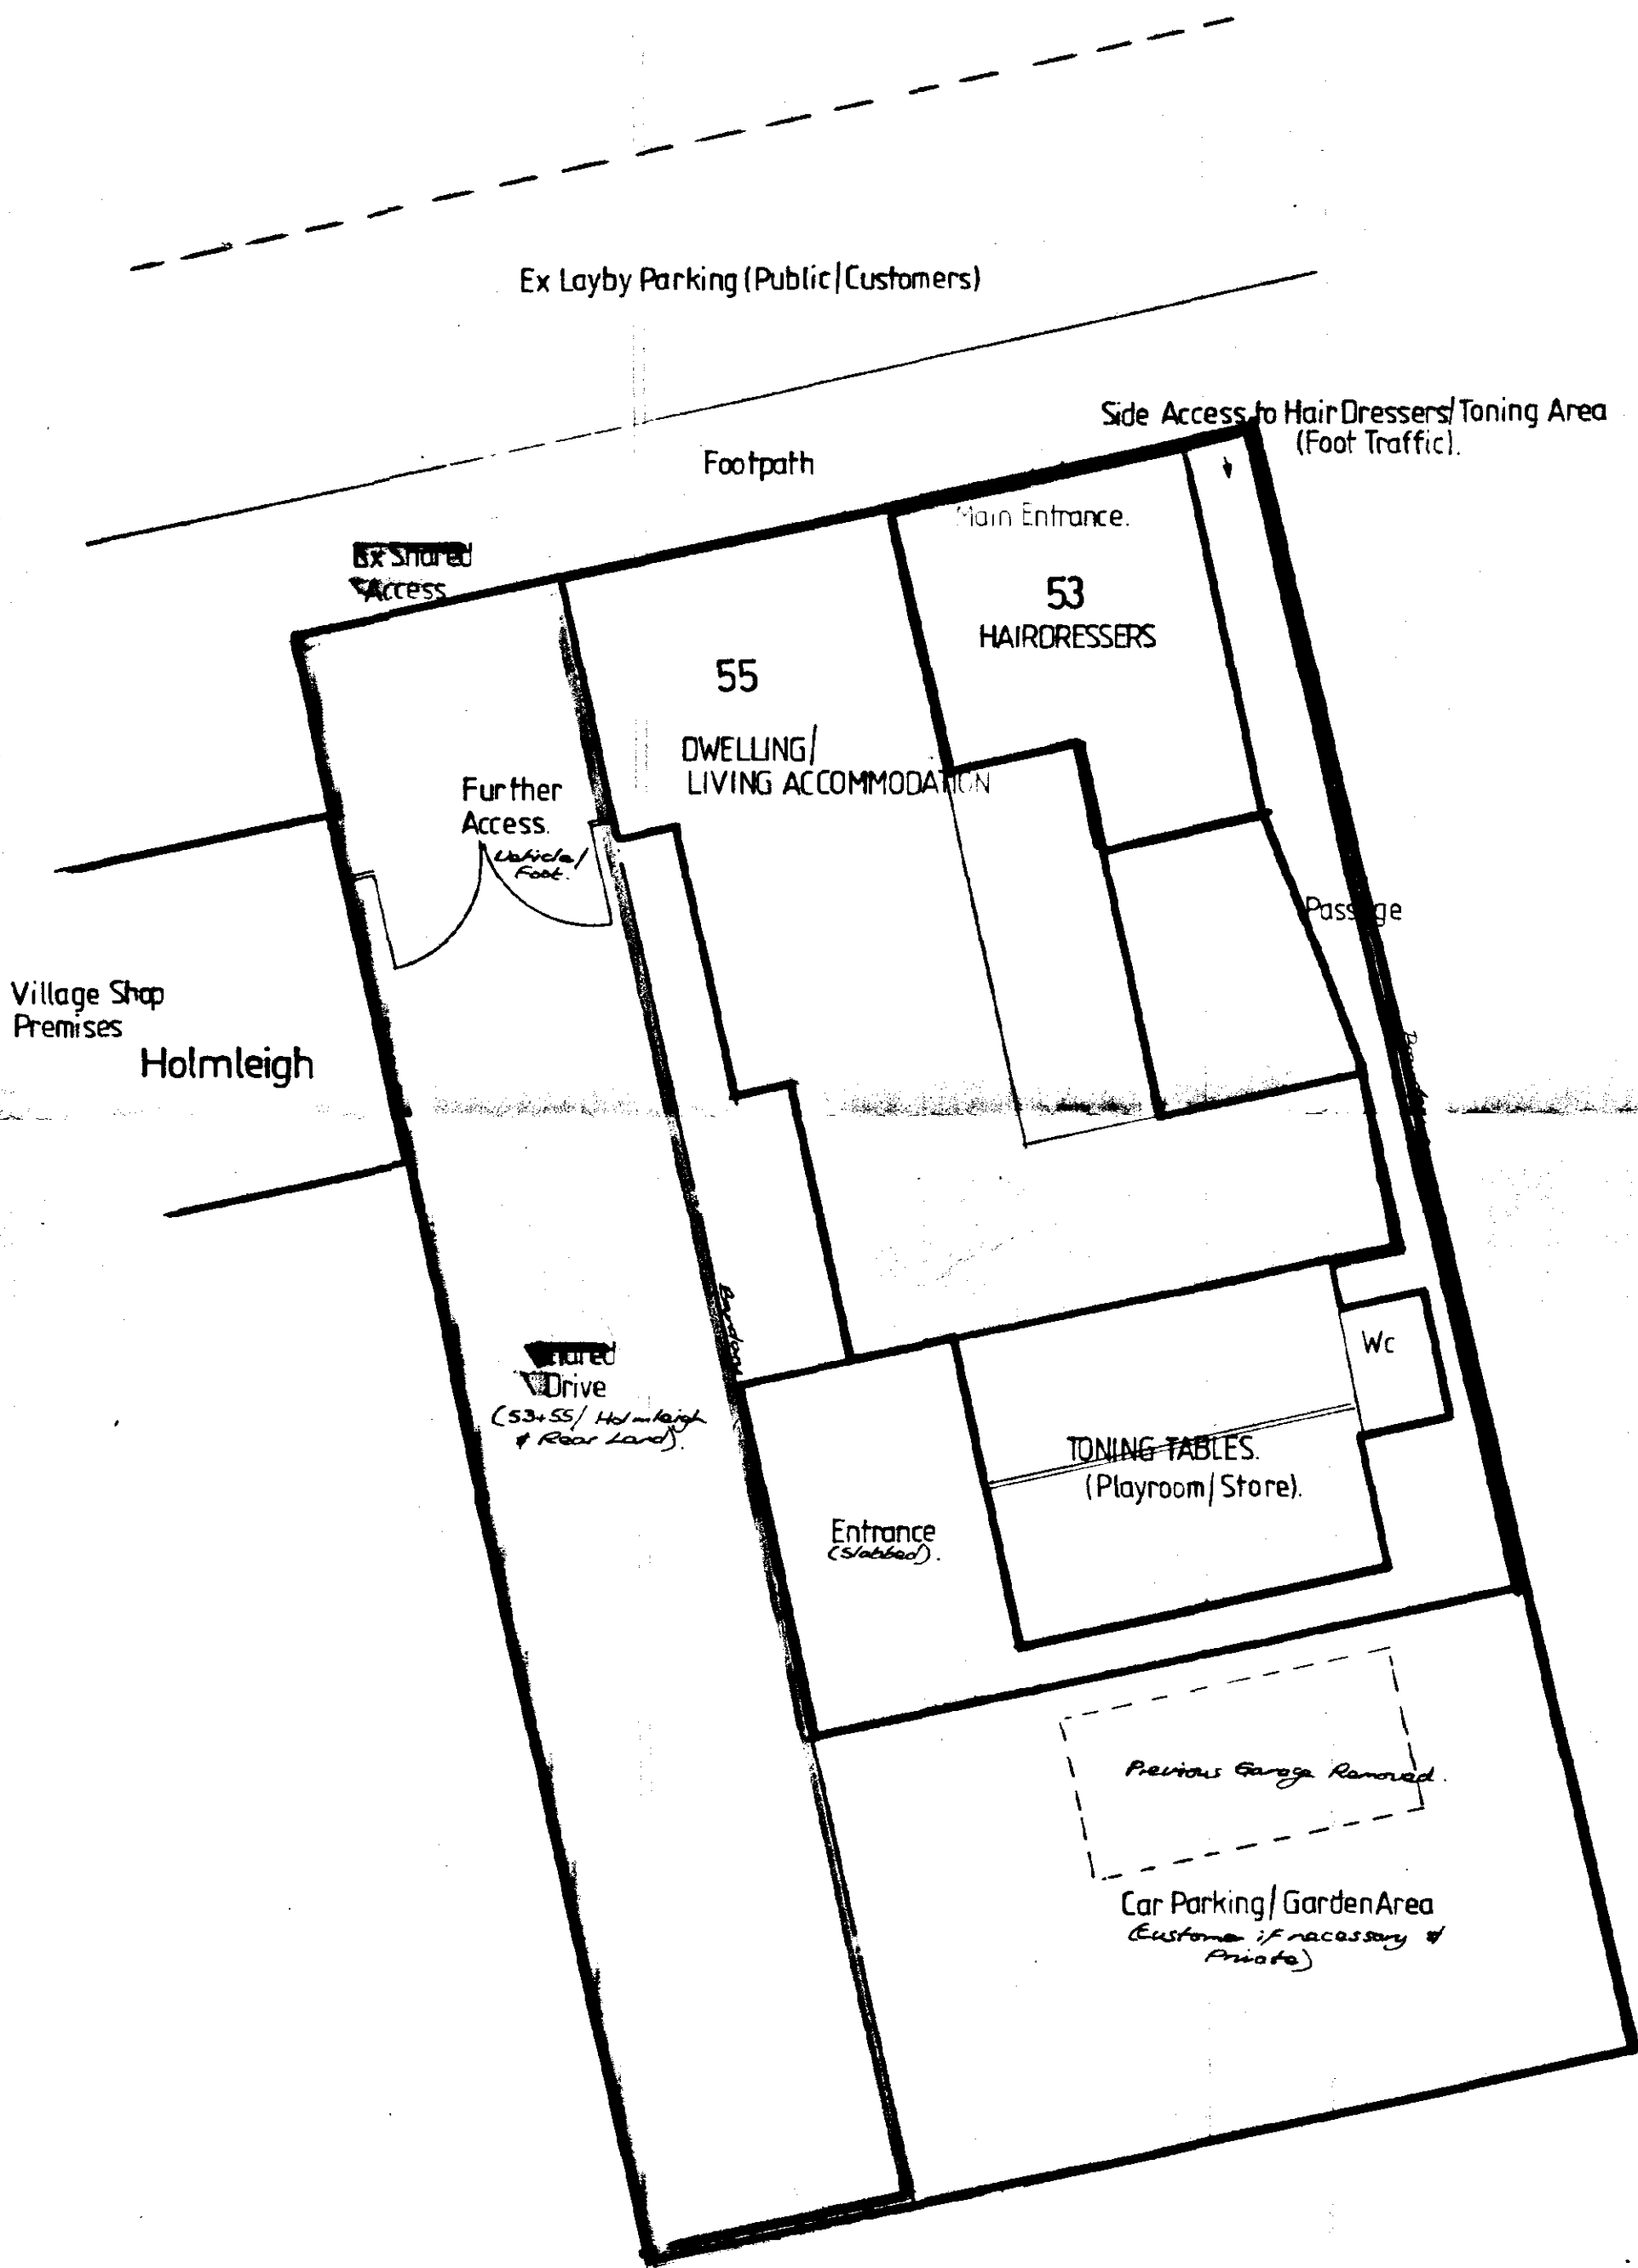

BLOCK PLAN 1-100.

PLANNING ISSUE

Architectural
Design Services

S. J. Thrower

3 Newgate Road
Tydd St. Giles
Wisbech
Cambridgeshire
PE13 5LH
Telephone
01945 870022

Proposed Change of Use for **HAIRDRESSERS and Toning Table Accommodation**
at N^os 53 & 55 Chapelgate,
Sutton St. James.

For J. Day.

Block Plan.

Scale 1-100.	Date Apr 01.	Drwn. S. J. T.	Chkd. —
-----------------	-----------------	-------------------	------------

Drng no. SH/70901.

SOUTH HOLLAND DC
HOUSING & PLANNING
- 9 MAY 2001

Ref: 0559/9/