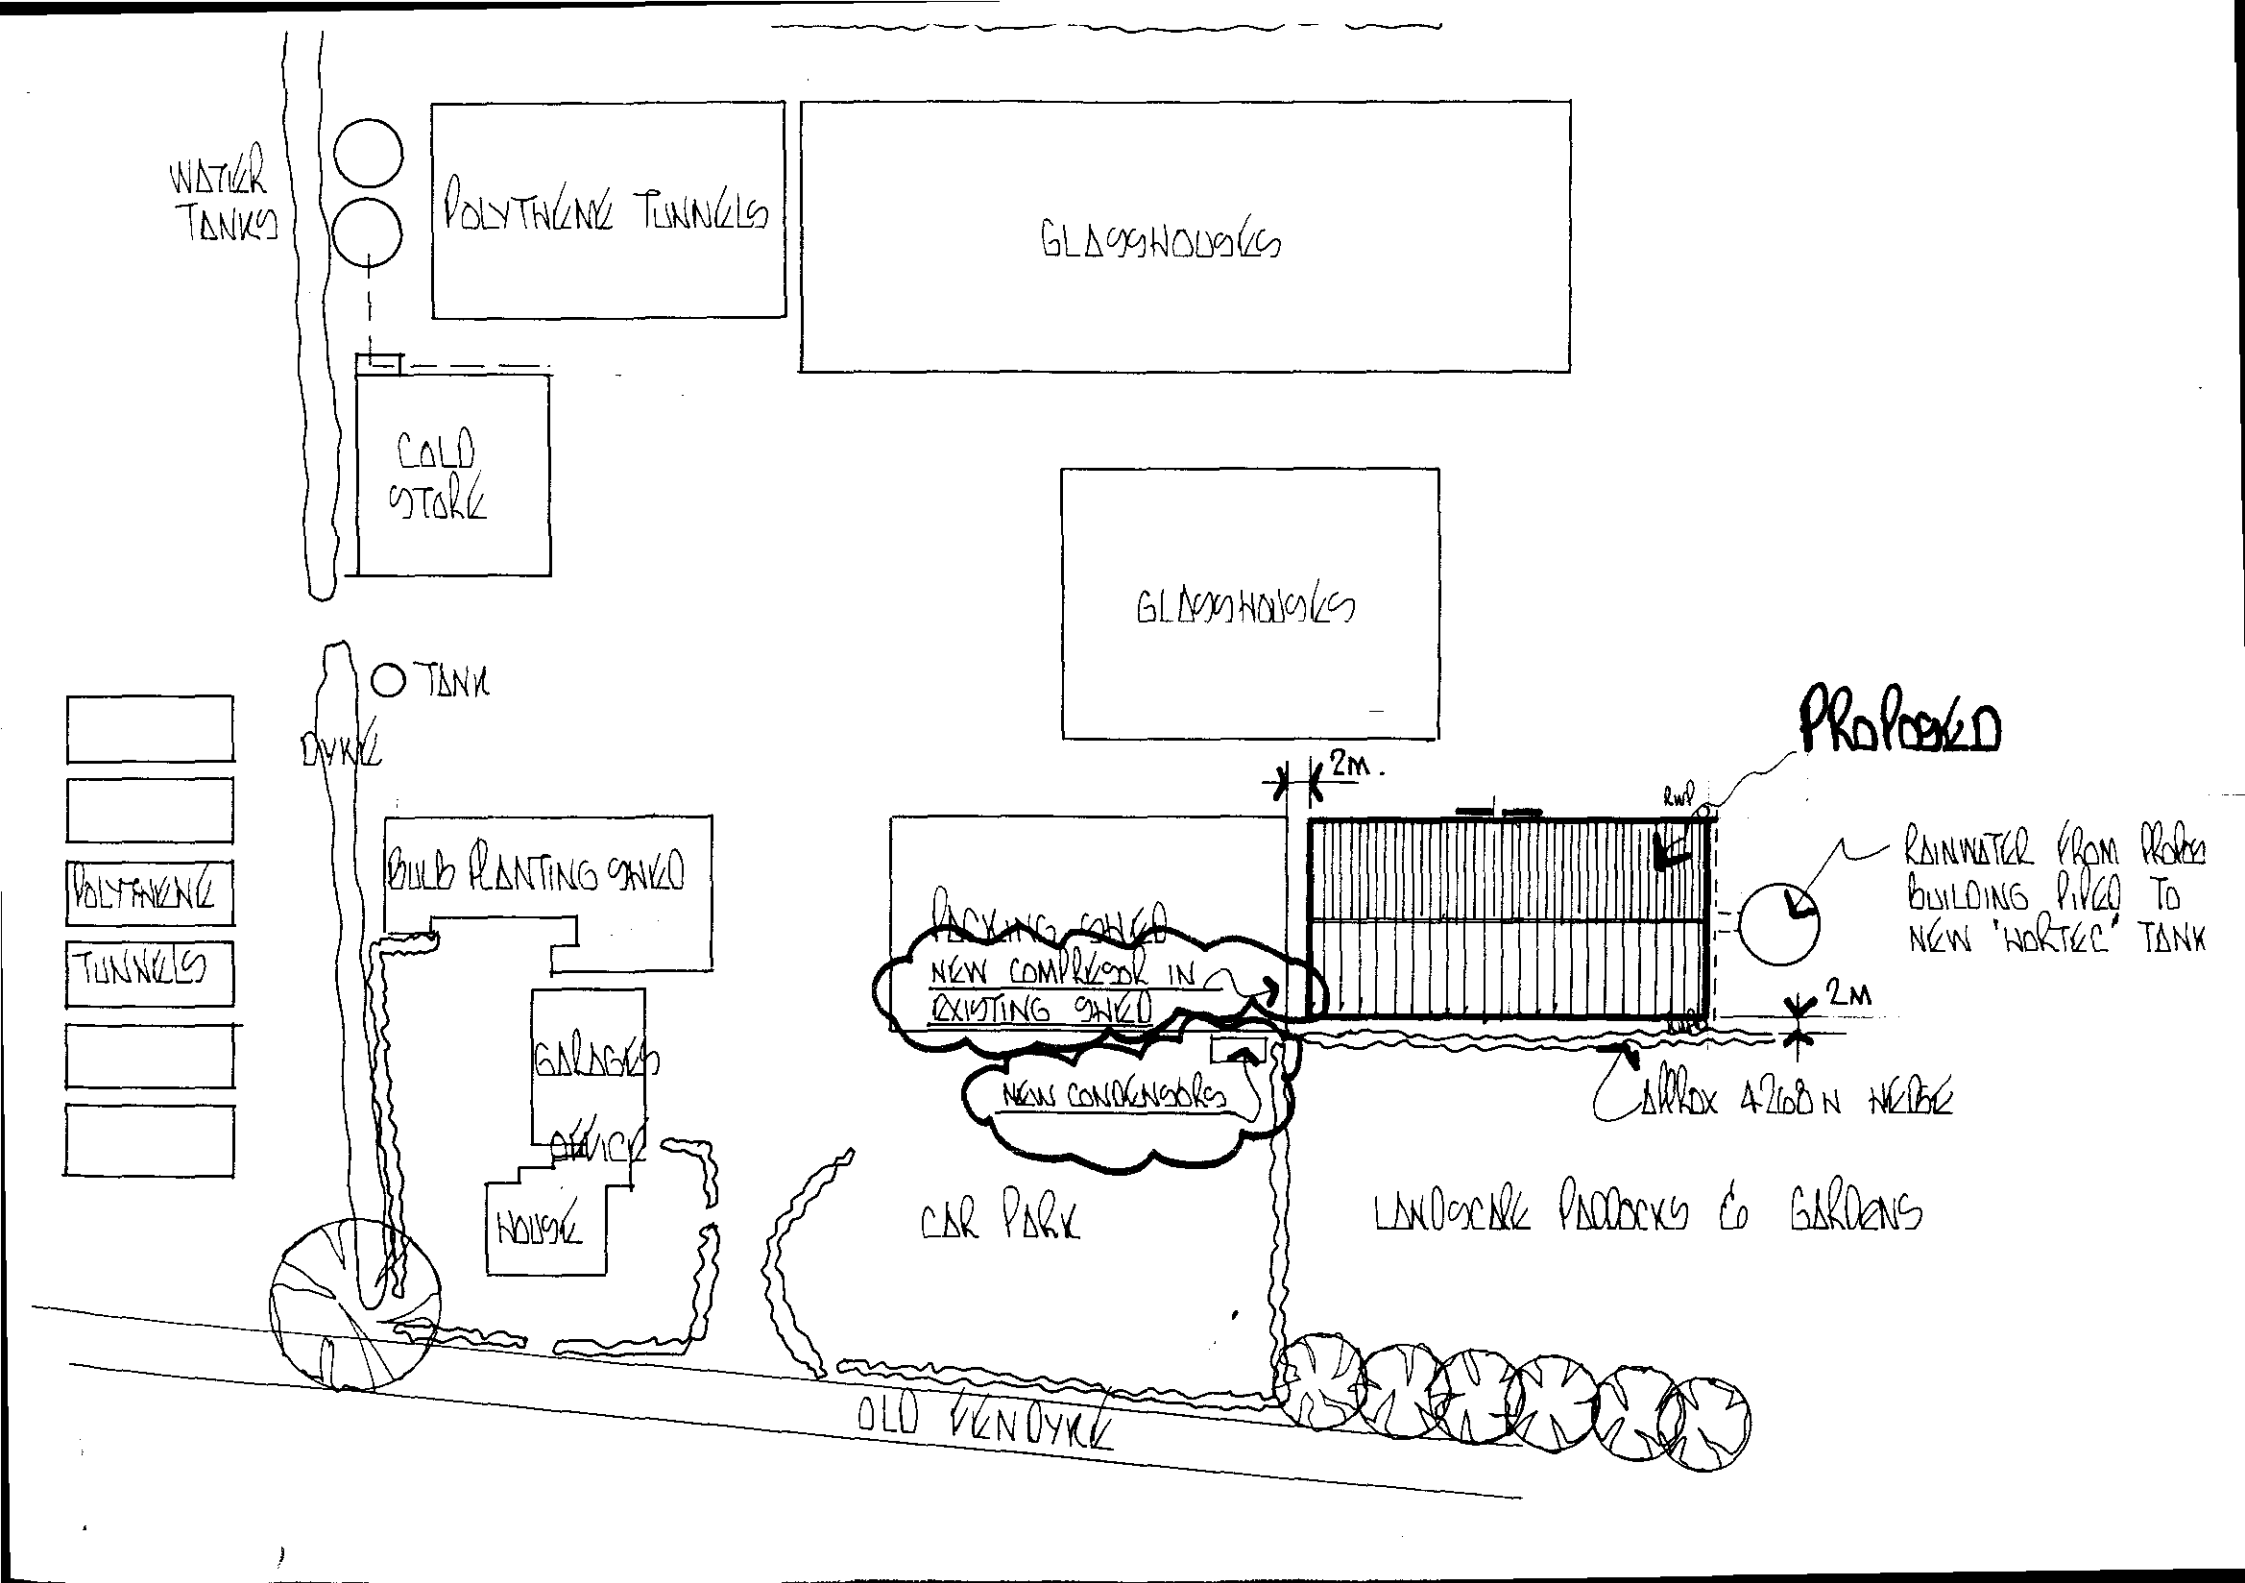

WATER TANKS
POLYTHENE TUNNELS
GLASSHOUSES
COLD STORE
GLASSHOUSES
TANK
DYKE
POLYTHENE TUNNELS
BULB PLANTING SHED
GARAGES
OFFICE
HOUSE
PACKING SHED
NEW COMPRESSOR IN EXISTING SHED
NEW CONDENSORS
PROPOSED
2m.
RWP
RAINWATER FROM PROPOSED BUILDING PIPED TO NEW 'HORTEC' TANK
2M
APPROX 4260 N HORTEC
CAR PARK
LANDSCAPE PADDOCKS & GARDENS
OLD KENDYKE