



DO NOT SCALE **IF IN DOUBT-ASK**

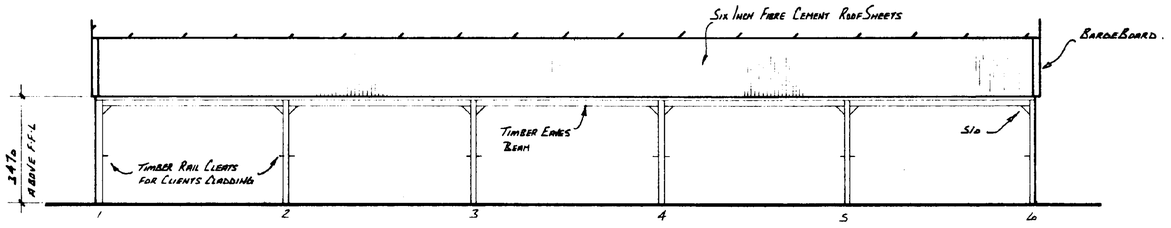


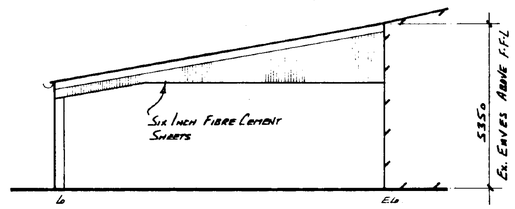

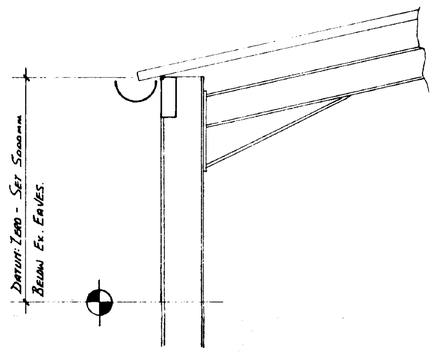

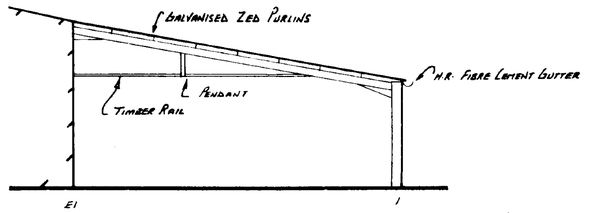

Datum: Location Stan Mk Eb.

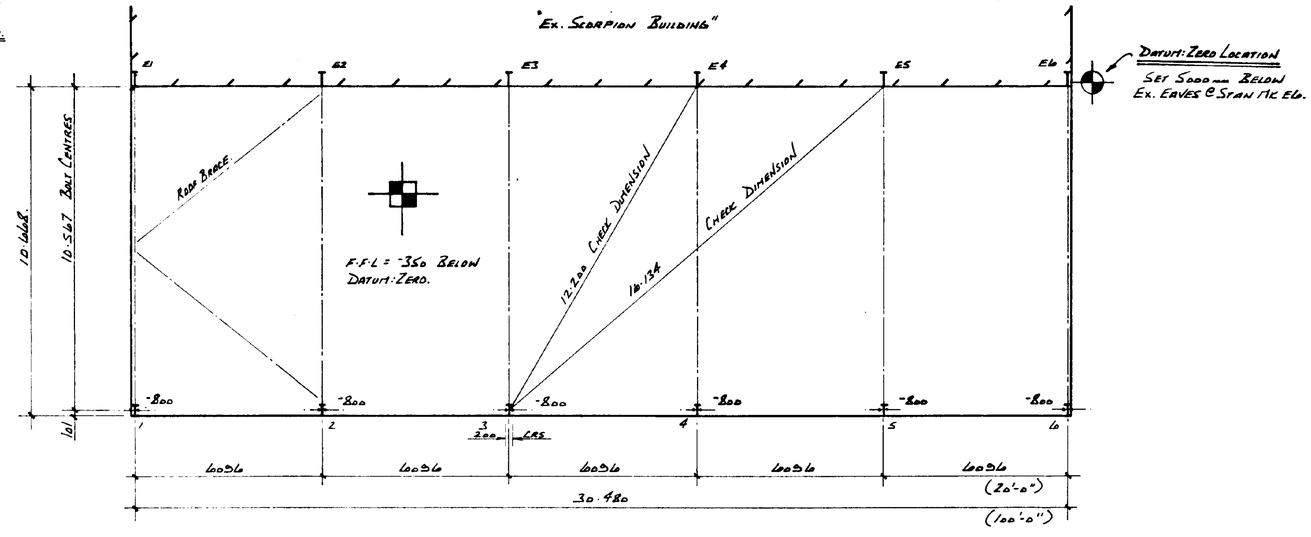

Notes !!

1. Building is Supply Only.
2. Set Datum As Shown.
3. Set All Bases -800 Below Datum.
4. Set Eaves +3120 Above Datum.
5. Base Sizes: Mk 1 to 6: 300 x 300 x 300 Deep.

SOUTH HOLLAND D.C.
PLAN DEPT.
21 JUN 1994
REF ..0602../94..

DETERMINED PLAN

PRELIMINARY

NOTES:-
THIS BUILDING IS DESIGNED IN ACCORDANCE WITH B.S. 5502 Class 2
ROOF PITCH TO BE 10°.

DRAWN BY: L.P. CHKD:
DATE: June 1994
SCALE: 1:100.

APPROVED BY: DATE:
PROPOSED BUILDING FOR: A.G. Ellis & Son
Granbe Farm.
Sutton St James
Spalding.
Lincs.

REVISION:

Scorpion
ENGINEERING CONSTRUCTION LIMITED
BRUNEL COURT, ELCOT LANE, MARLBOROUGH, WILTS.
TELEPHONE (0672) 514471 (6 LINES)

REVISION: A
DRAWING NO: X 4680 //

UDO 7568 3? ??51