



Application no: H20-0617-10

Applicant: Mr V Campling
The Hollies
Chapel Gate
Sutton St James
Spalding Lincs

Council Offices
Priory Road
Spalding
Lincolnshire
PE11 2XE

FILE COPY

tel: 01775 761161
fax: 01775 710772
web: www.sholland.gov.uk

Agent: G R Merchant Ltd
Unit 4 Wrights Mews
12A Park Road
Holbeach
Spalding Lincs
PE12 7EE

Description: Erect 6 detached dwellings

Location: Off Bette Campling Close
Drawdike
Sutton St James
Spalding Lincs

Amendment: Amended site plan (Dwg no. 2038-09/01B)

Letter Sent: 17th August 2010

Dear Sir/Madam

ACKNOWLEDGEMENT OF AMENDMENT

I acknowledge receipt of the amended details in respect of the above and confirm that the changes are able to be incorporated in the application which will now **only be considered in its amended form**.

Your rights of appeal remain as explained on the original acknowledgement.

You are reminded that revision to any submission made under the Building Regulations may also be necessary.

Yours faithfully

Head of Planning & Development

AMENDMENT RECORD SHEET - LIVE APPLICATION

Admin to Complete

Date Received ... 13-8 Registered ☒

SAS
13/8/10

Case Officer to Complete

Has this amendment been requested? Yes/No Yes

If Yes, is it what was asked for? Yes/No Yes

Is it an amendment in principle? Yes/No Yes

Is it the same character/description for fee purposes? Yes/No (Refer to Admin if in doubt)
If No, but amendment requested, the following must be completed if the amendment is to be accepted

Certified That The Development Objectives Outweigh The Financial Objectives

Senior Officer's Signature: Date:

Re-Consults as a result of this amendment

None ☒ All ☒

Partial ☐ Parish Council ☐ Ward Member ☐ Press ☐ Site Notice ☐

Residents/Other ☐ - Name/Address:

Ash Tree View

Case Officer's Decision:

REJECTED - New Application Required ☒

Reason

Do you want this reason to be added to the Rejection Notice? YES/NO

ACCEPTED - Superseded Details Removed ☒

Note

Do you want this note to be added to the Acceptance Notice? YES/NO

Revised Description (if applicable)

Case Officers Signature MAG Date 12/8

Admin To Complete

Agreed Term Date Updated ☒ Re-Consultations Carried Out (if necessary) ☐

Public Register Updated ☒ Acceptance/Rejection Letter Issued ☒

(Plus Library if Re-Consulting Residents)

12/8

PLANNING AMENDMENT

For Office Use only

Application No: H20-0617-10-A1

Date Registered:

Case Officer: David Gedney

S O U T H

H O L L A N D

DISTRICT COUNCIL

(Please complete using block capitals and black ink)


APPLICANT NAME AND ADDRESS mr V campling FILE COPY		AGENT NAME AND ADDRESS G R merchant	
Telephone:		Telephone:	
SITE ADDRESS DETAILS off Betke campling close, Sutton St James			
CURRENT APPLICATION NO: This amendment cannot be considered unless the relevant reference is stated.		H20-0617-10	
Building Regulation reference relating to same development (if applicable)			

I attach four copies of this form and necessary plans and request that the changes described below can be accepted as an amendment. As the amendment relates to a current application, I agree to an extension of the terminal date (if applicable).

Signed :

Date:

FULL DESCRIPTION OF DEVELOPMENT OF CURRENT APPLICATION THAT THIS AMENDMENT RELATES TO		Erect 6 dwellings	
State details of amendments proposed. (Give a full detailed list of the changes, and also mark these clearly on the accompanying plans. Only the changes listed here will be considered)		Amended site plan	
State drawing numbers of the current submission			
Has this amendment been requested by the Council? (If so, state Officer dealing with the application)	YES/NO		
Describe any part of the original development which is excluded by virtue of the amendment, and state any alteration to plot numbers			
Has a similar amendment been submitted under Building Regulations? (If so, state Building Control Surveyor dealing with application)	YES/NO		

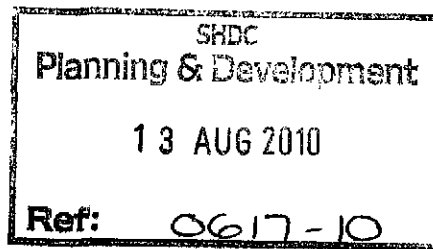

Mr and Mrs E Knapp
Ash Tree View
Draw Dyke
Sutton St James
Spalding
Lincolnshire
PE12 0HW


7 August 2010

G R Merchant Ltd
4 Wrights Mews
12a Park Road
Holbeach
Spalding
Lincolnshire
PE12 7EE


Dear Sir


Enclosed is a copy letter to South Holland District Council
which we trust you will find self explanatory.

Yours faithfully

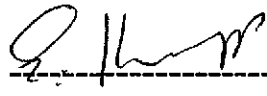 E Knapp

 M A Knapp

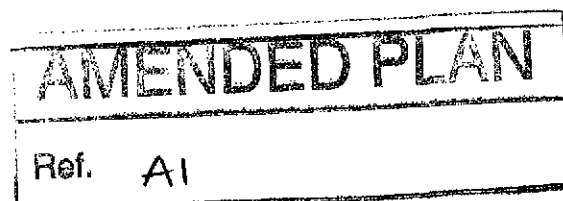

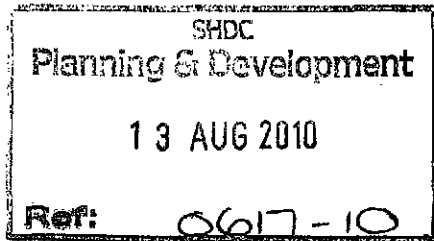

Mr and Mrs E Knapp
Ash Tree View
Draw Dyke
Sutton St James
Spalding
Lincolnshire
PE12 0HW

Tel 01945 440439

Mr D Gedney
Planning Department
South Holland District Council
Priory Road
Spalding PE11 2XE

9 August 2010

Dear Sir

Ref Planning Application H20-0617-10

The boundaries shown between the entrance to Bette Campling Close and our property are incorrect; they should read as per the enclosed plan edged in red.

The parcel of land in question was purchased by our selves from the applicant Mr V Campling in August 2002, and we hold the title deeds to that effect.

Please amend the development plans accordingly, and confirm to us before any decision is given on the application.


Yours faithfully


-----E Knapp

-----M A Knapp

Copies

To Mr V Camping and GR Merchant Ltd.

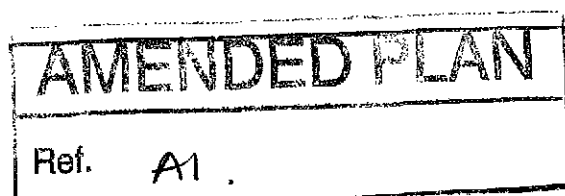

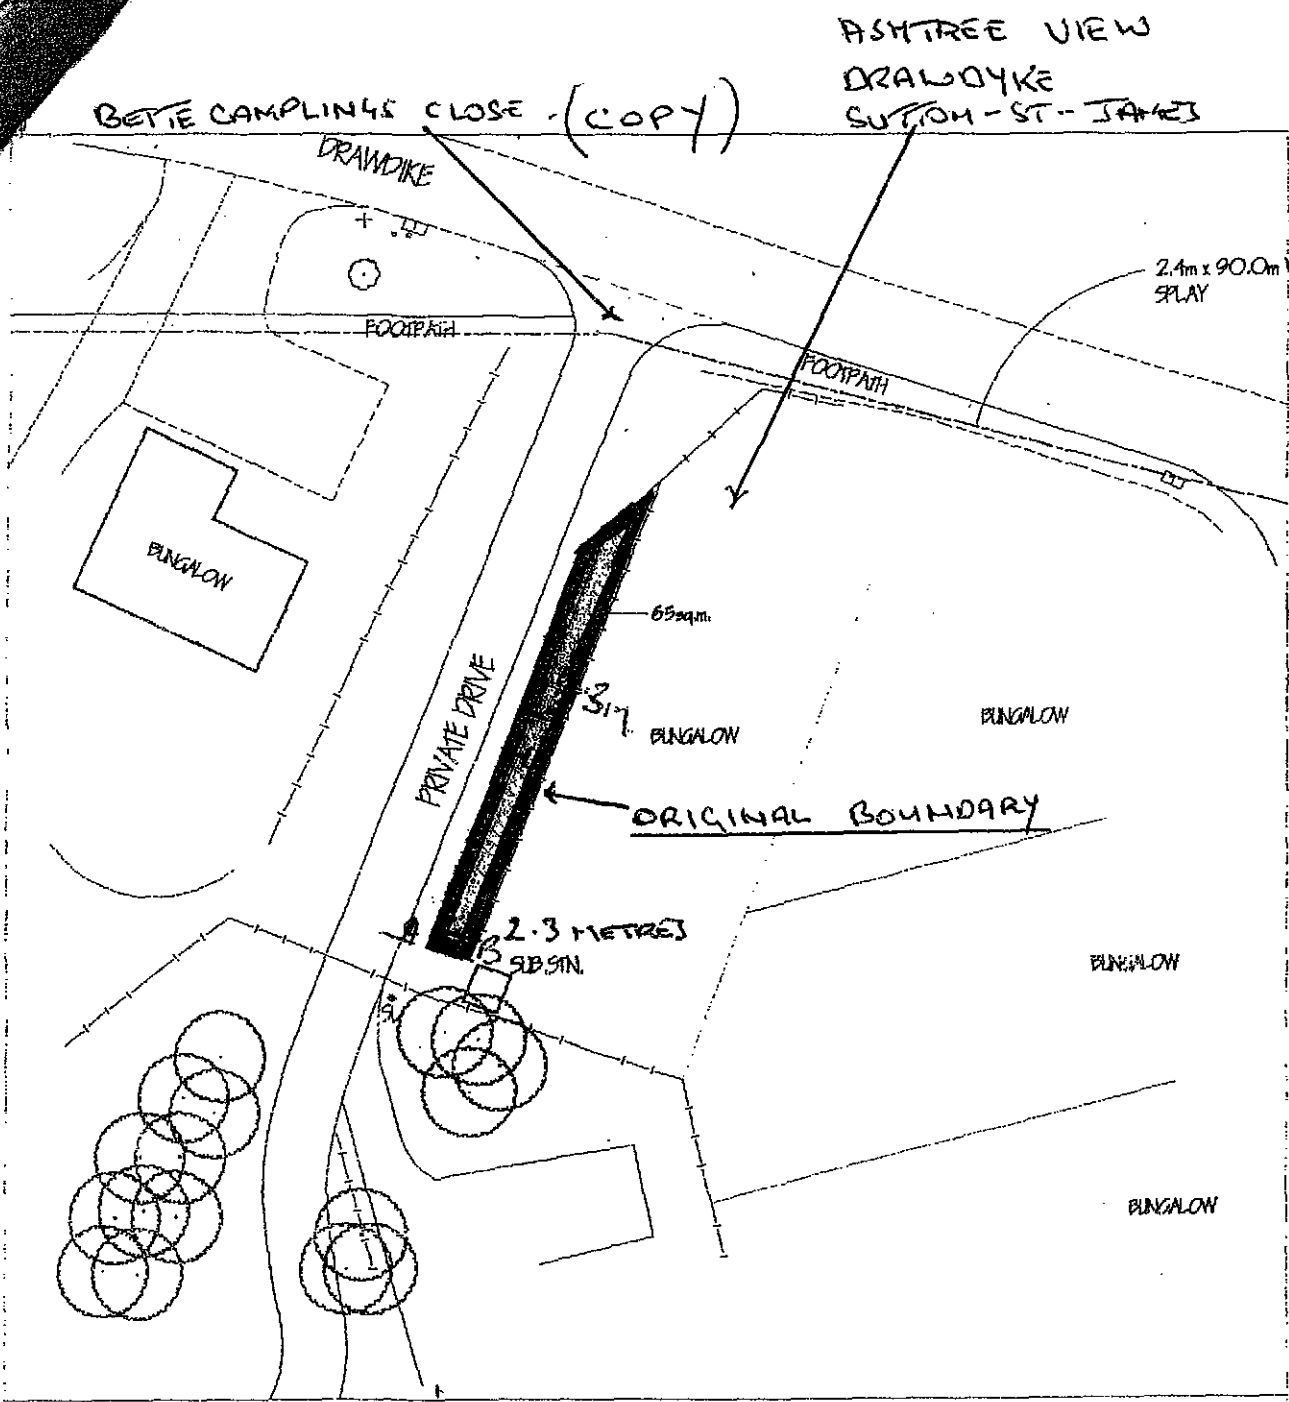

PLAN REFERRED TO :

SCALE: 1/500

SIGNED V. G. Campling
V. G. CAMPLING
DATE 20th March 2002

X E M Campling
E M CAMPLING