
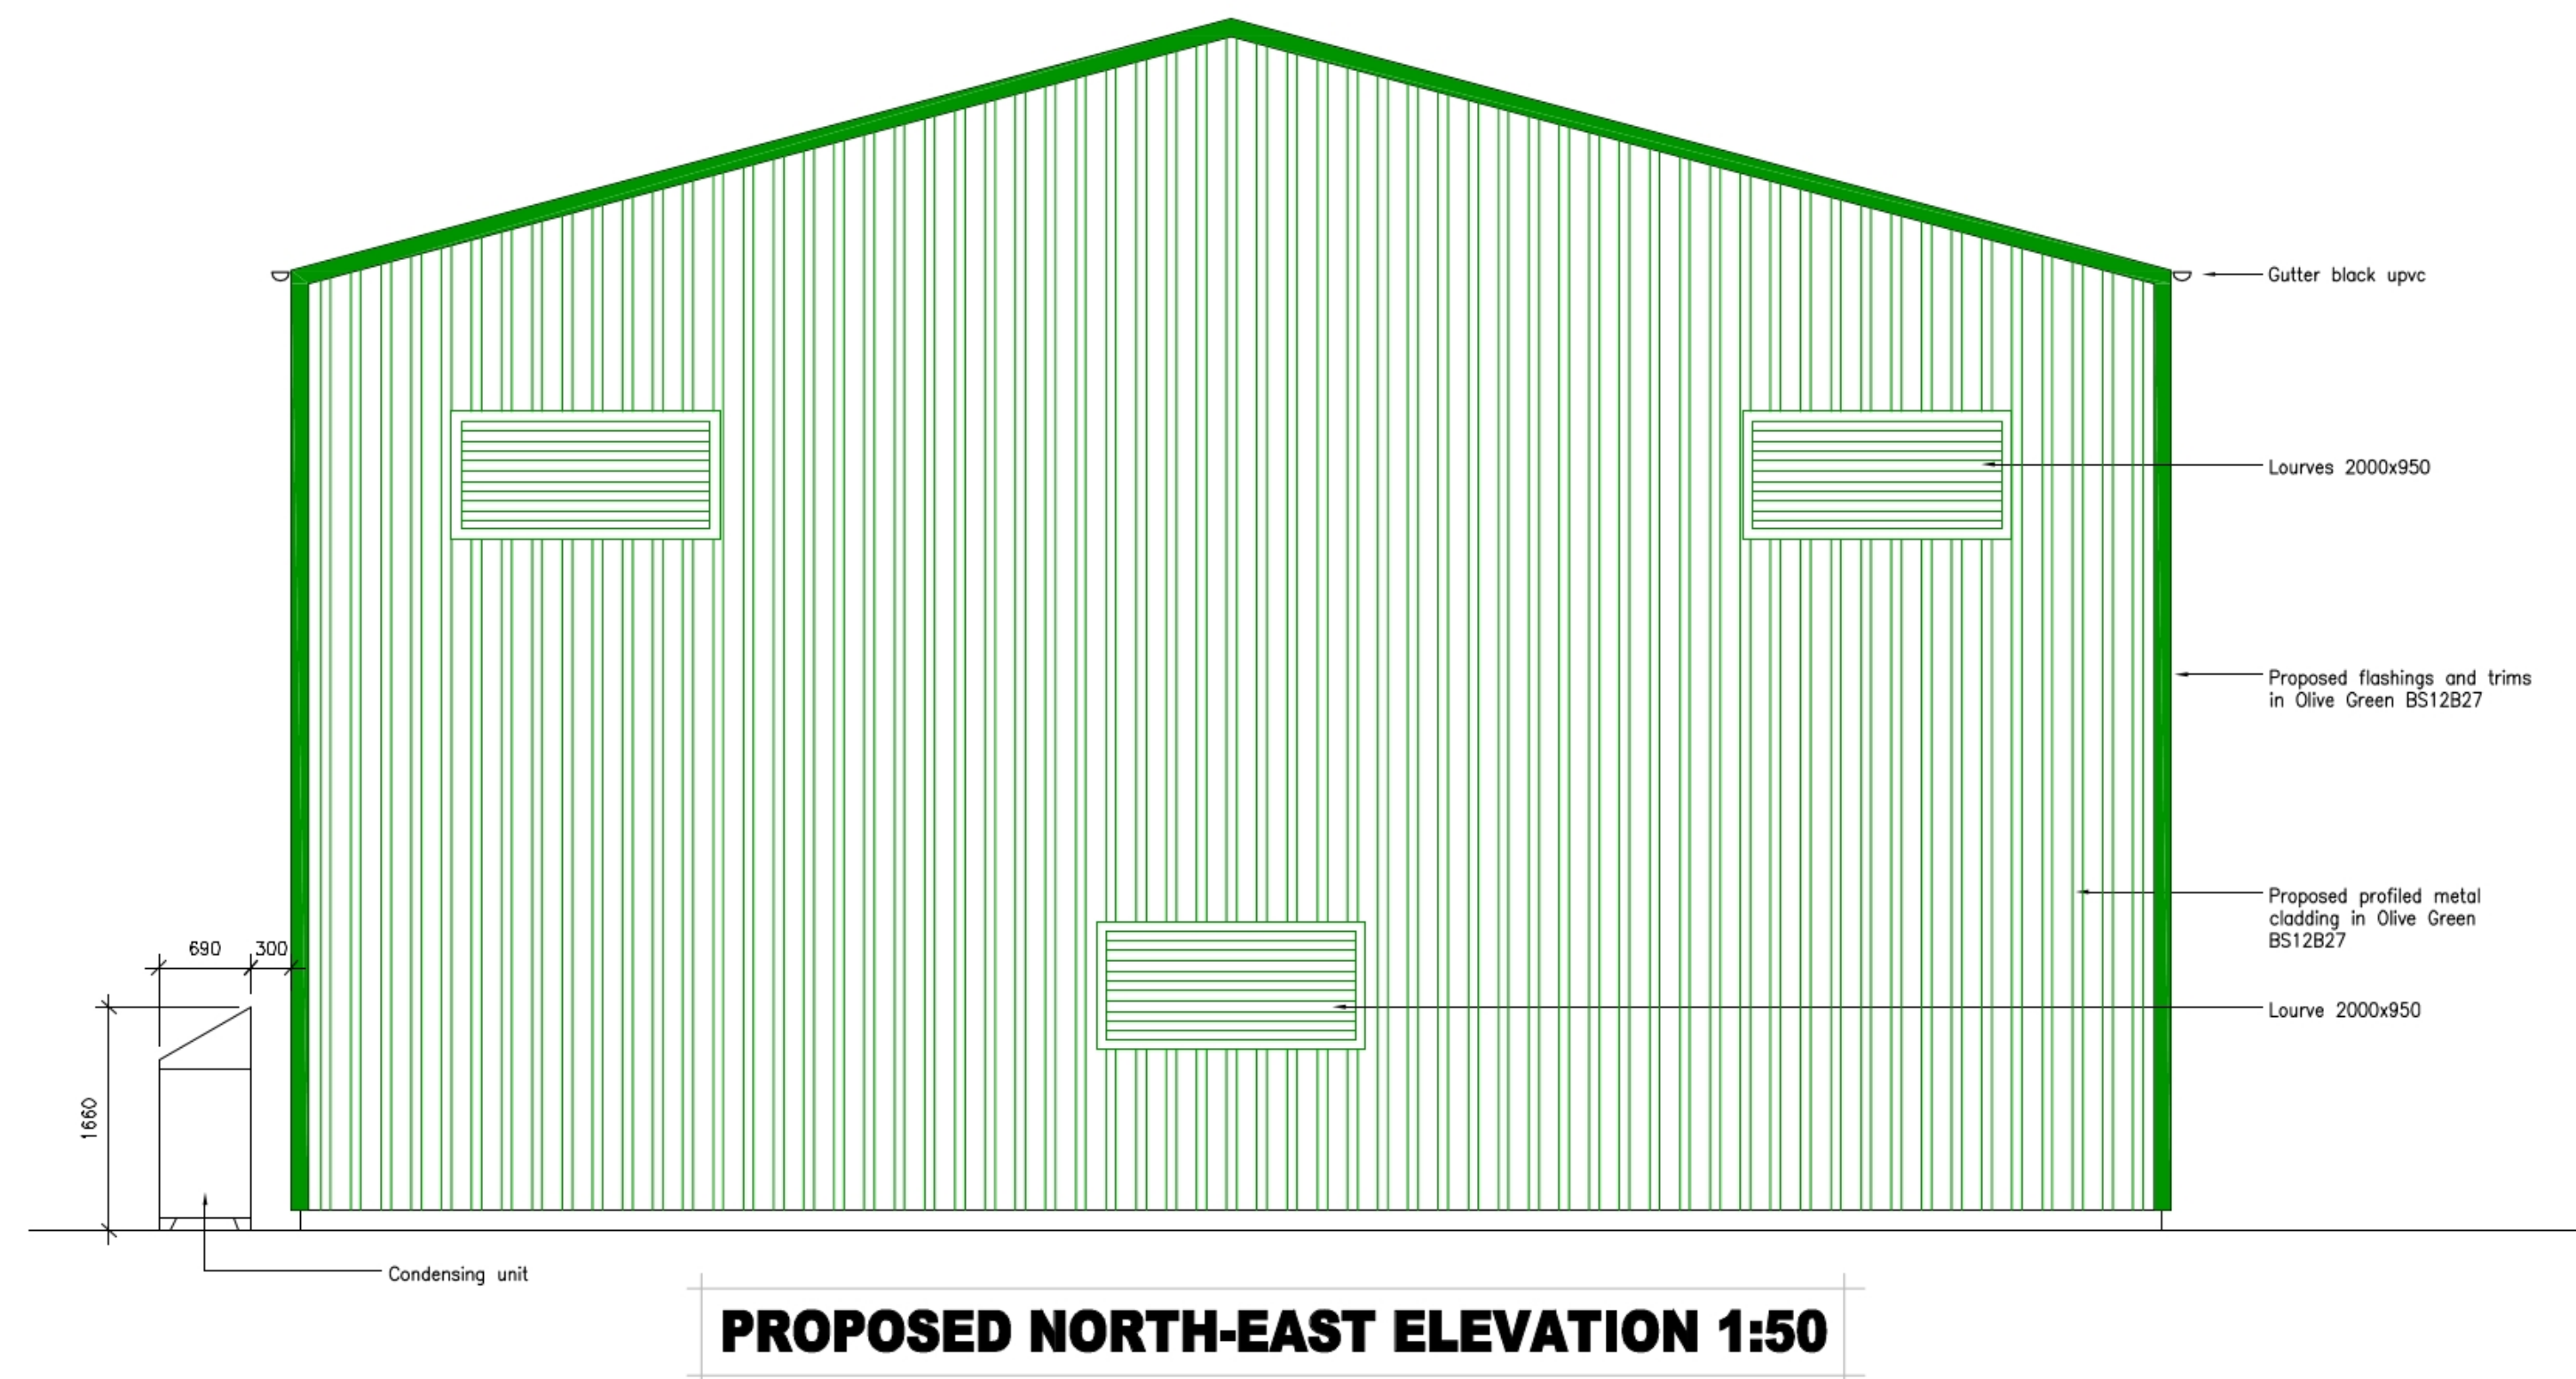


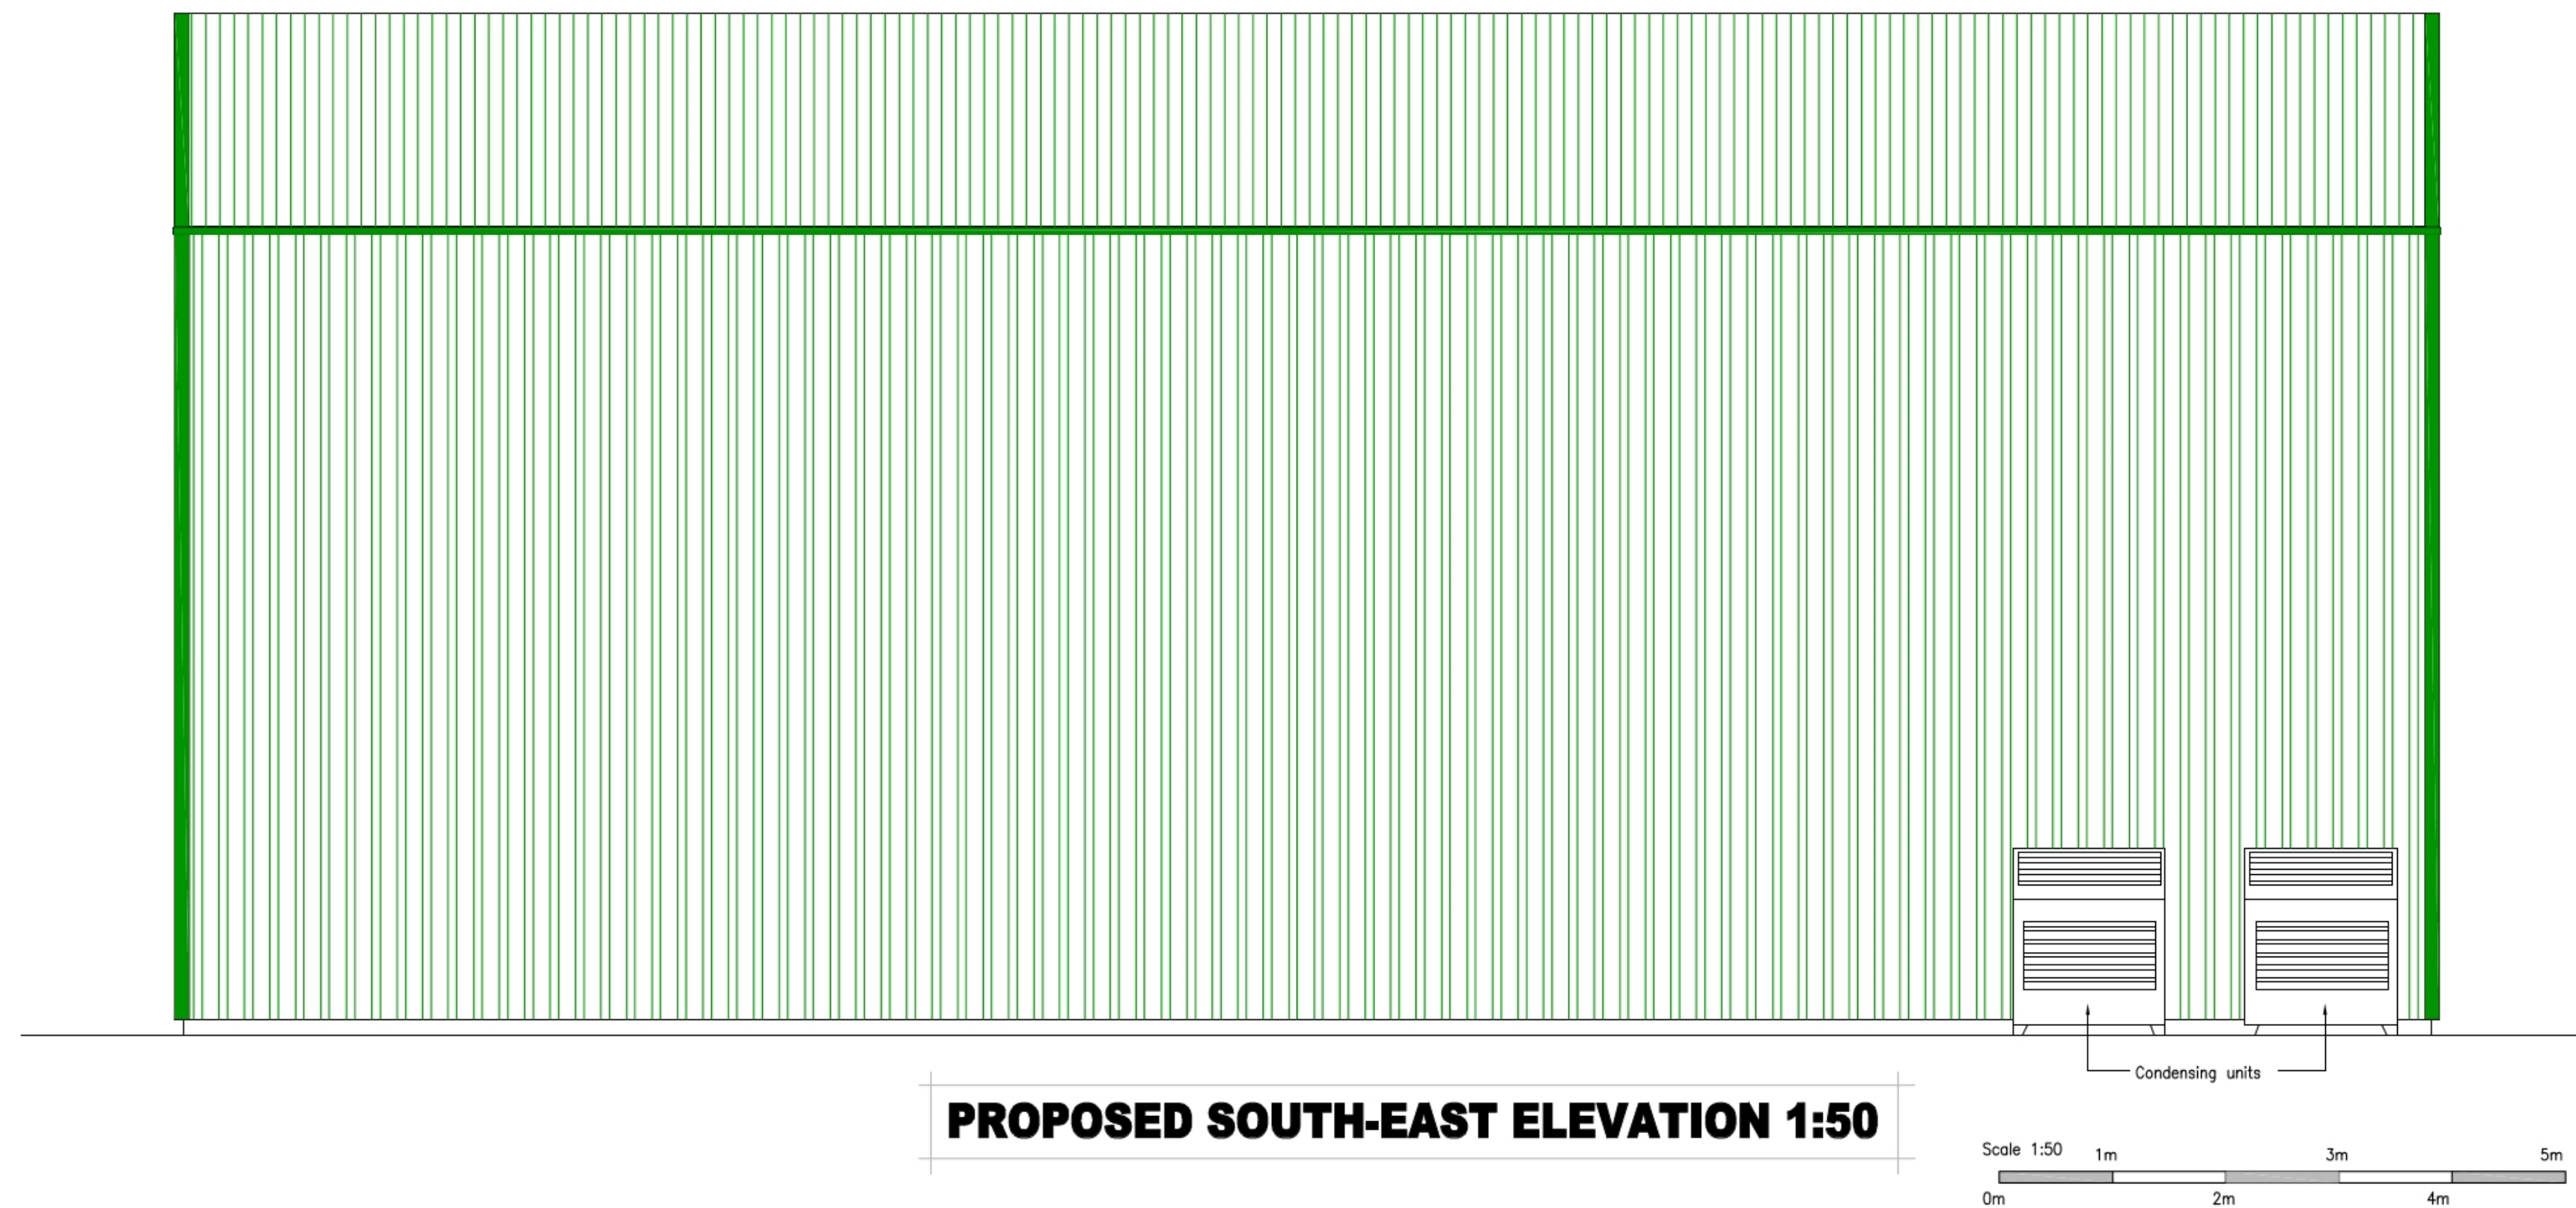

DS DOUGLAS-SCOTT
DEVELOPMENTS LTD

Project:
Proposed Potato Store at Grange Farm
Fisherqate, Sutton St James, Spalding, PE12 0EZ

Drawing: DSD0128 -02 Rev A
Proposed Elevations

Scale: 1:50 Drawing A1 size