
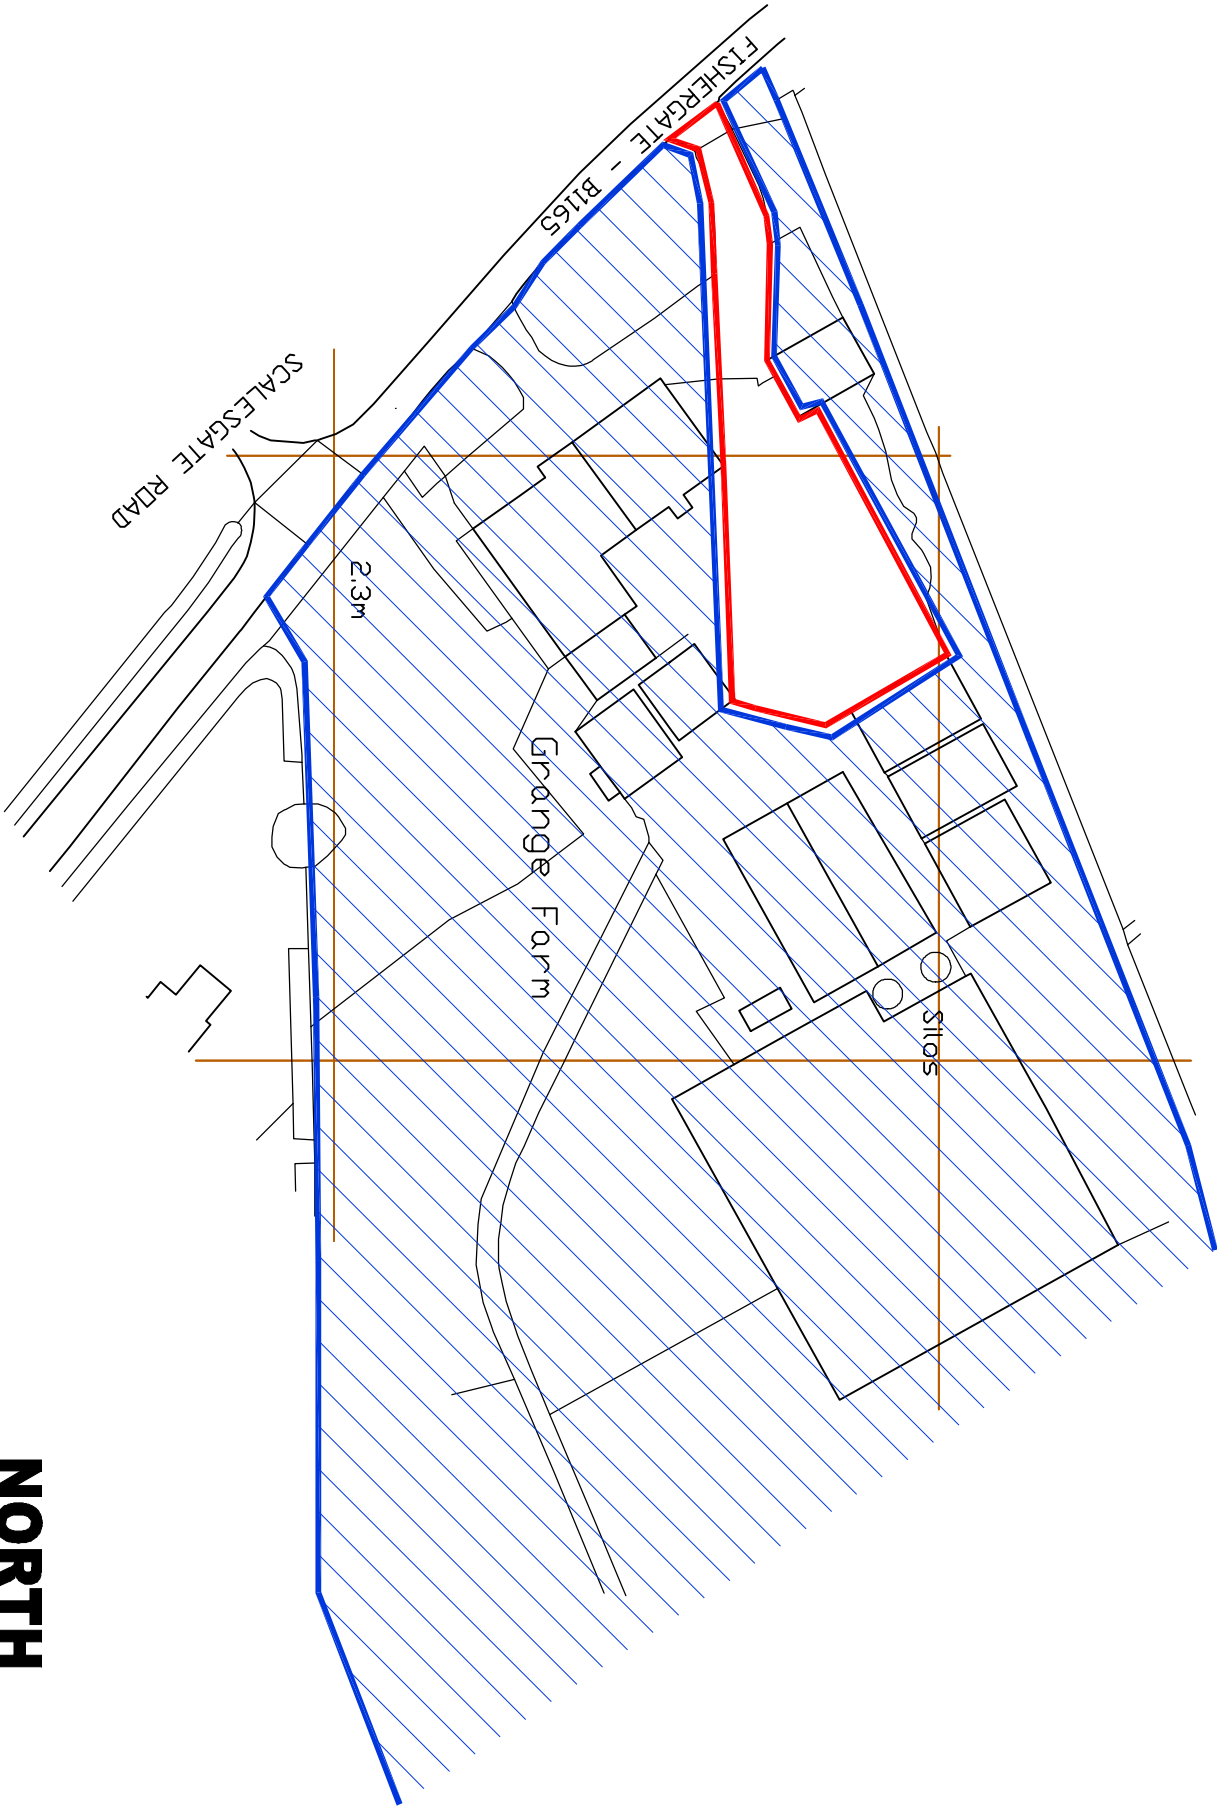


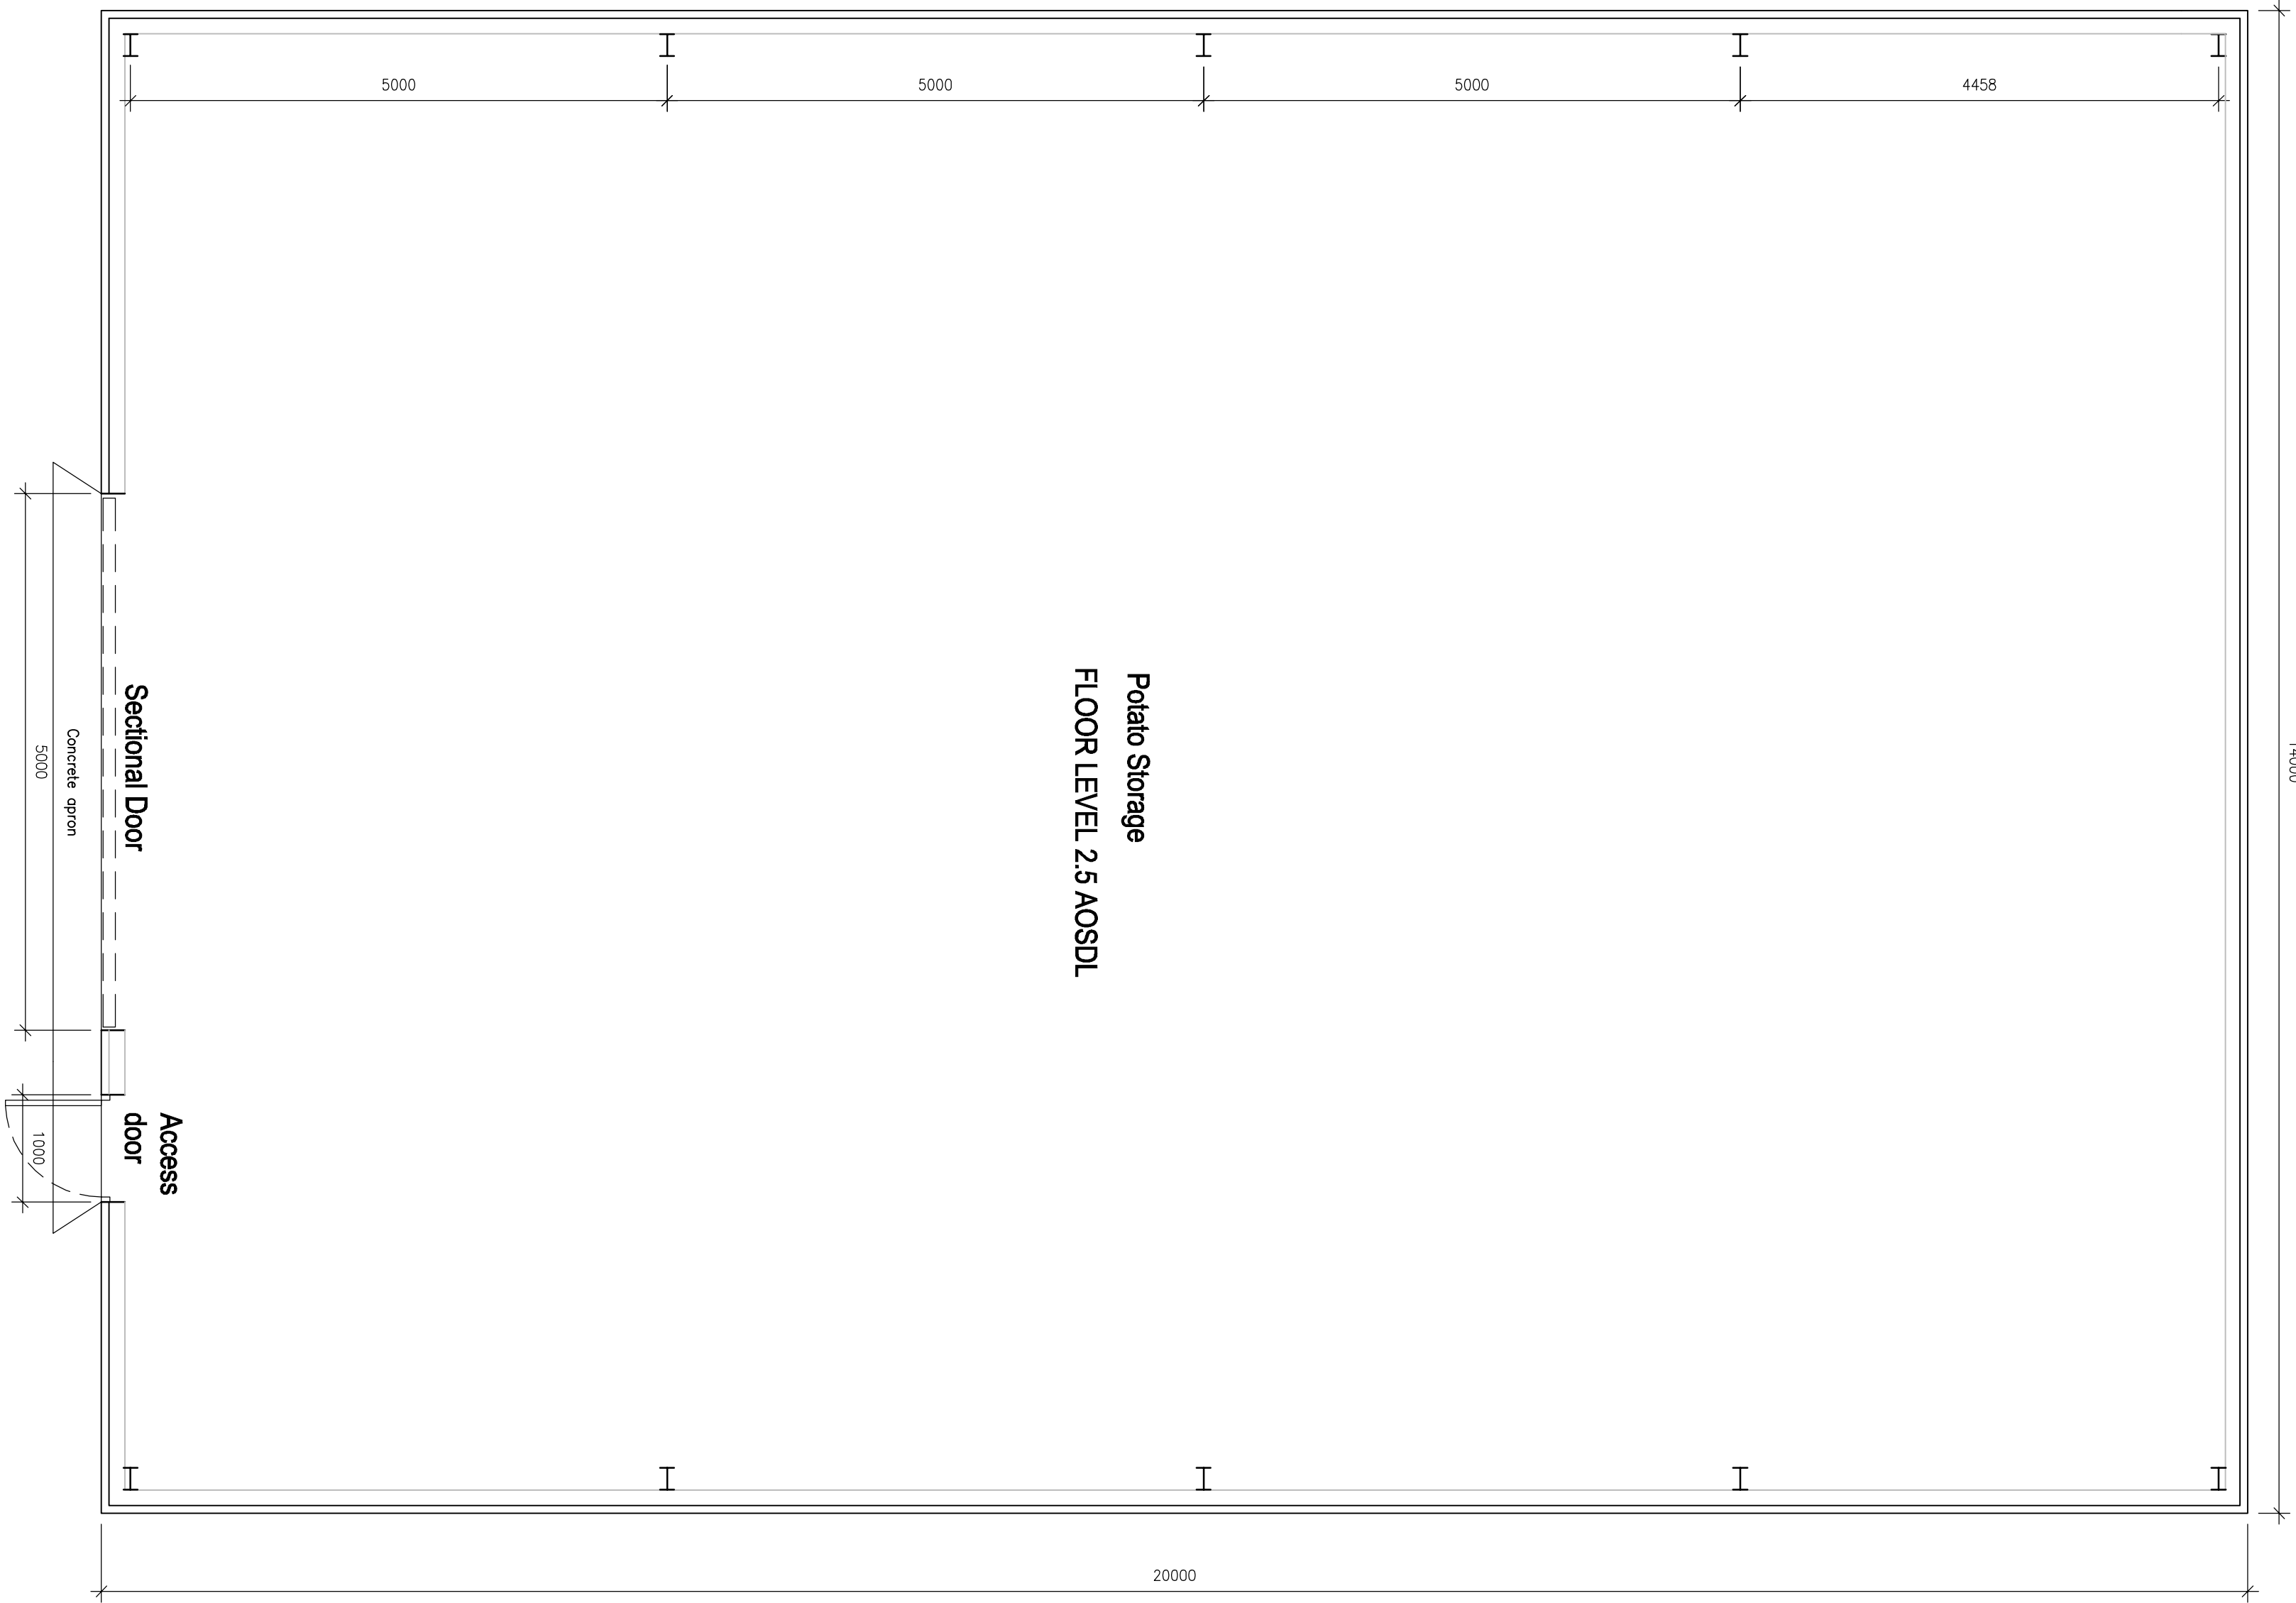

Crown Copyright and database rights 2023. OS 100031961 National Map Centre. Purchased 06/07/2023 1 year licence.

Scale 1:1250
0m 25m 50m 75m 100m

LOCATION PLAN 1:1250

DS **DOUGLAS-SCOTT**
DEVELOPMENTS LTD

Project:
Proposed Potato Store at Grange Farm
Fishergate, Sutton St James, Spalding, PE12 0EZ

Drawing: DSP0128-03
Proposed Plan and Location Plan

Scale: 1:50 1:1250 Drawing A1 size