
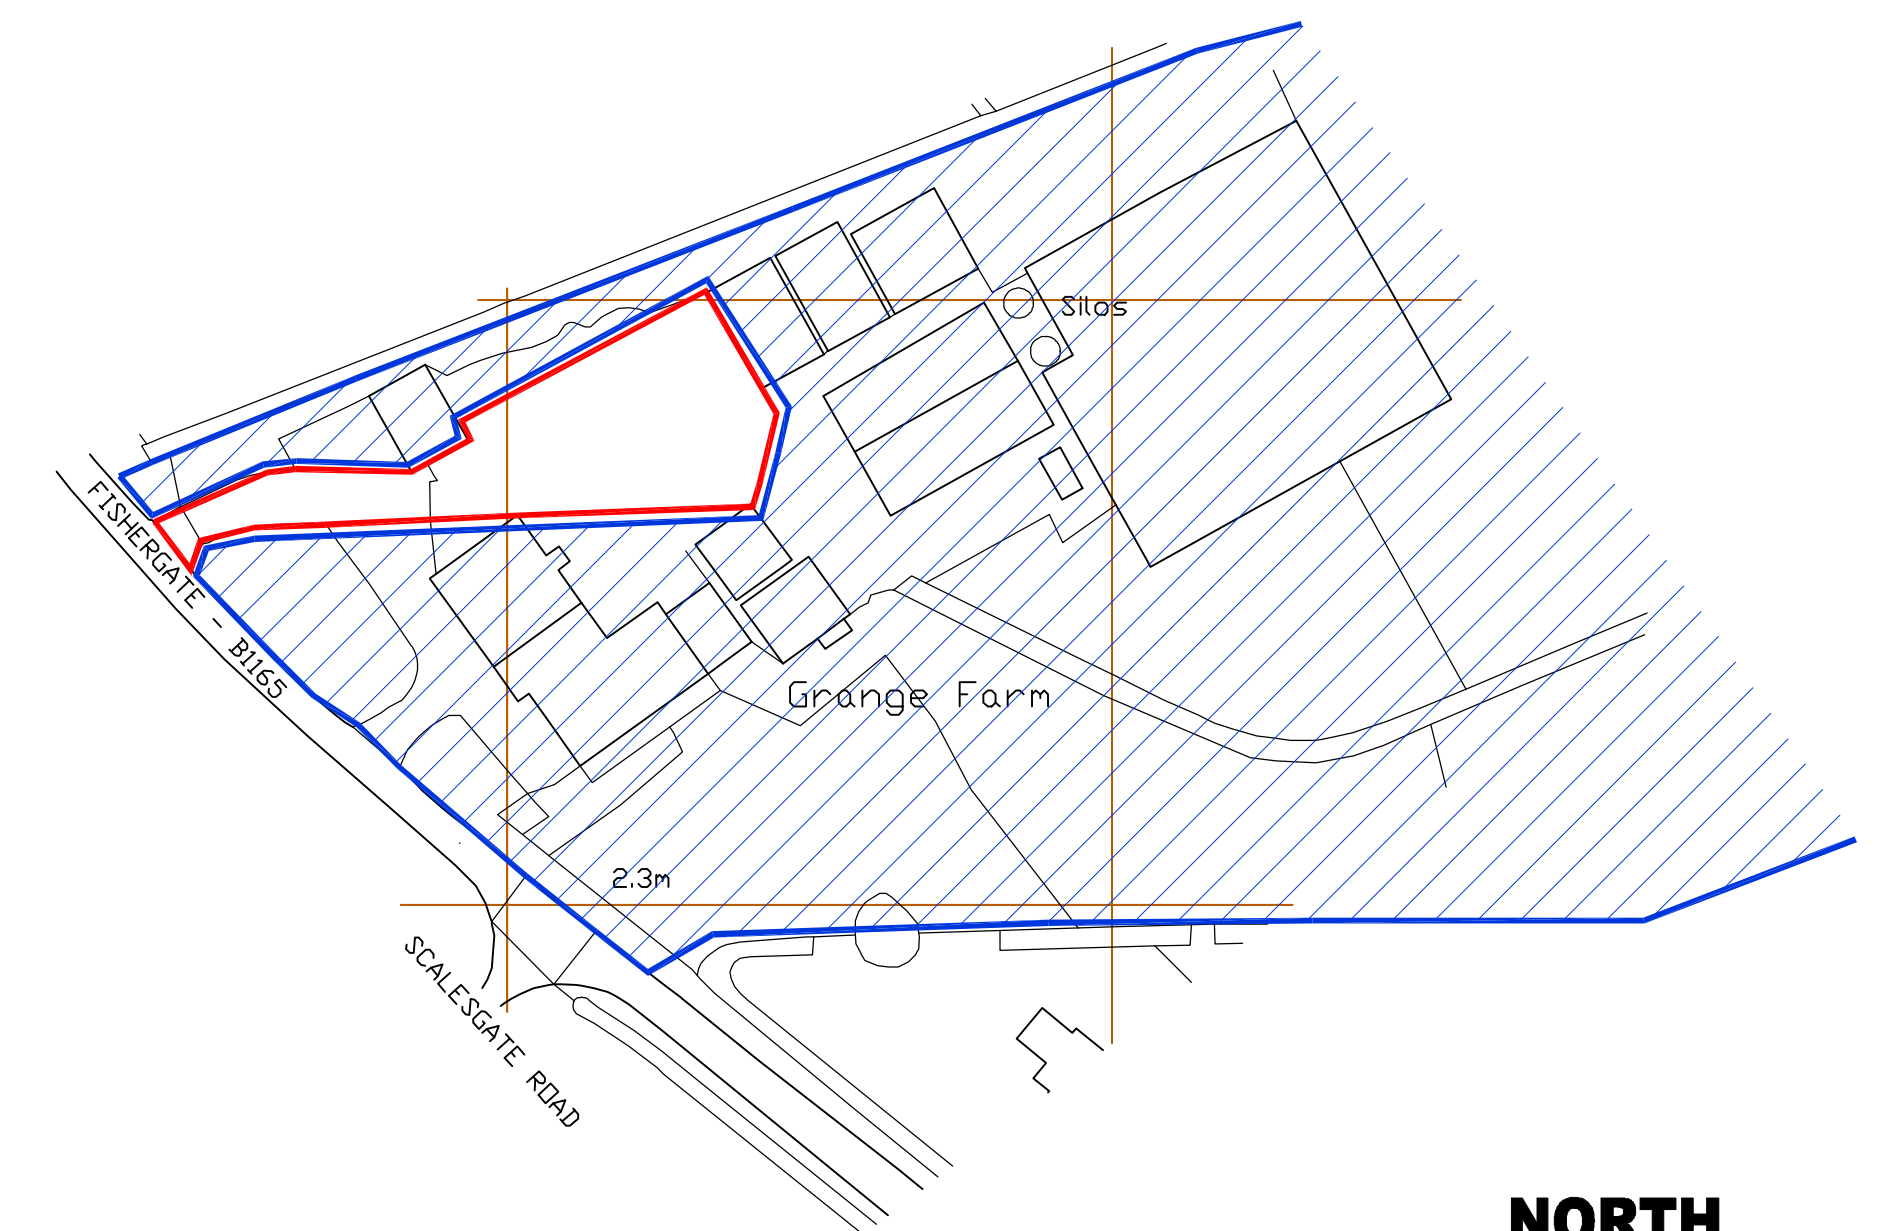


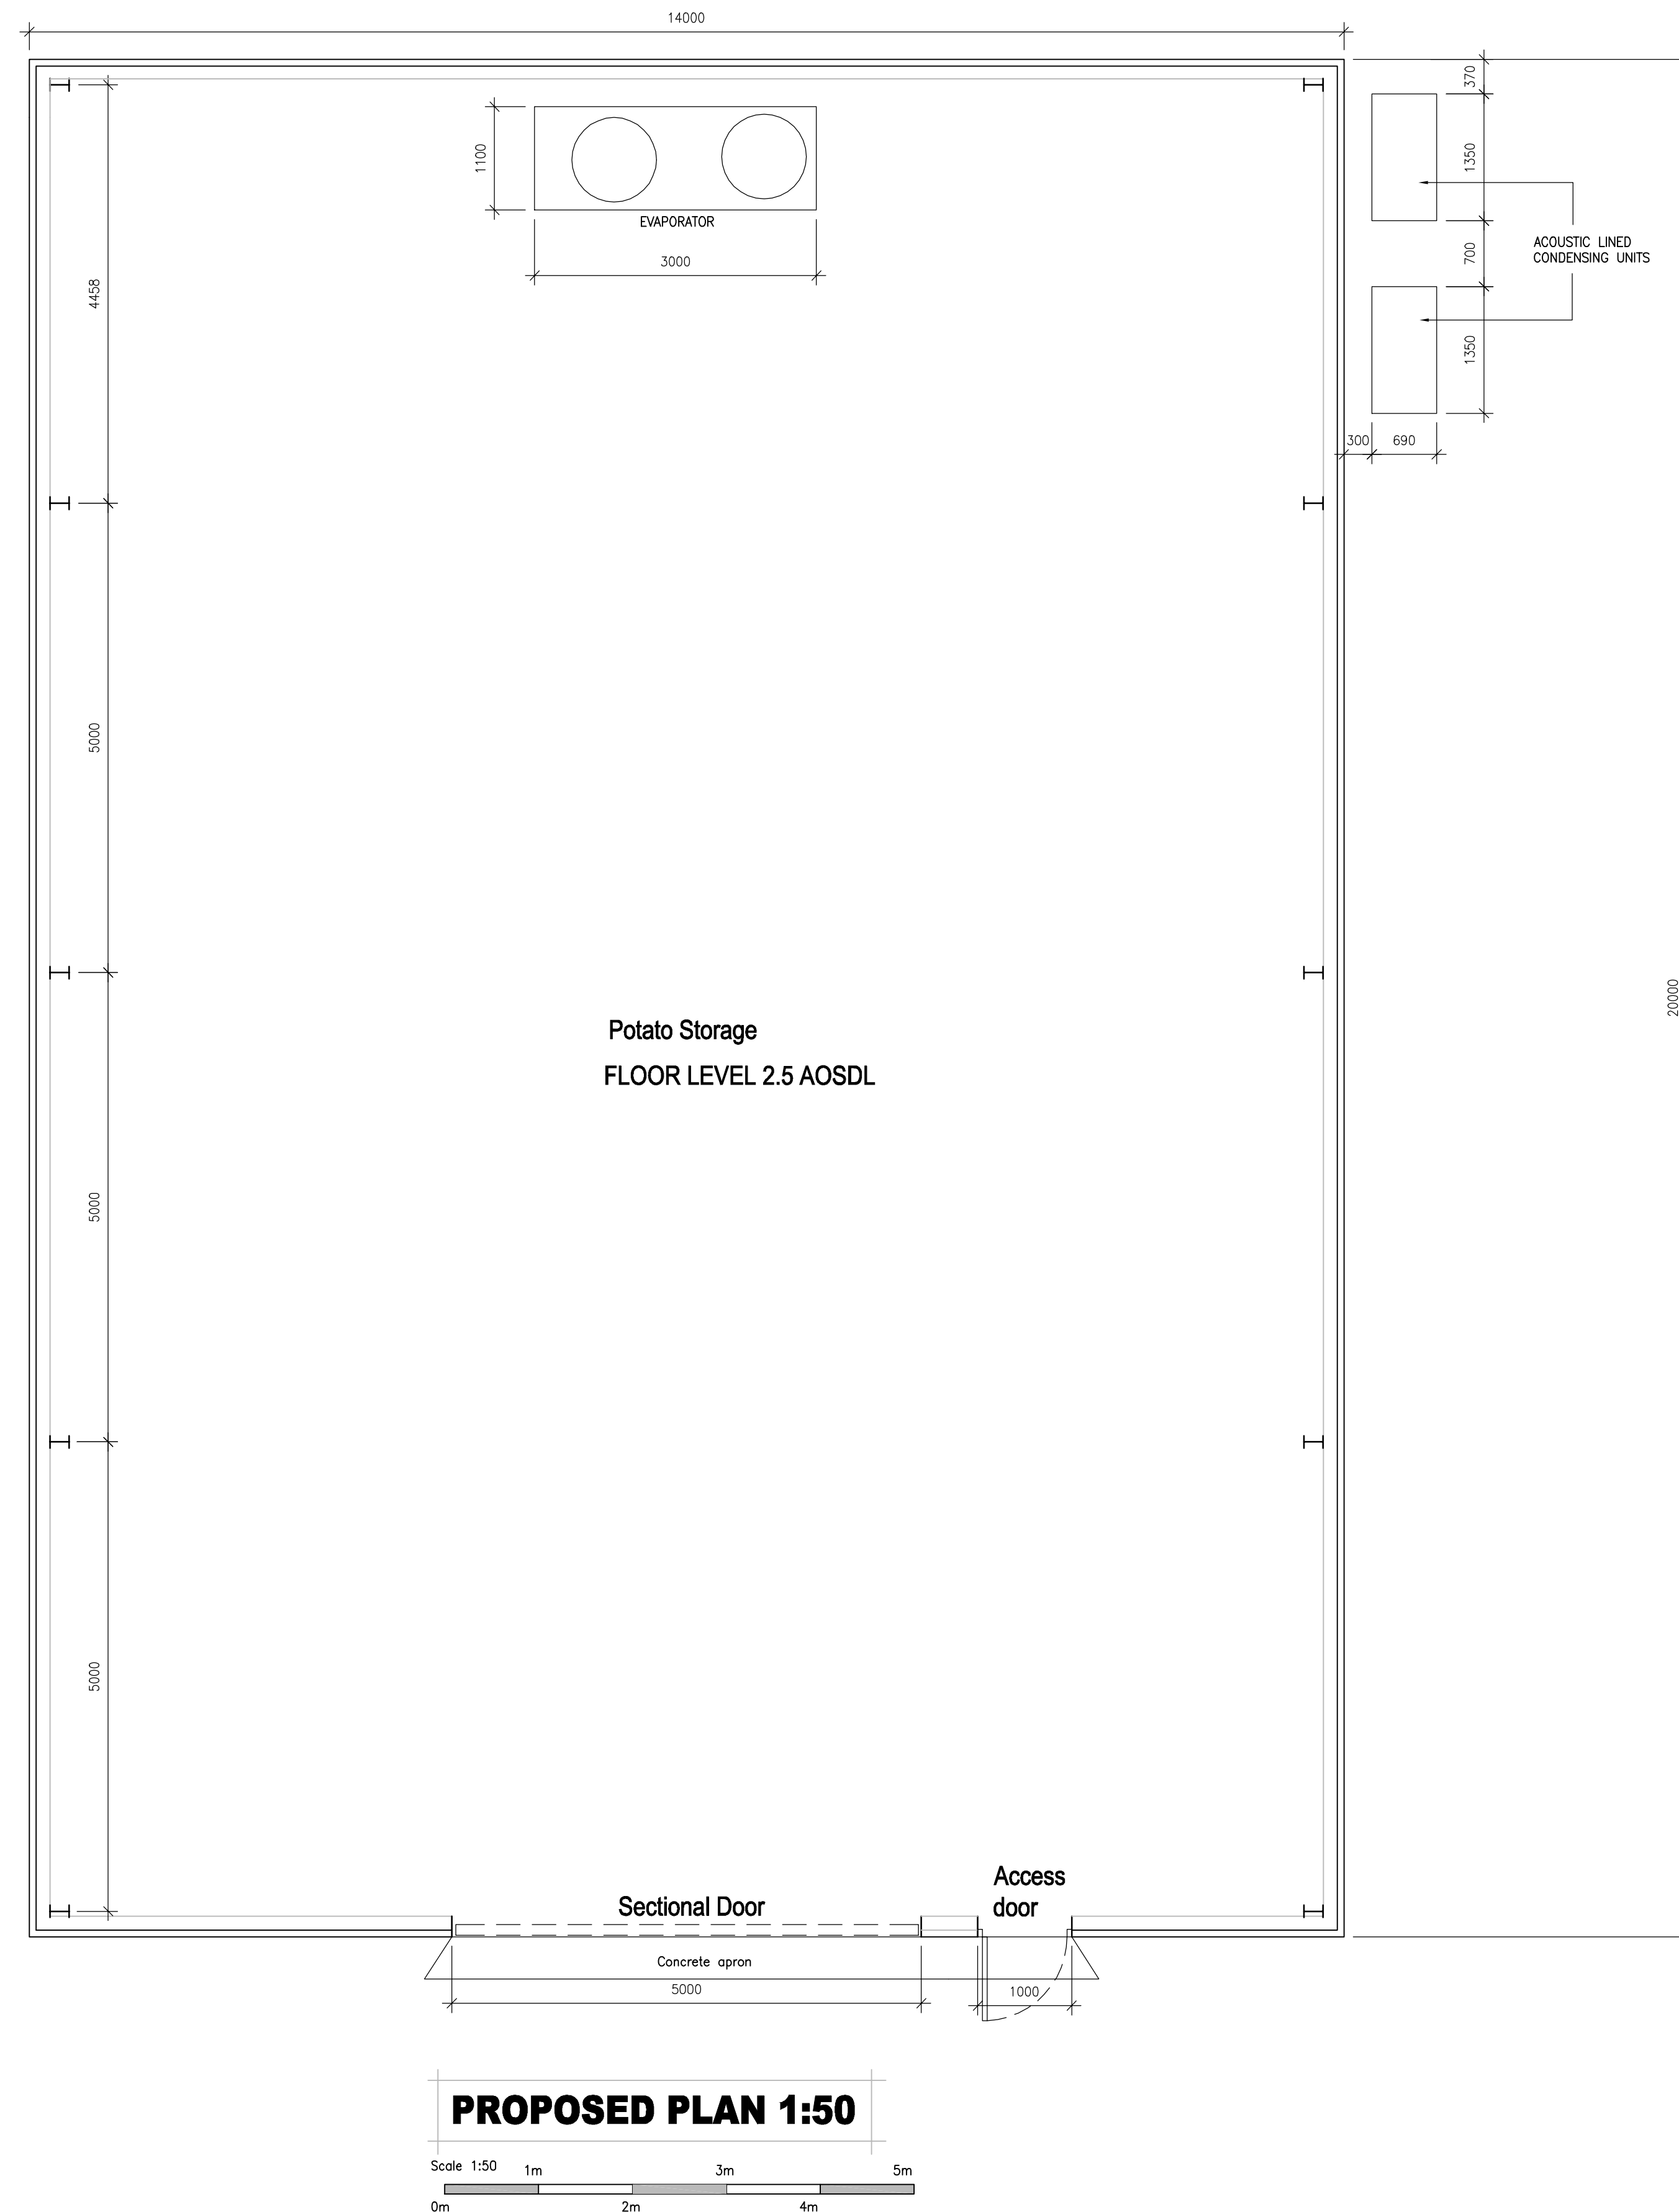

DS DOUGLAS-SCOTT
DEVELOPMENTS LTD

Project:
Proposed Potato Store at Grange Farm
Fisherqate, Sutton St James, Spalding, PE12 0EZ

Drawing: DSD0128 -03 REV A
Proposed Plan and Location Plan

Scale: 1:50 1:1250 Drawing A1 size