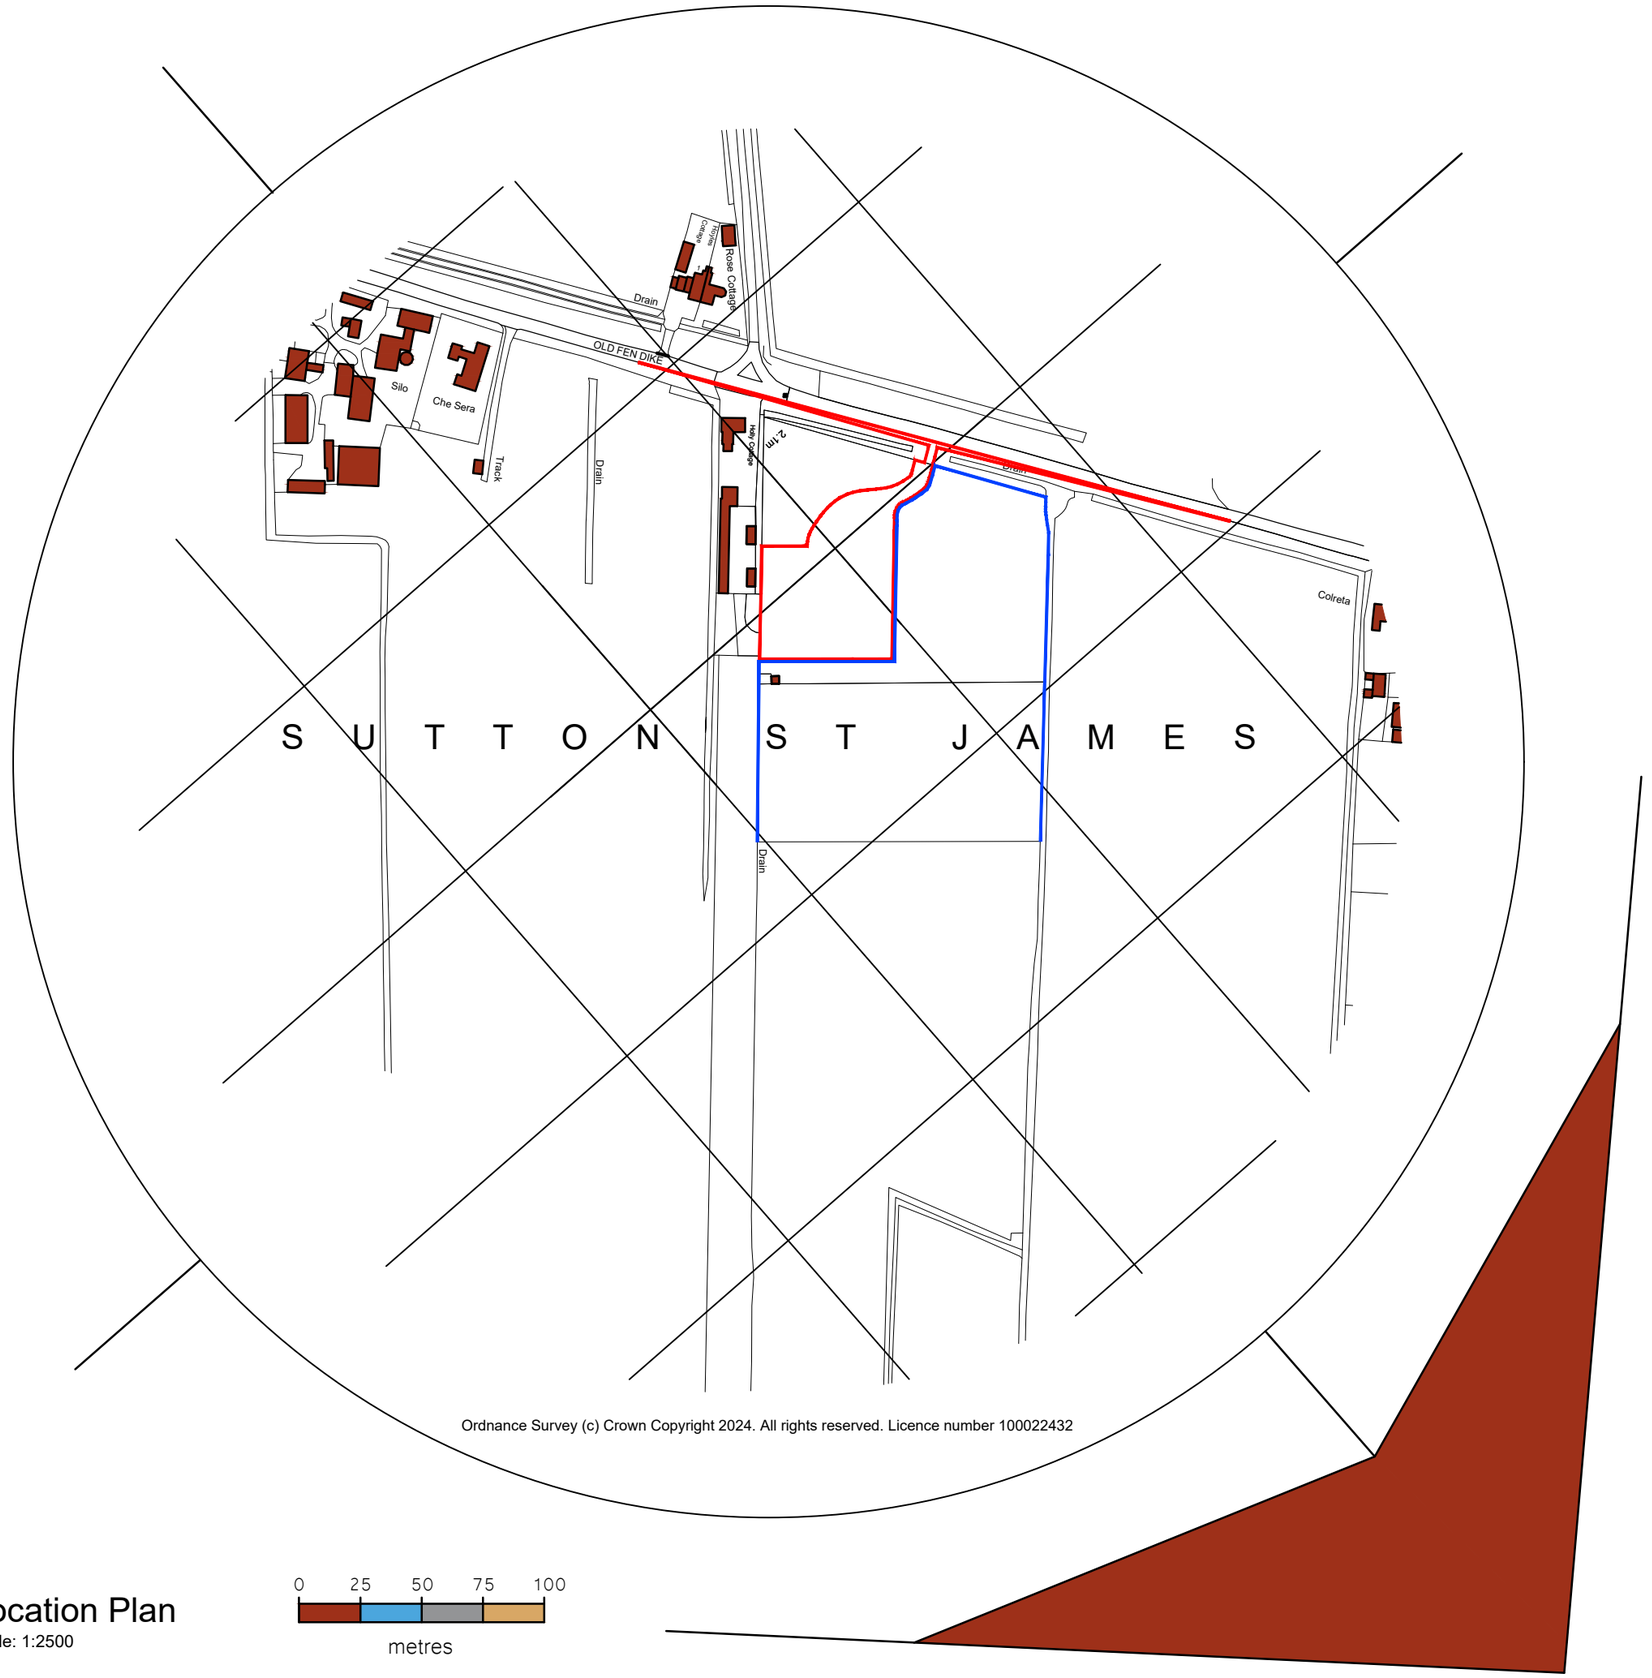



Ordnance Survey (c) Crown Copyright 2024. All rights reserved. Licence number 100022432

## Location Plan

Scale: 1:2500

### General Notes

1. All dimensions are shown in 'mm' unless otherwise stated.
2. The contractor, sub-contractors and suppliers must verify all dimensions on site prior to the commencement of any work.
3. This drawing is to be read in conjunction with all relevant engineers and specialist sub-contractors drawings and specifications.
4. Any discrepancies are to be brought to the designers attention.
5. This drawing shall not be scaled, figured dimensions only to be used.

Status

**FOR PLANNING**

SWANN EDWARDS ARCHITECTURE

PART OF Collective BUILT ENVIRONMENT COLLECTIVE

Swann Edwards Architecture Limited, Black Barn,
Fen Road, Guyhirn, Wisbech, Cambs. PE13 4AA
t 01945 450694 e info@swannedwards.co.uk w www.swannedwards.co.uk

Job Title
Proposed Dwelling at
Land Adj. The Barn,
Holly Cottage, Old Fen Dike,
Sutton St James, PE12 0HE

| Date | Drawn by |
|---|---|
| February 2026 | GT |
| | Checked by R.S |

Drawing Title
Planning Drawing
Location Plan

| Job No. | Sheet Size |
|---|---|
| SE-2470 | A1 |
| Dwg No. PP100 | Revision |

Swann Edwards Architecture Limited ©