



1.2m Post and Rail Fence Elevation

Scale: 1:50

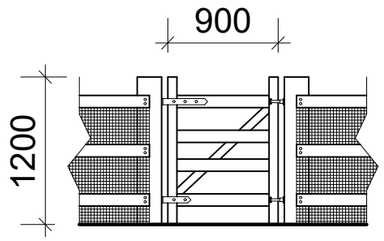


1.2m Post and Rail Gate Elevation

Scale: 1:50

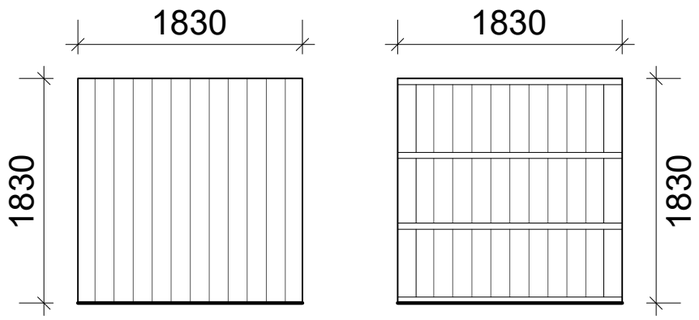


1.8m Closeboarded Fence Elevation


Scale: 1:50

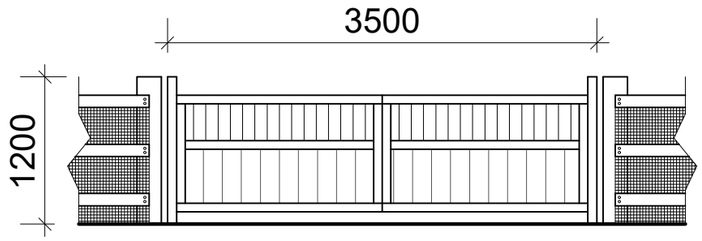


1.2m Electronic Gate Elevation

Scale: 1:50

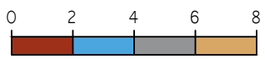


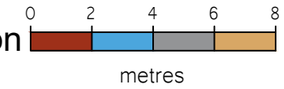

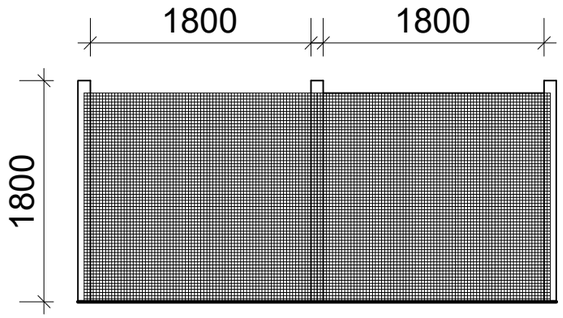

1.8m Mesh Fence Elevation

Scale: 1:50

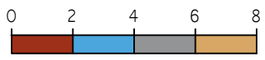

General Notes

1. All dimensions are shown in 'mm' unless otherwise stated.
2. The contractor, sub-contractors and suppliers must verify all dimensions on site prior to the commencement of any work.
3. This drawing is to be read in conjunction with all relevant engineers and specialist sub-contractors drawings and specifications.
4. Any discrepancies are to be brought to the designers attention.
5. This drawing shall not be scaled, figured dimensions only to be used.

Status

FOR PLANNING

SWANN EDWARDS ARCHITECTURE

PART OF Collective BUILT ENVIRONMENT COLLECTIVE

Swann Edwards Architecture Limited, Black Barn,
Fen Road, Guyhirn, Wisbech, Cambs. PE13 4AA
t 01945 450694 e info@swannedwards.co.uk w www.swannedwards.co.uk

Job Title
Proposed Dwelling at
Land Adj. The Barn,
Holly Cottage, Old Fen Dike,
Sutton St James, PE12 0HE

Drawing Title
Planning Drawing
Boundary Treatment Details

Date: July 2026	Drawn by: GT
	Checked by: GL
Job No.: SE-2470	Sheet Size: A3
Dwg No.: PP1200	Revision:

Swann Edwards Architecture Limited ©