


South Elevation

East Elevation



North Elevation

West Elevation




First Floor Plan



Front Elevation

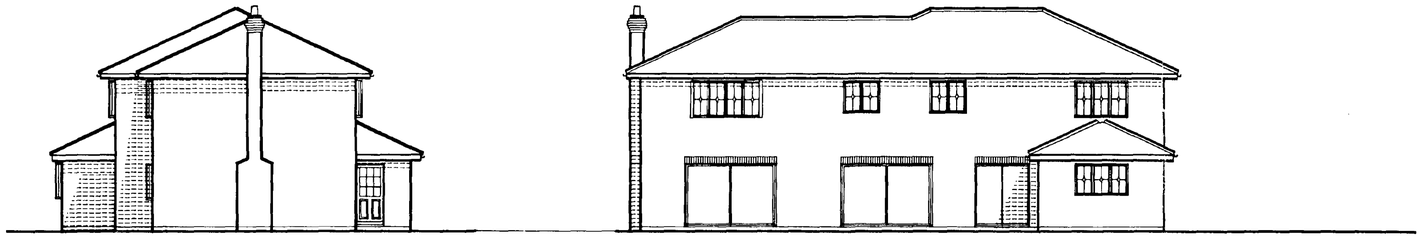Side Elevation

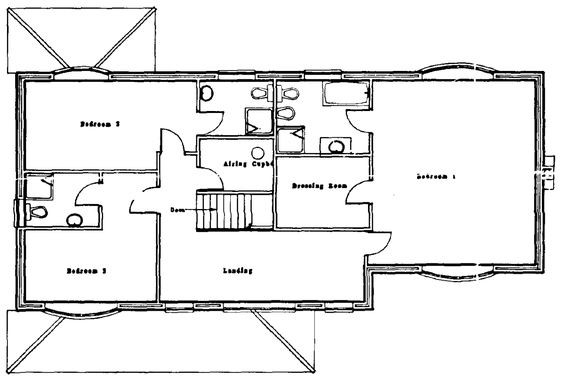

Rear Elevation

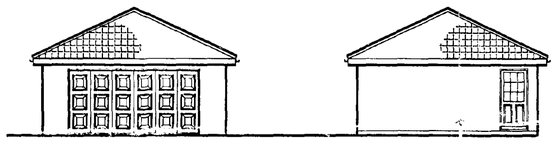


Proposed Detached Garage




Ground Floor Plan
Scale 1:100

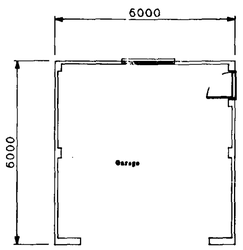


Section X-X

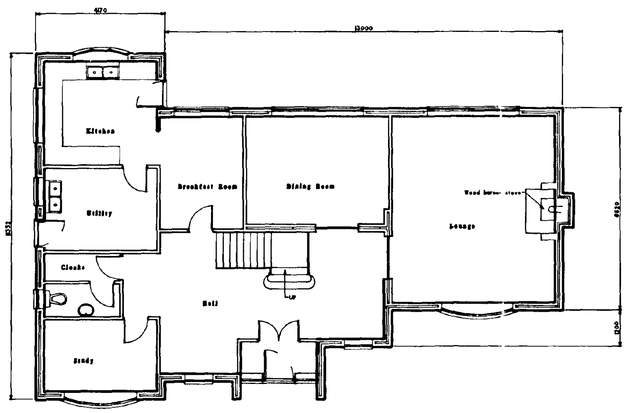


Site Plan
Scale 1:500

SOUTH HOLLAND D.C.
PLAN DEPT.
02 AUG 1994
REF. 0646/94

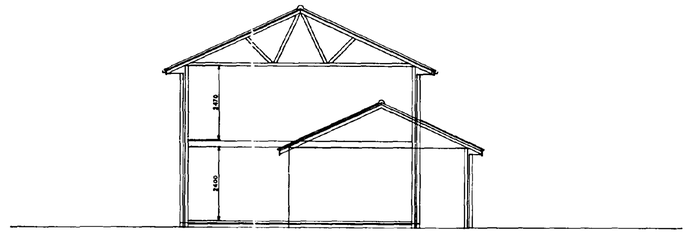AMENDED PLAN
Ref.

DETERMINED PLAN
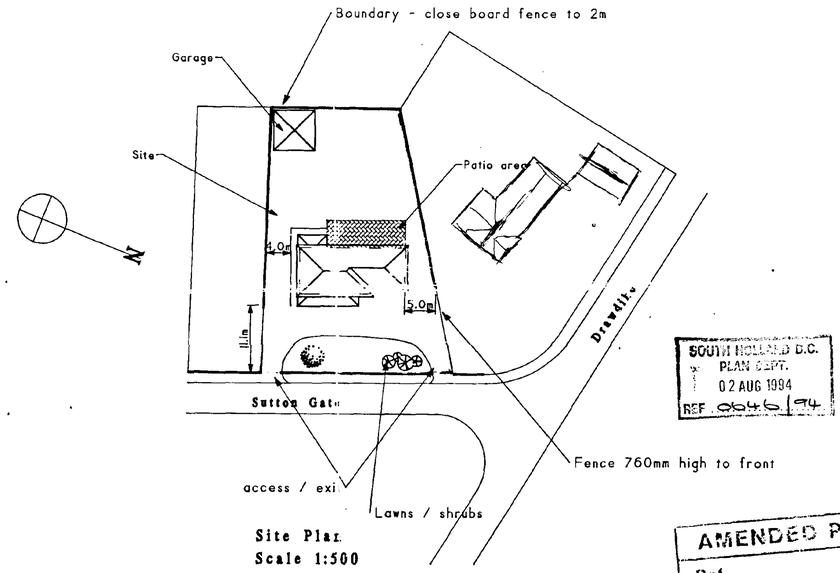
| Date | Issue | Modification |
|---|---|---|
| 29.7.94 | 4 | Garage now detached |
| 5.7.94 | 3 | Notes added to site plan |



Location Plan
Scale 1:2500

Project
Proposed 3 Bed House at plot 2. Sutton Gate Sutton St James.
(Formally plots 3 & 4 )

Client
Mr R.Dillnut

Drawing
Floor plans. section & elevations.

| Date | Scale | Drawn | Plan number | Sheet | Issue |
|---|---|---|---|---|---|
| 8.4.94 | 1:100,1:500 | | 1560 | 1 | 4 |

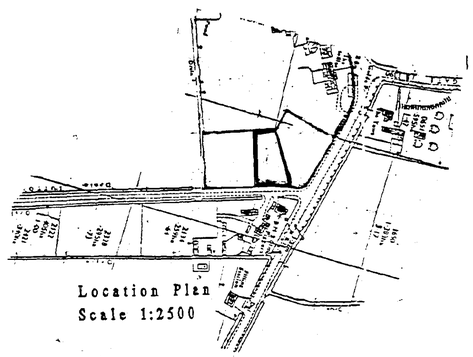Johnson Design
Architectural & Engineering Design
121 Elliott Road, March, Cambs PE15 8BT
Phone 0354 54903
Fax 0354 50501