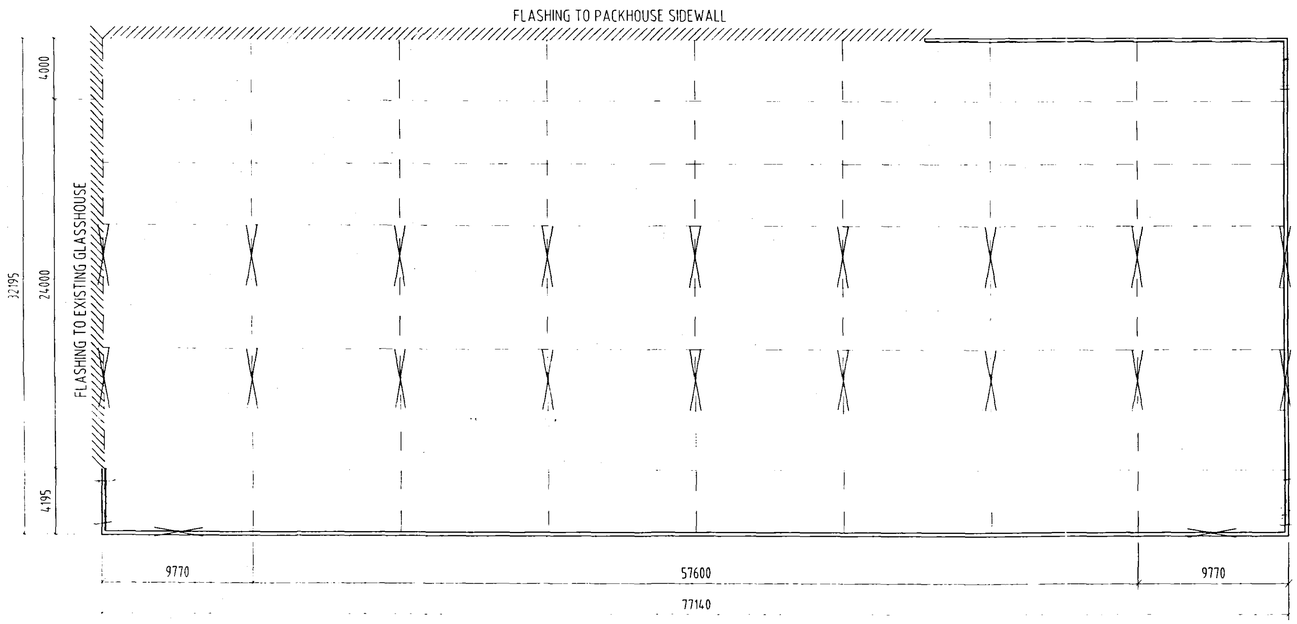

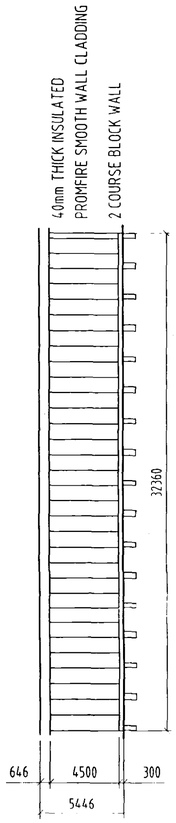

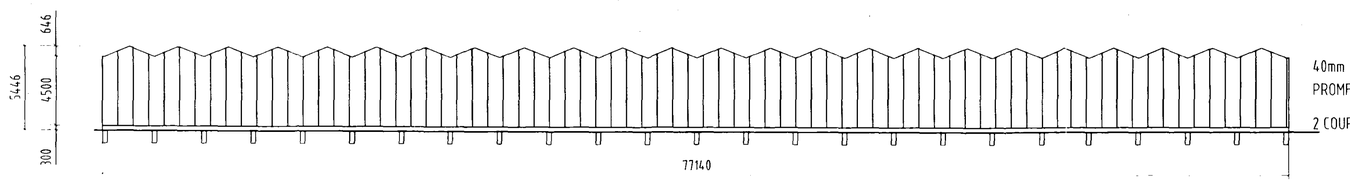

SHDC
Planning & Development
19 MAY 2004
Ref: 0660/04

DETERMINED PLAN

ISSUE	DESCRIPTION	APPR'd	DATE

PODDINGTONS
Architectural Design Consultants
Est. 1969
Unit 7, The Flaxmill, Flaxmill Lane, Pinchbeck, Spalding, Lincs.
Tel. (01775) 720666 Fax. (01775) 720677

Client. F C & M ELLIS

Project. PROPOSED GLASSHOUSE AT:
POPLAR FARM OLD FEN DIKE RD
SUTTON ST JAMES. SPALDING LINCS

Drawing. LAYOUT / ELEVATIONS

Drawn	Scale. 1:500 1:1500	Date	Checked.	Approved.

DWG. No. 3176 2 ISSUE.

F C & M ELLIS
POPLAR FARM
SUTTON ST. JAMES, SPALDING
LINCS. PE12 0HB

contract 04023 G
Delivery address

Measurements in mm
scale 1:200
date 17-03-2004

PROPOSED NEW GLASSHOUSE

Horticultural specialists in glasshouses, heating, irrigation, ventilation
HOK Engineering Ltd.
Ottringham Road, Keyingham
Near Hull HU 12 9RX
Tel. (01964) 622710
Fax.(01964) 626675

revision no.
revision date
changed

drawn by MVDK

sheet number 01