


Proposed Side Elevation 1:100


Proposed Front Elevation 1:100

Proposed Side Elevation 1:100

Proposed Rear Elevation 1:100

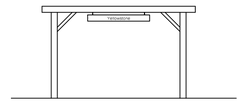

Proposed entrance 1:100

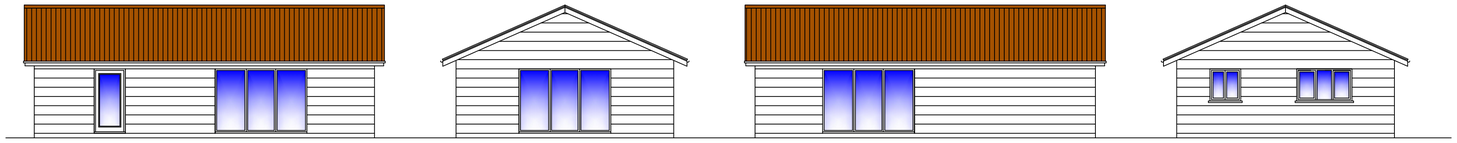

Proposed Front Elevation 1:100

Proposed Side Elevation 1:100

Proposed Rear Elevation 1:100

Proposed Side Elevation 1:100




Proposed Front Elevation 1:100


Proposed Side Elevation 1:100

Proposed Rear Elevation 1:100

Proposed Side Elevation 1:100

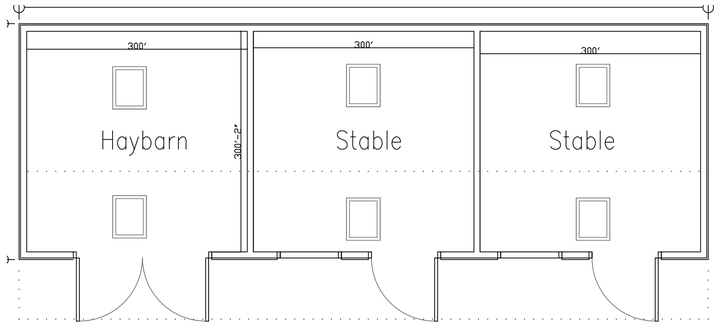


Proposed Stables Floor plan 1:50

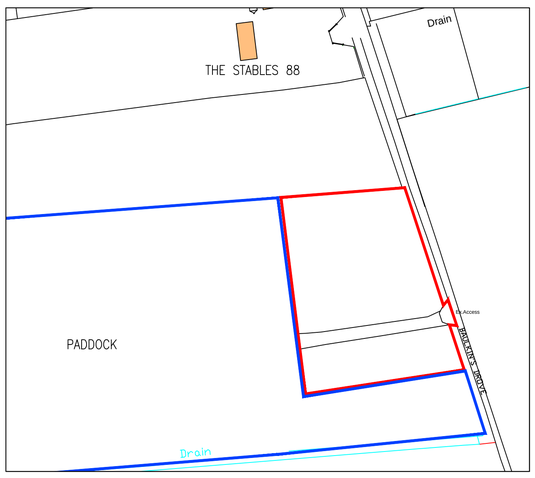


Existing Site Plan 1:1250




Proposed Site Plan 1:1250

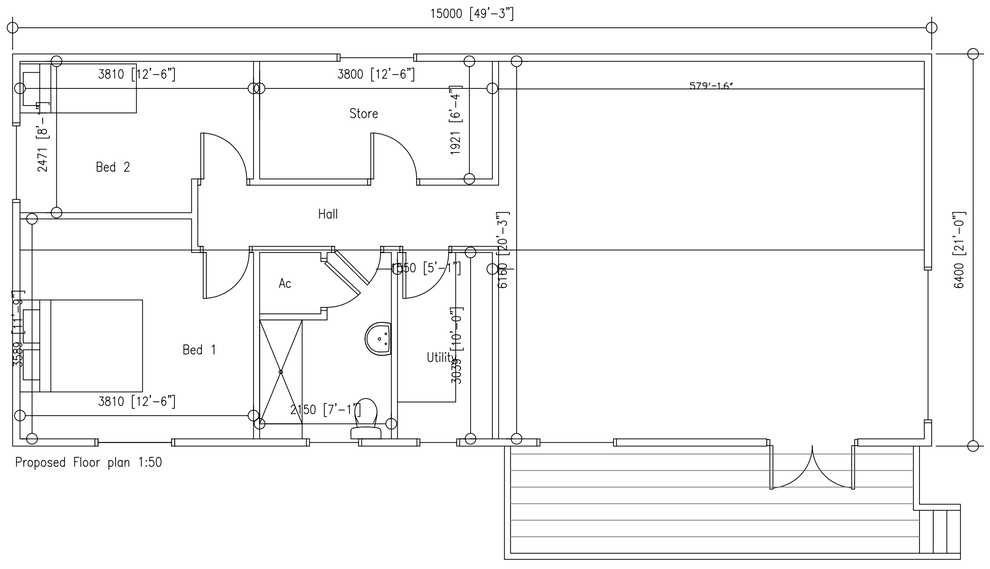

Proposed Floor plan 1:50

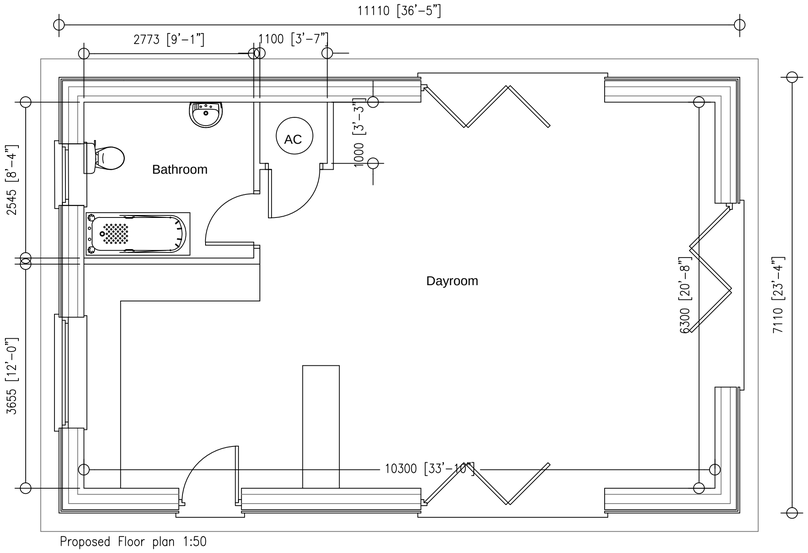

Proposed Floor plan 1:50

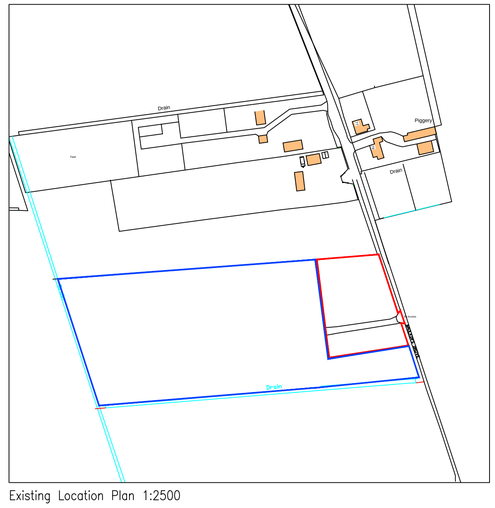

Existing Location Plan 1:2500

General Notes:

-Dimensions on all drawings are shown in "mm".
-The contractor,sub-contractor and supplies must verify all dimensions before commencement of any works on site.
-This drawing is to be read in conjunction with any relevant engineers and specialist sub-contractor drawings and specifications.

Reference:	Pages:
PL01	1

Scale:
as shown

Project:
Proposed traveller plot for disabled couple with stable and day room

Site Address:
Land South of The Stables
Baulkins Drove
Sutton st James

Client:
Mr and Mrs West
Land South of The Stables
Baulkins Drove
Sutton st James

ALEXANDRA Design

Southfork Farm
Seadyke Bank
Murrow
Cambridgeshire
PE13 4SD

T: 07891175649
E: info.alexandradesign@gmail.com