

WAKEFIELD PERIZOHU

203


4,800mm

2,335mm

7,500

HIP ROOF

6,900mm

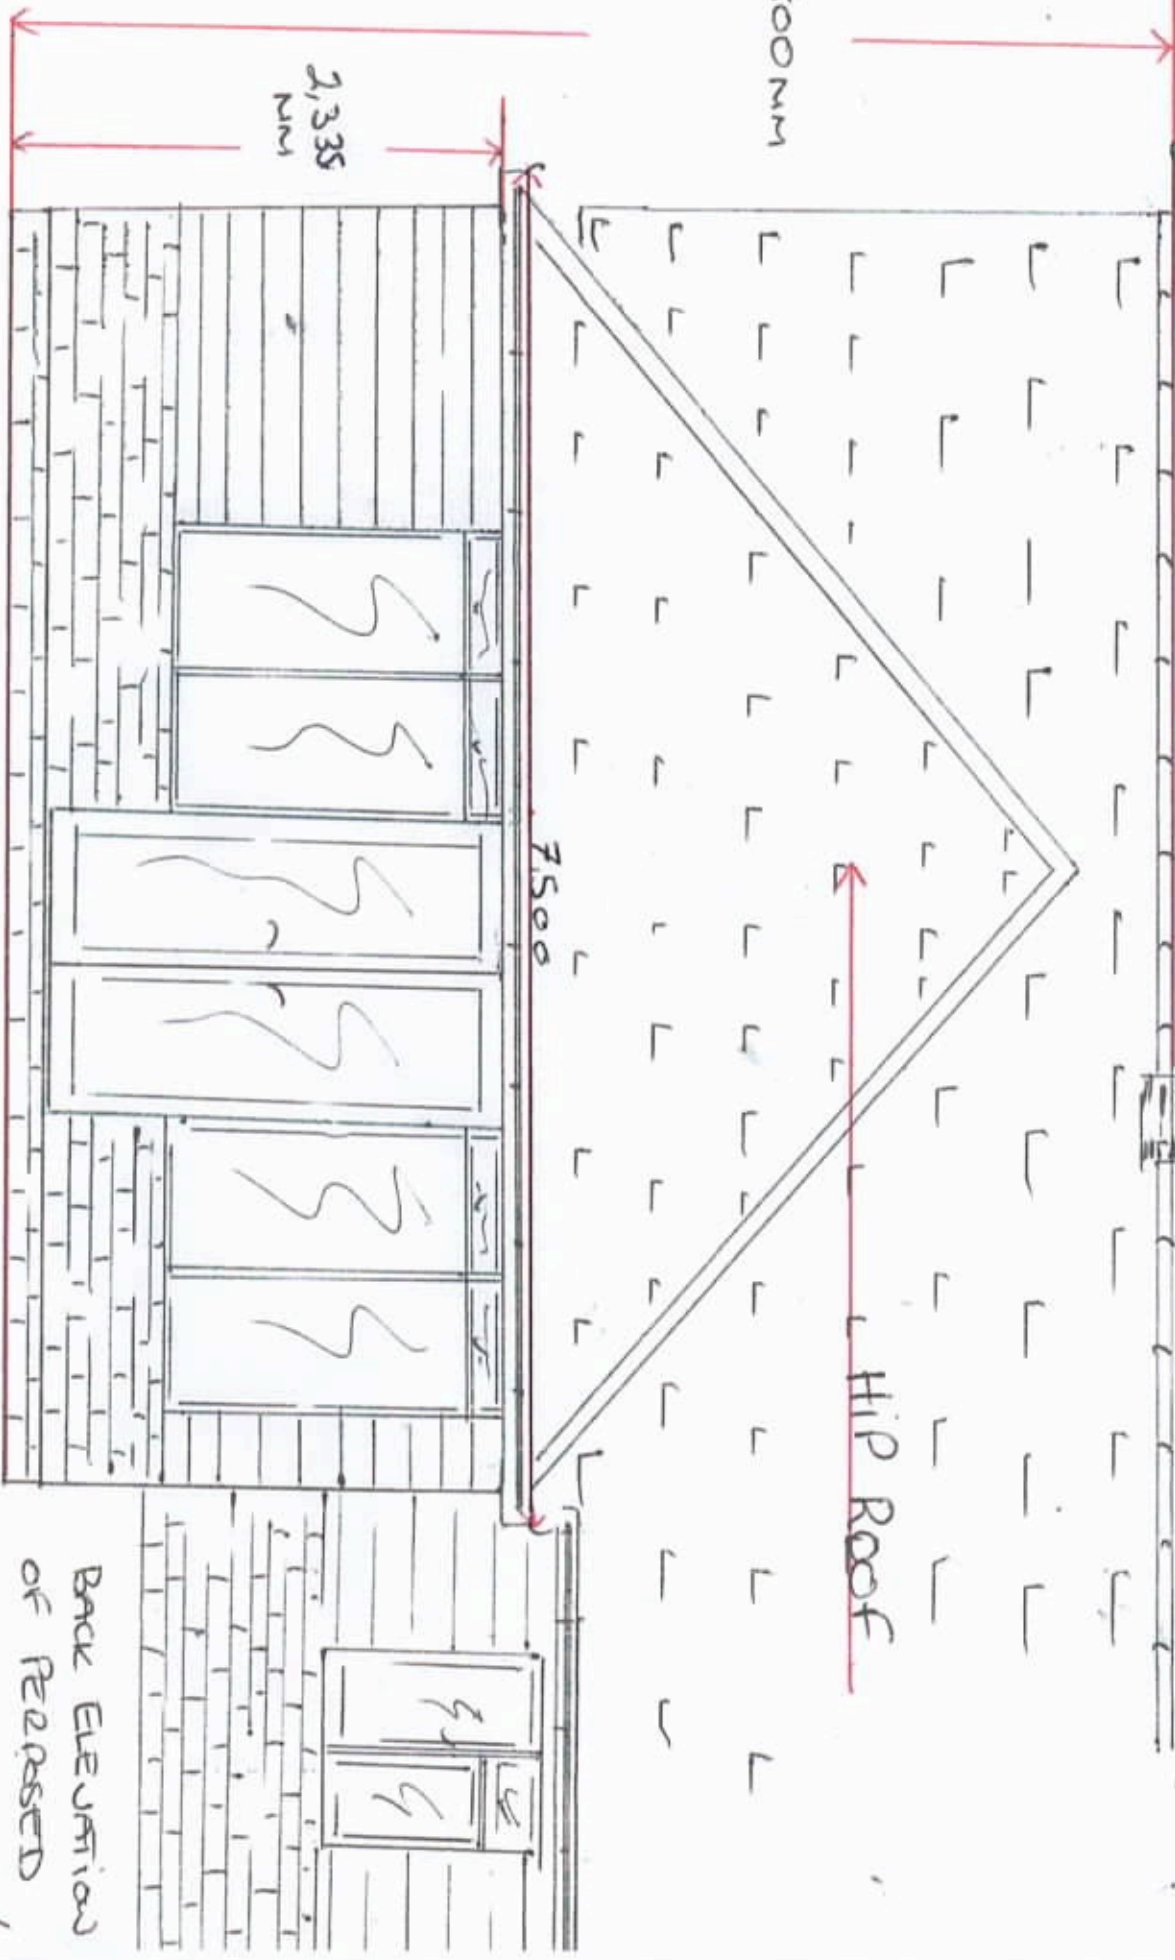

BACK ELEVATION
OF REARSTED
CONSERVATORY/
EXTENSION