
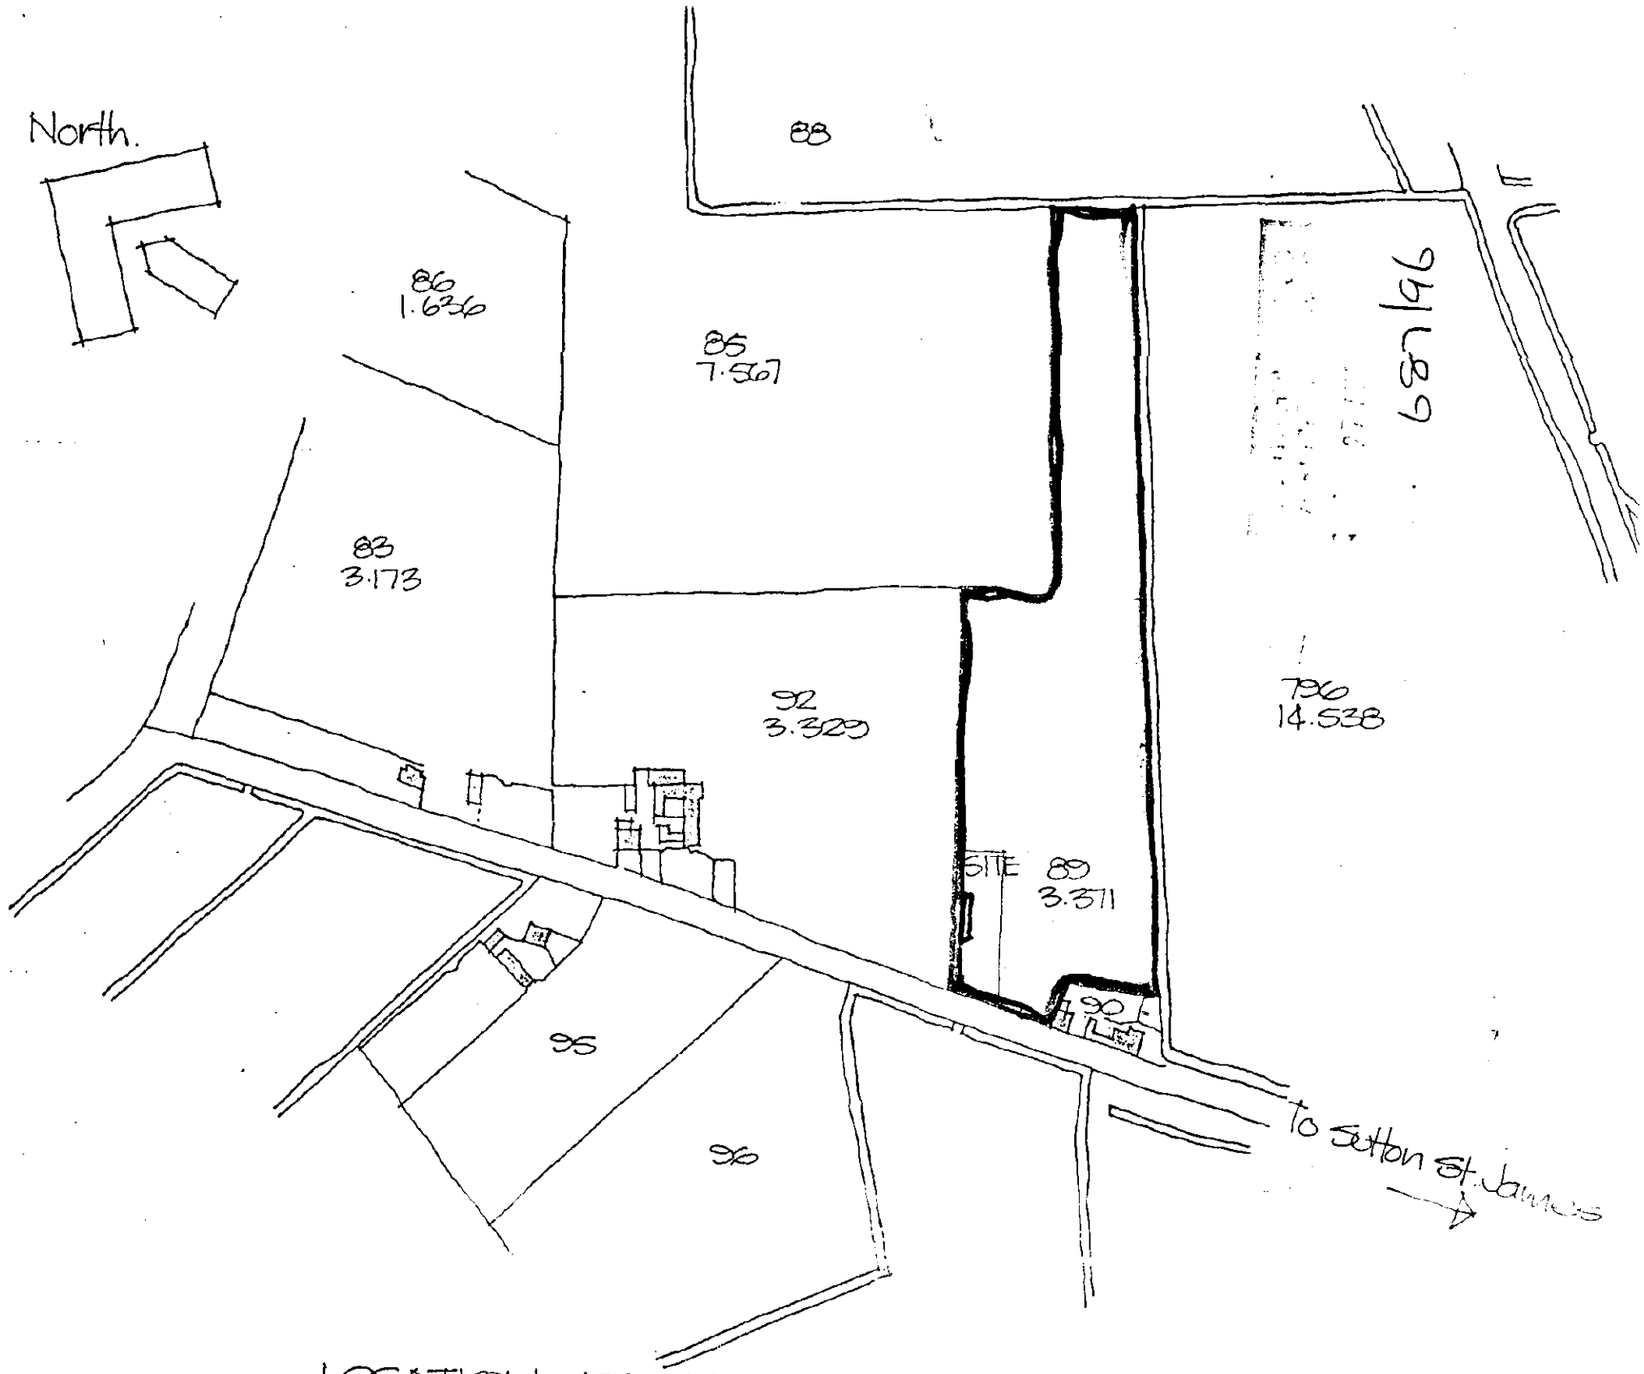


LOCATION PLAN
Scale 1:2500

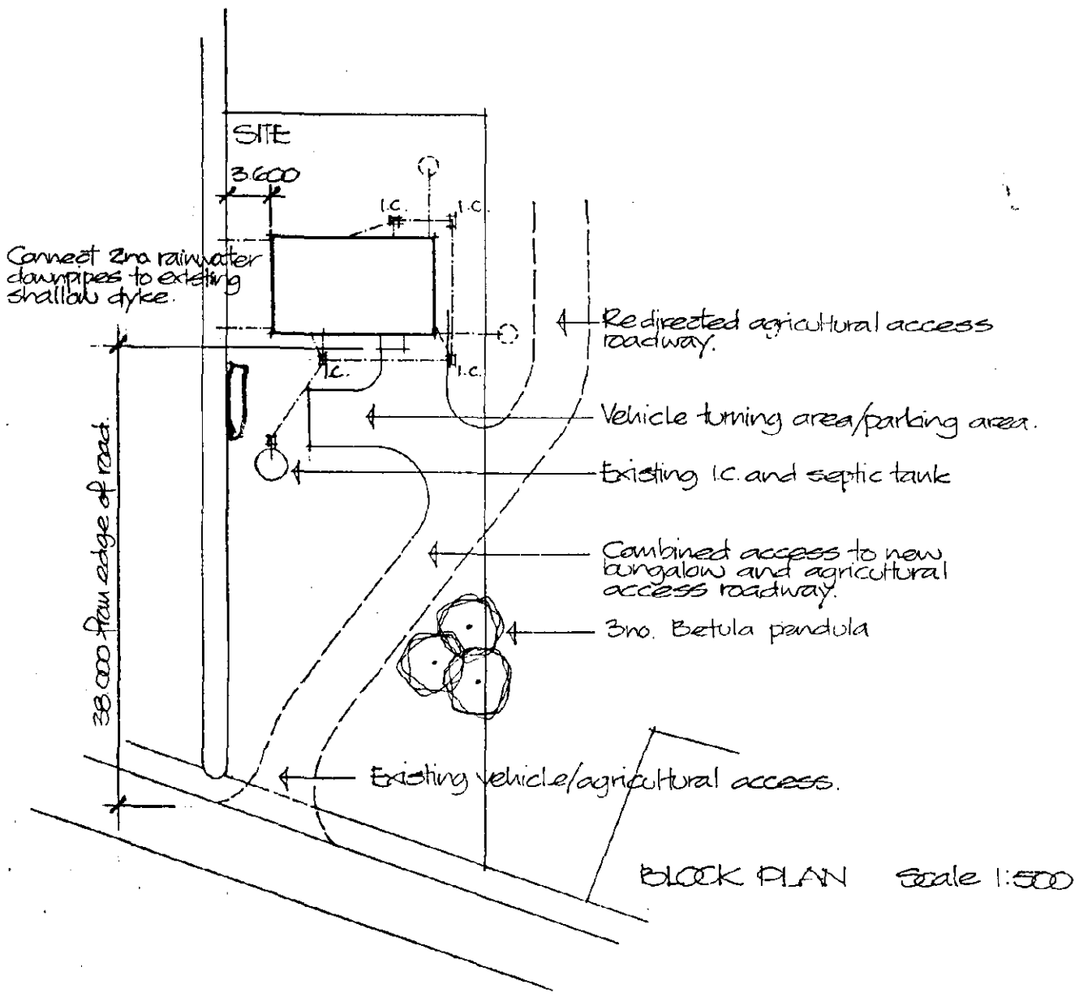

BLOCK PLAN Scale 1:500

Caravan Location

PROPOSED BUNGALOW
AT JARVIS'S GATE,
SUTTON ST. JAMES.
FOR A.D. GROOM ESQ.

March 91
Tree planting added.