


SHDC
PLANNING & DEVELOPMENT
18 MAY 2006
Ref. 0692/06

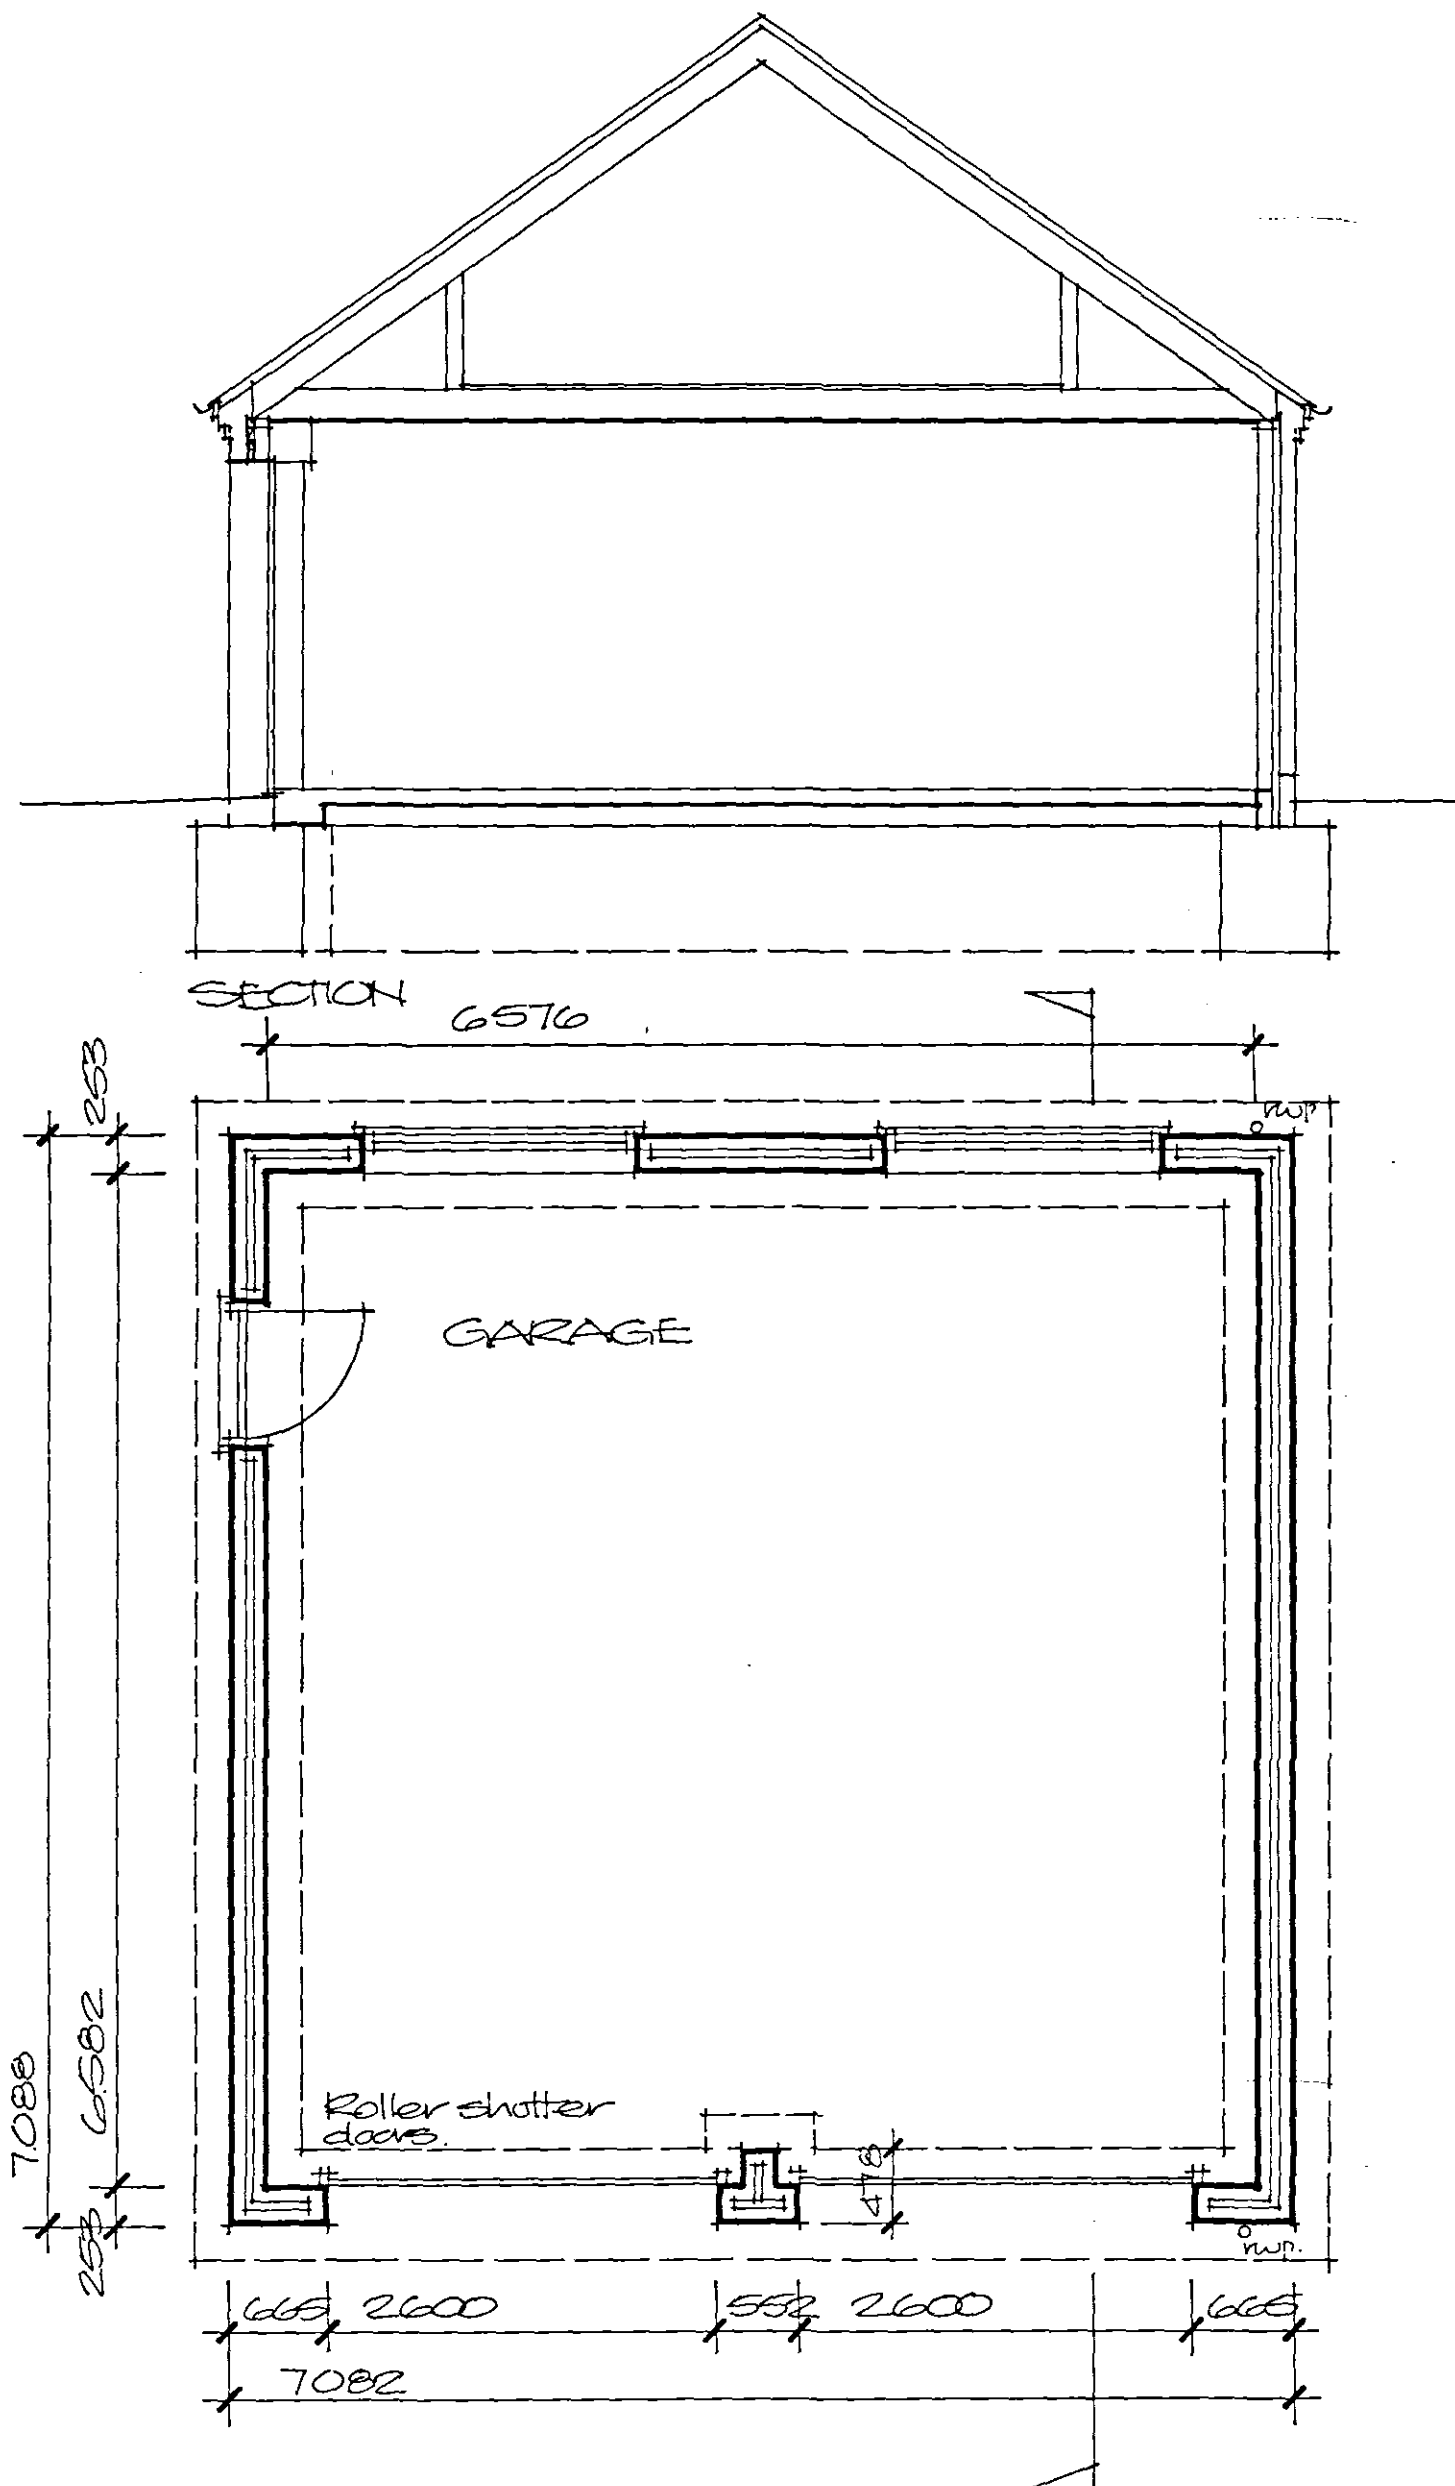

DETERMINED
PLAN

Project
PROPOSED NEW HOUSE
AND GARAGE ADJACENT
TO 91 CHADEL GATE,
SUTTON ST JAMES.

ALAN HORNSBY
ARCHITECTURAL SERVICES

'Little Acre'
Peak Hill, Cowbit,
Spalding, Lincs. PE12 6AW
Tel. Holbeach (01406) 380591

Client
MR & MRS D. CROFTS

Scale 1:50/1:100
Date March 06

Drg. no.
06/02/02A