






Finishes:

Walls: Terra Cheshire red
multi facing bricks.

Roofs: Sandtoft Calderdale
slate colour bracken.

Windows: UPVC frames.

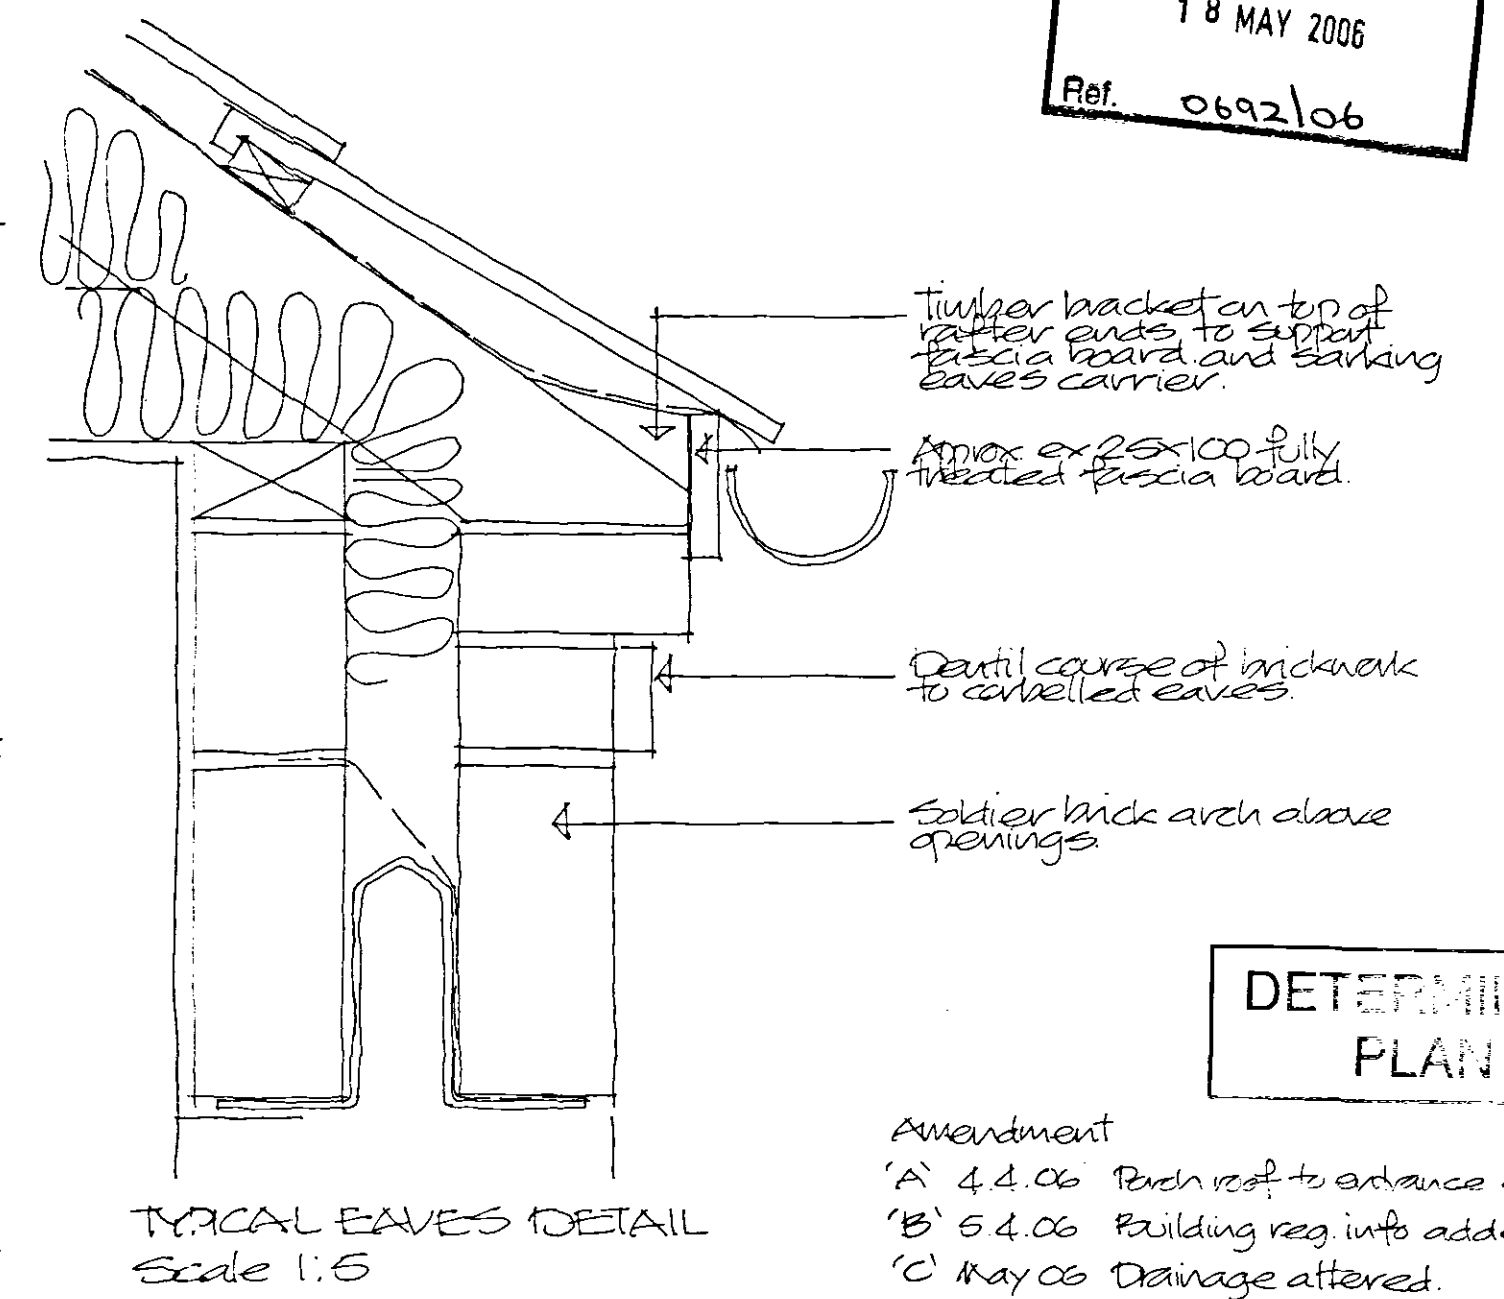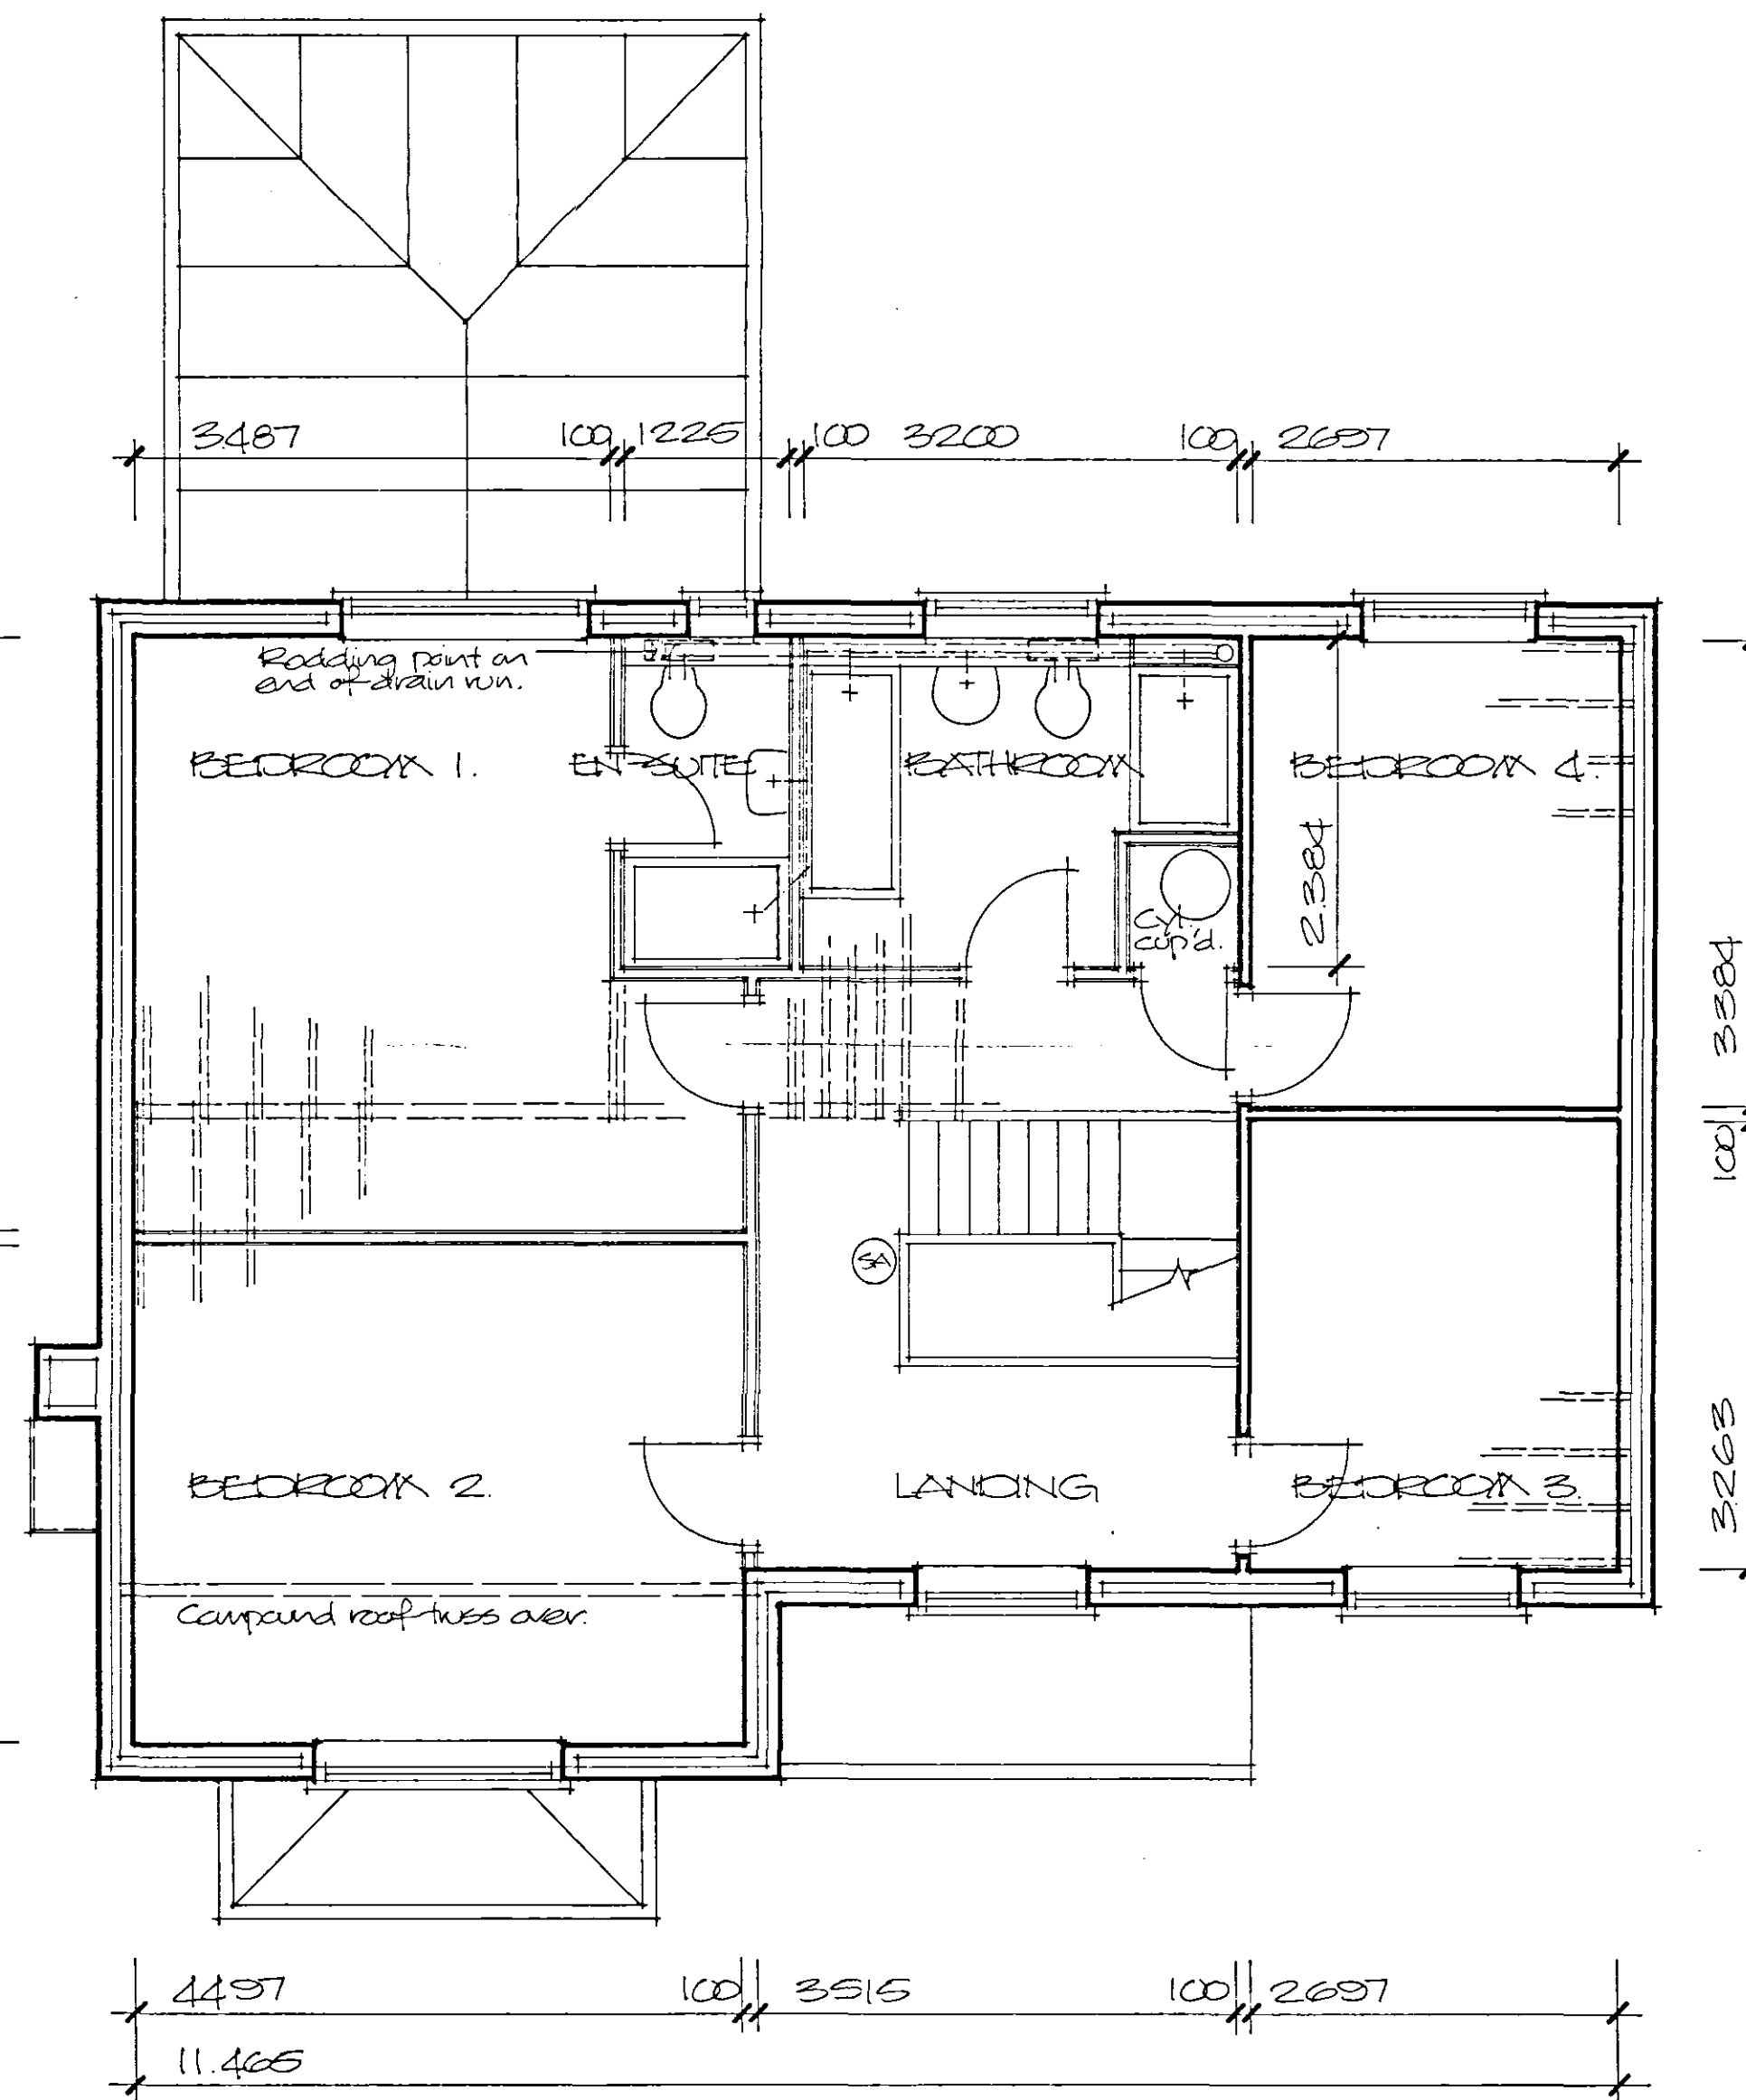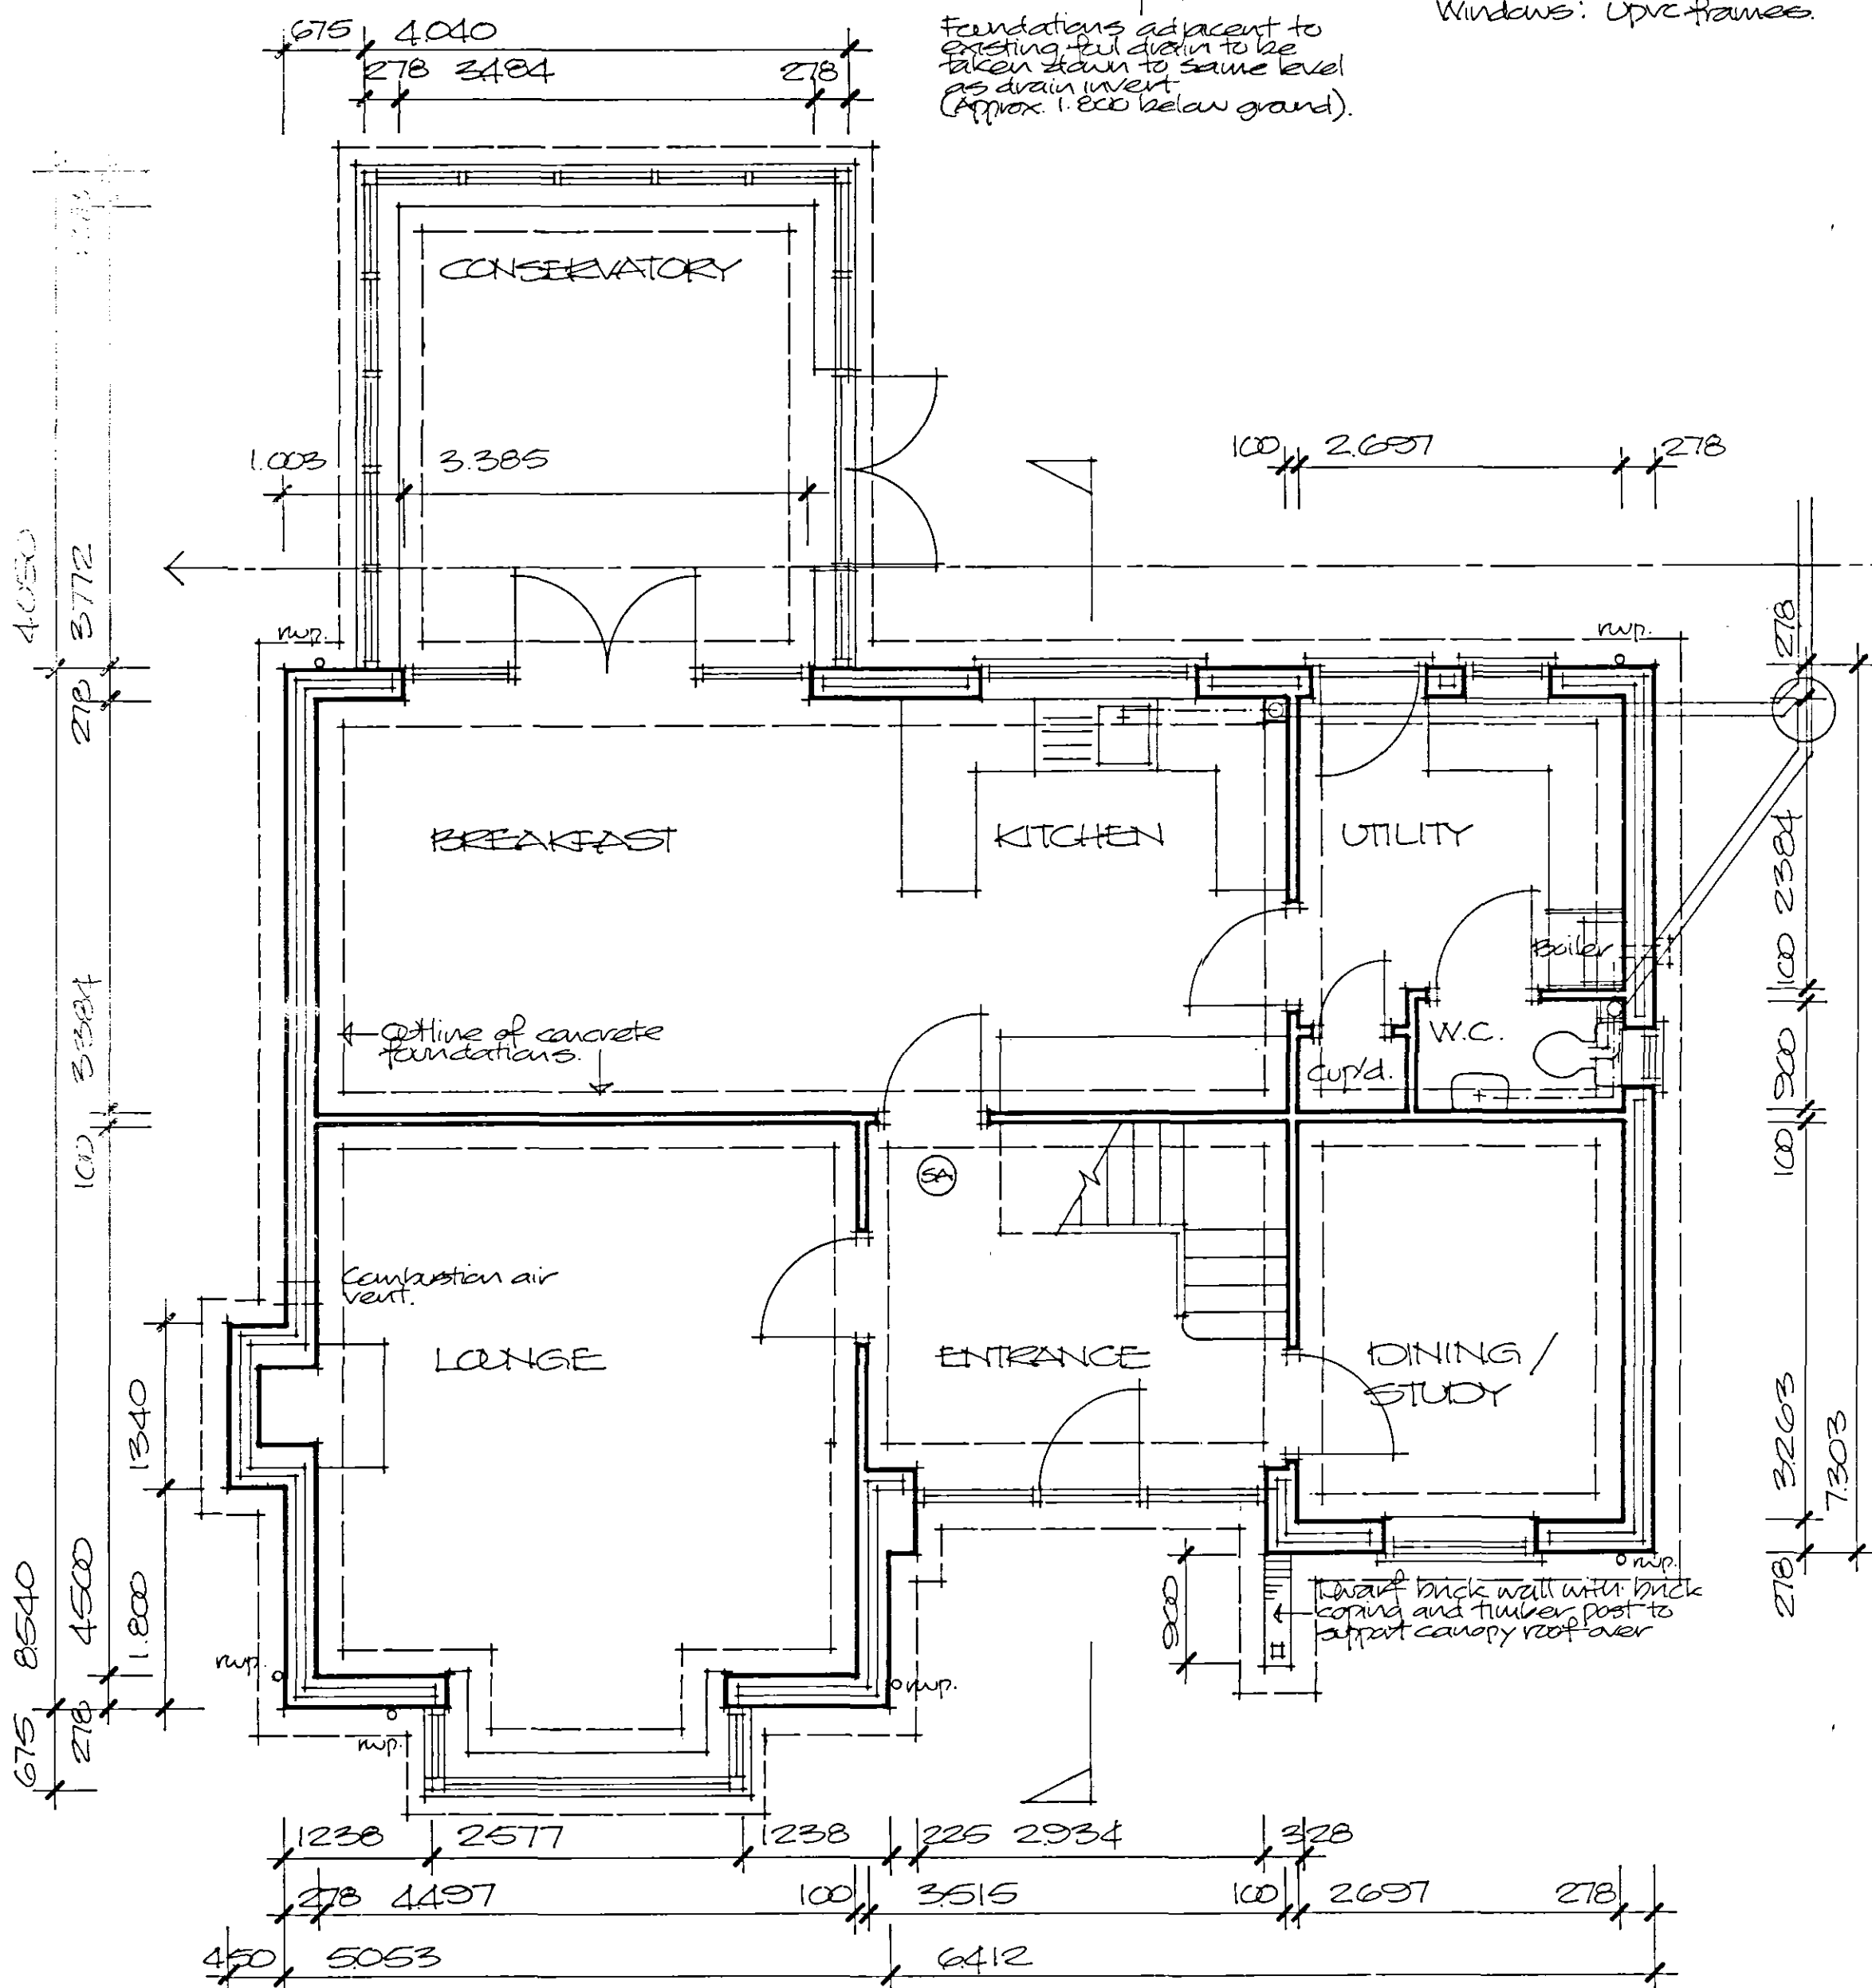

Amendment

- 'A' 4.4.06 Porch roof to entrance altered.
- 'B' 5.4.06 Building reg. info added.
- 'C' May 06 Drainage altered.

Project
PROPOSED NEW HOUSE
AND GARAGE ADJACENT
TO 91 CHADEL GATE,
BUTTON ST JAMES.

ALAN HORNSBY
ARCHITECTURAL SERVICES

'Little Acre'
Peak Hill, Cowbit,
Spalding, Lincs. PE12 6AW
Tel. Holbeach (01406) 380591

Client
MR & MRS D. CROFTS

Scale 1:50/1:100

Org. no.

Date March 06

1000