


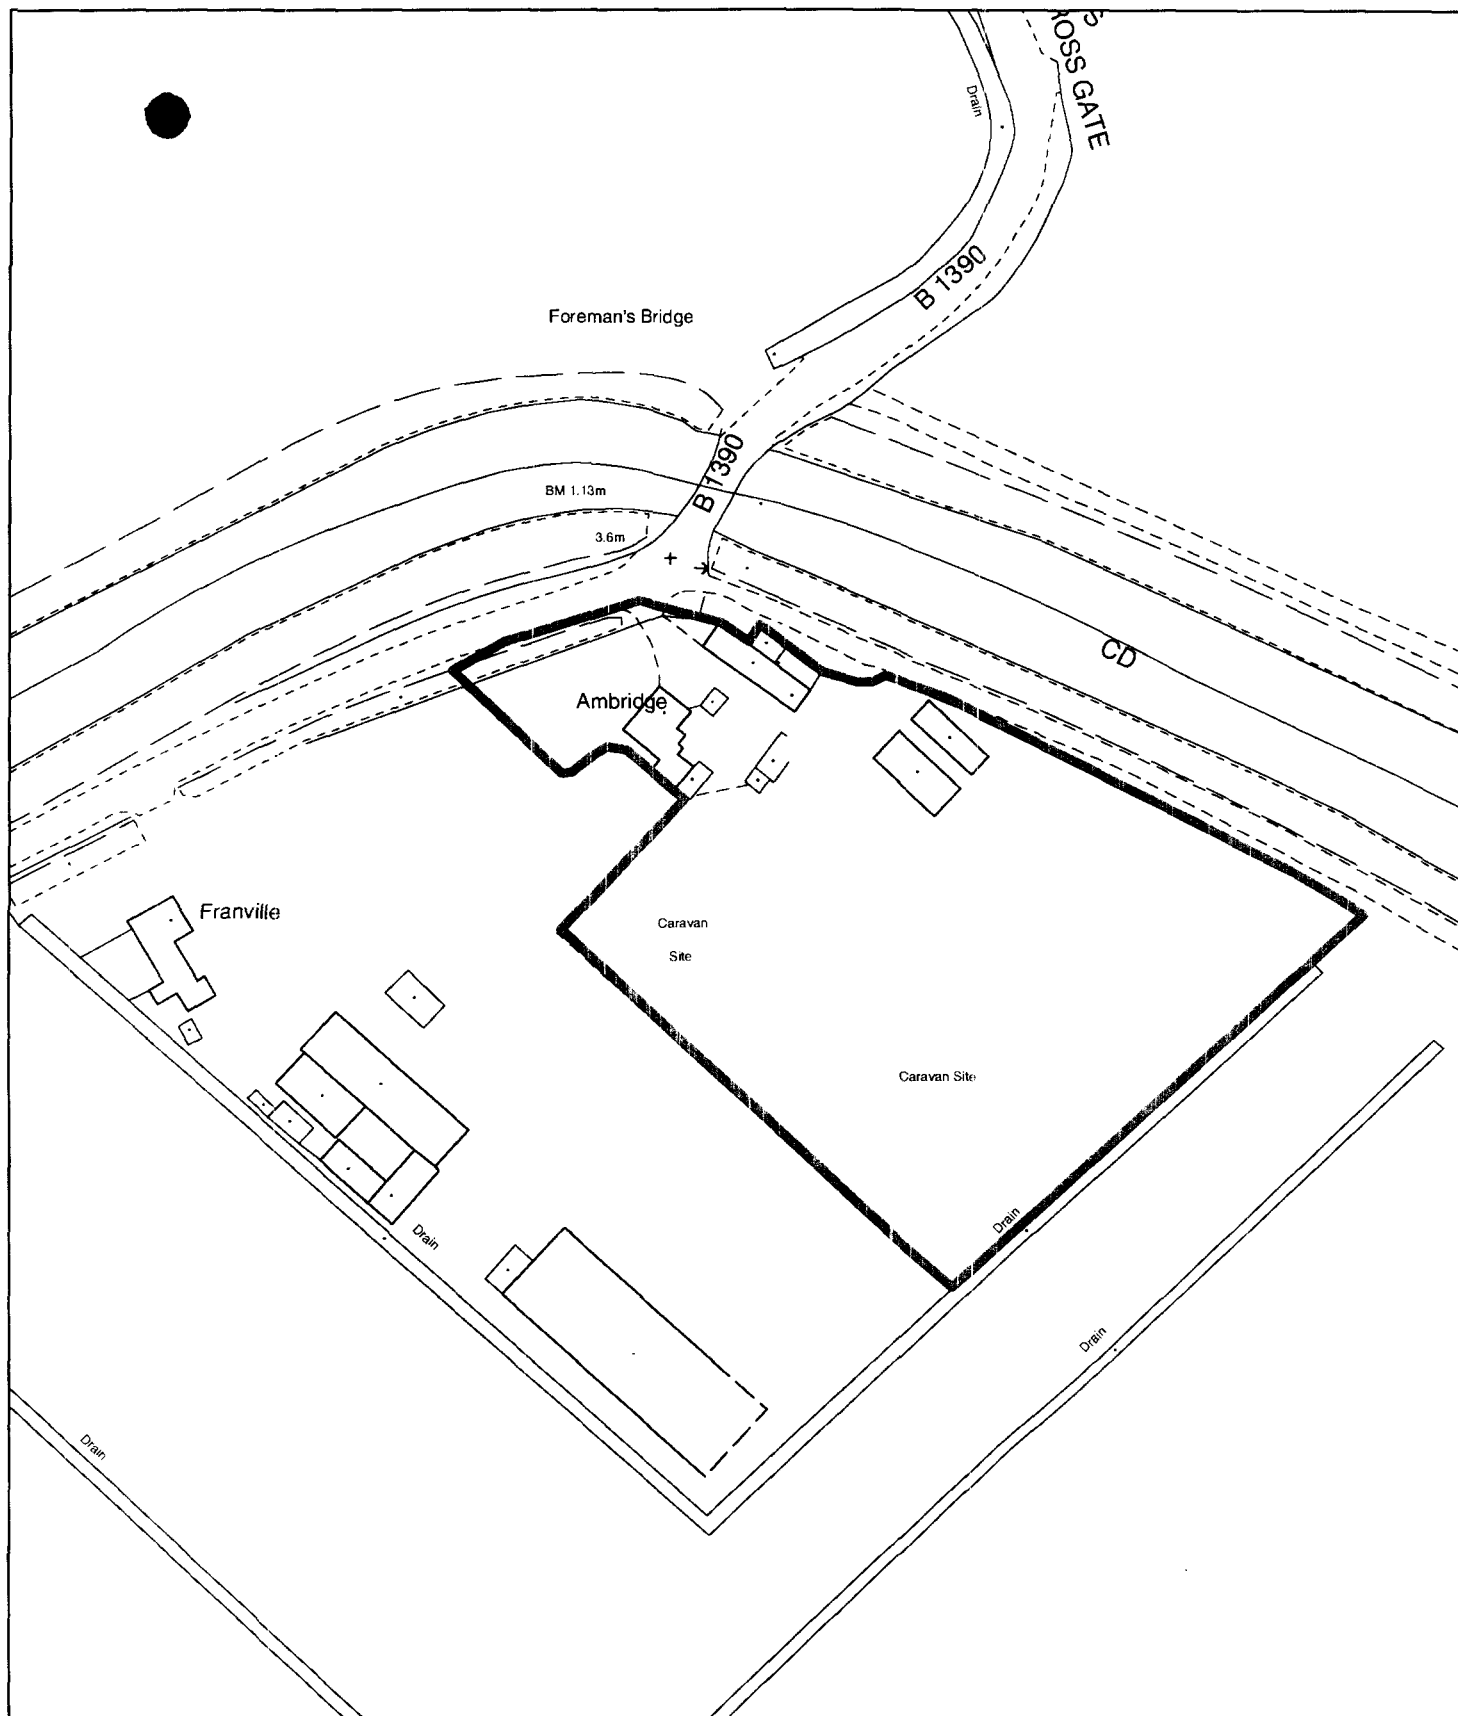

**Planning Application Location Plan
Ward Member Notification**

H20/0699/02

Scale: 1:1250


Planning and Development

Council Offices, Priory Road, Spalding, Lincolnshire
PE11 2XE

PLEASE DO NOT COPY THIS PLAN
This map is reproduced from Ordnance Survey material with permission of Ordnance Survey on behalf of Her Majesty's Stationery Office (c) Crown copyright. Unauthorised reproduction infringes Crown copyright and may lead to prosecution or civil proceedings. South Holland District Council LA079413 2002



FOREMAN'S BRIDGE CARAVAN PARK LOCATION PLAN - Scale 1:2500

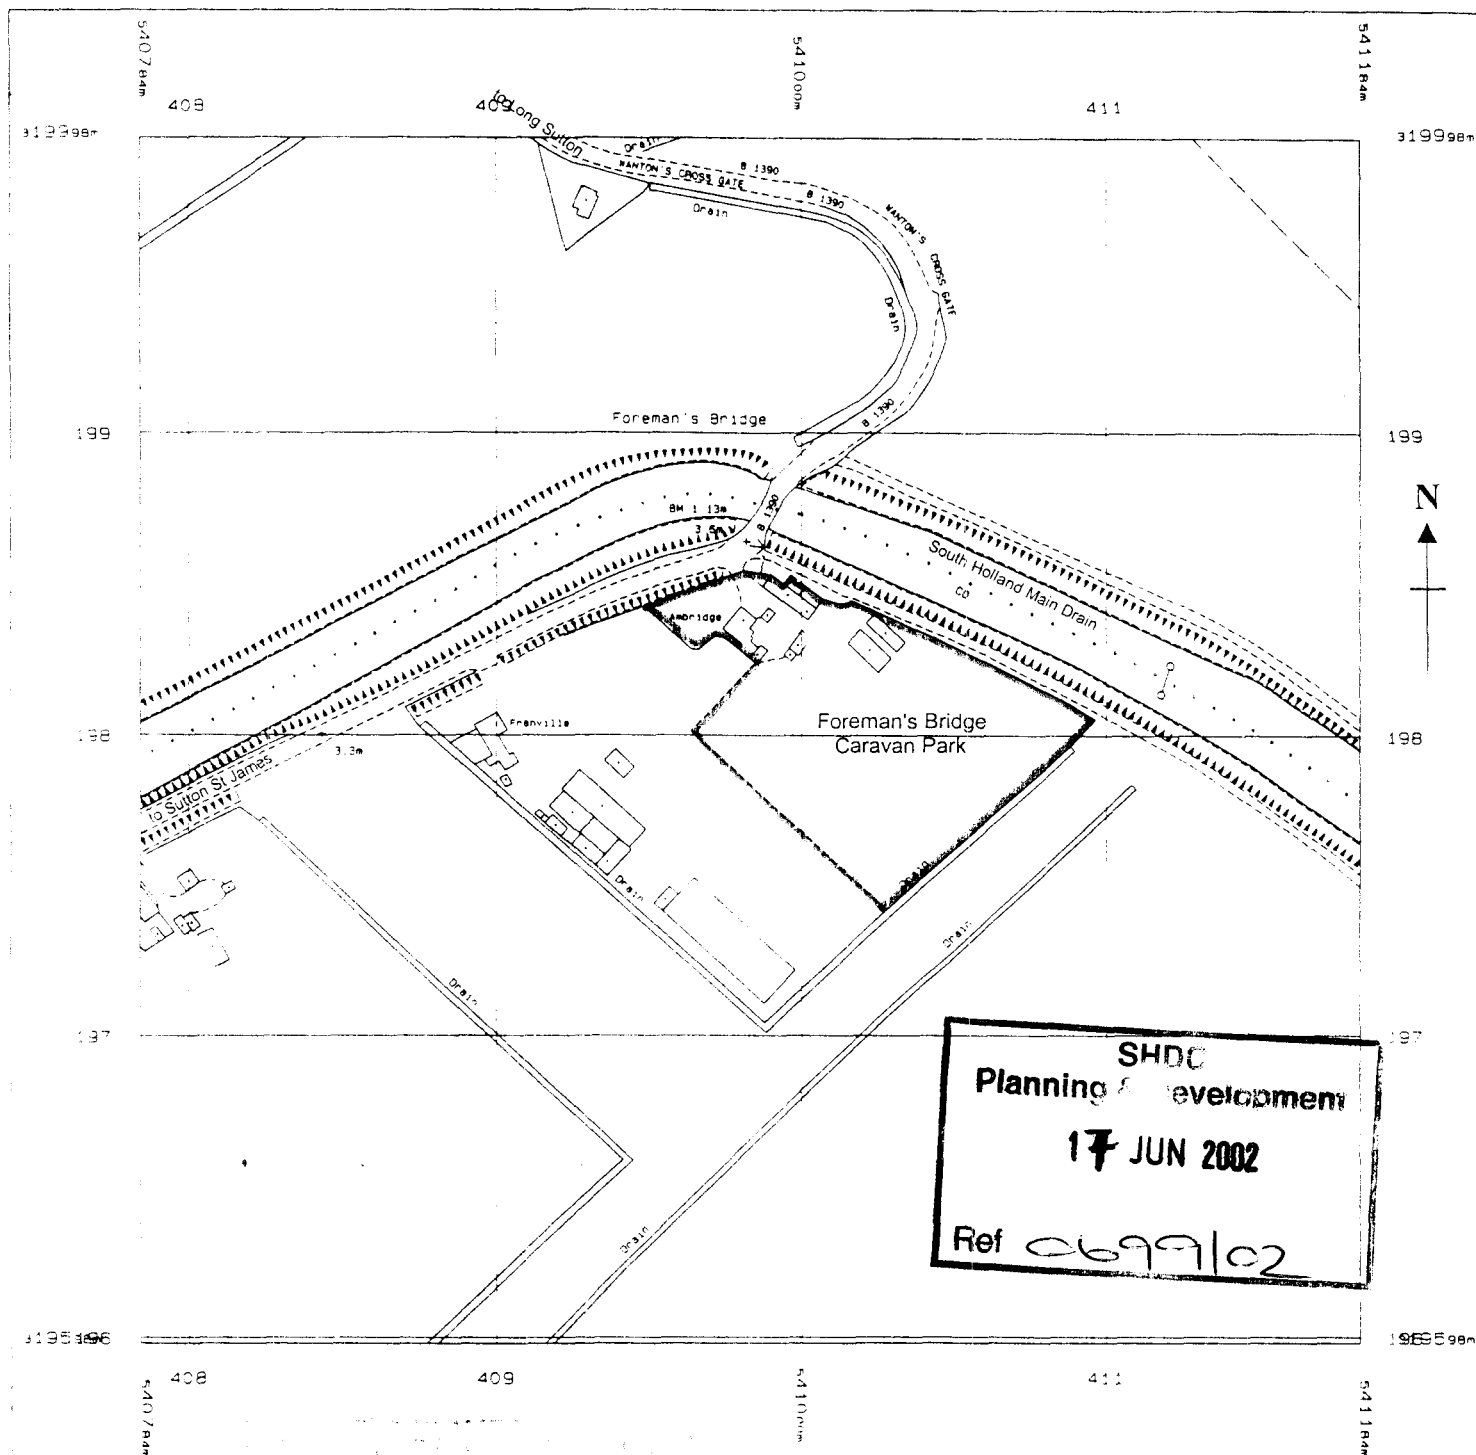

Alison and John Strahan
Foreman's Bridge Caravan Park
Sutton St James
Spalding
South Lincolnshire
PE12 0HU

Location Plan

SCALE : 1:2500

Reproduced from the Ordnance Survey
Map with permission of the Controller
Of Her Majesty's Stationery Office -
OS Licence No. AL 100037761

EDWARDSON ASSOCIATES

**North Frodingham
Driffield YO25 8LA**

TEL: 01262 488418 FAX: 01262 488960