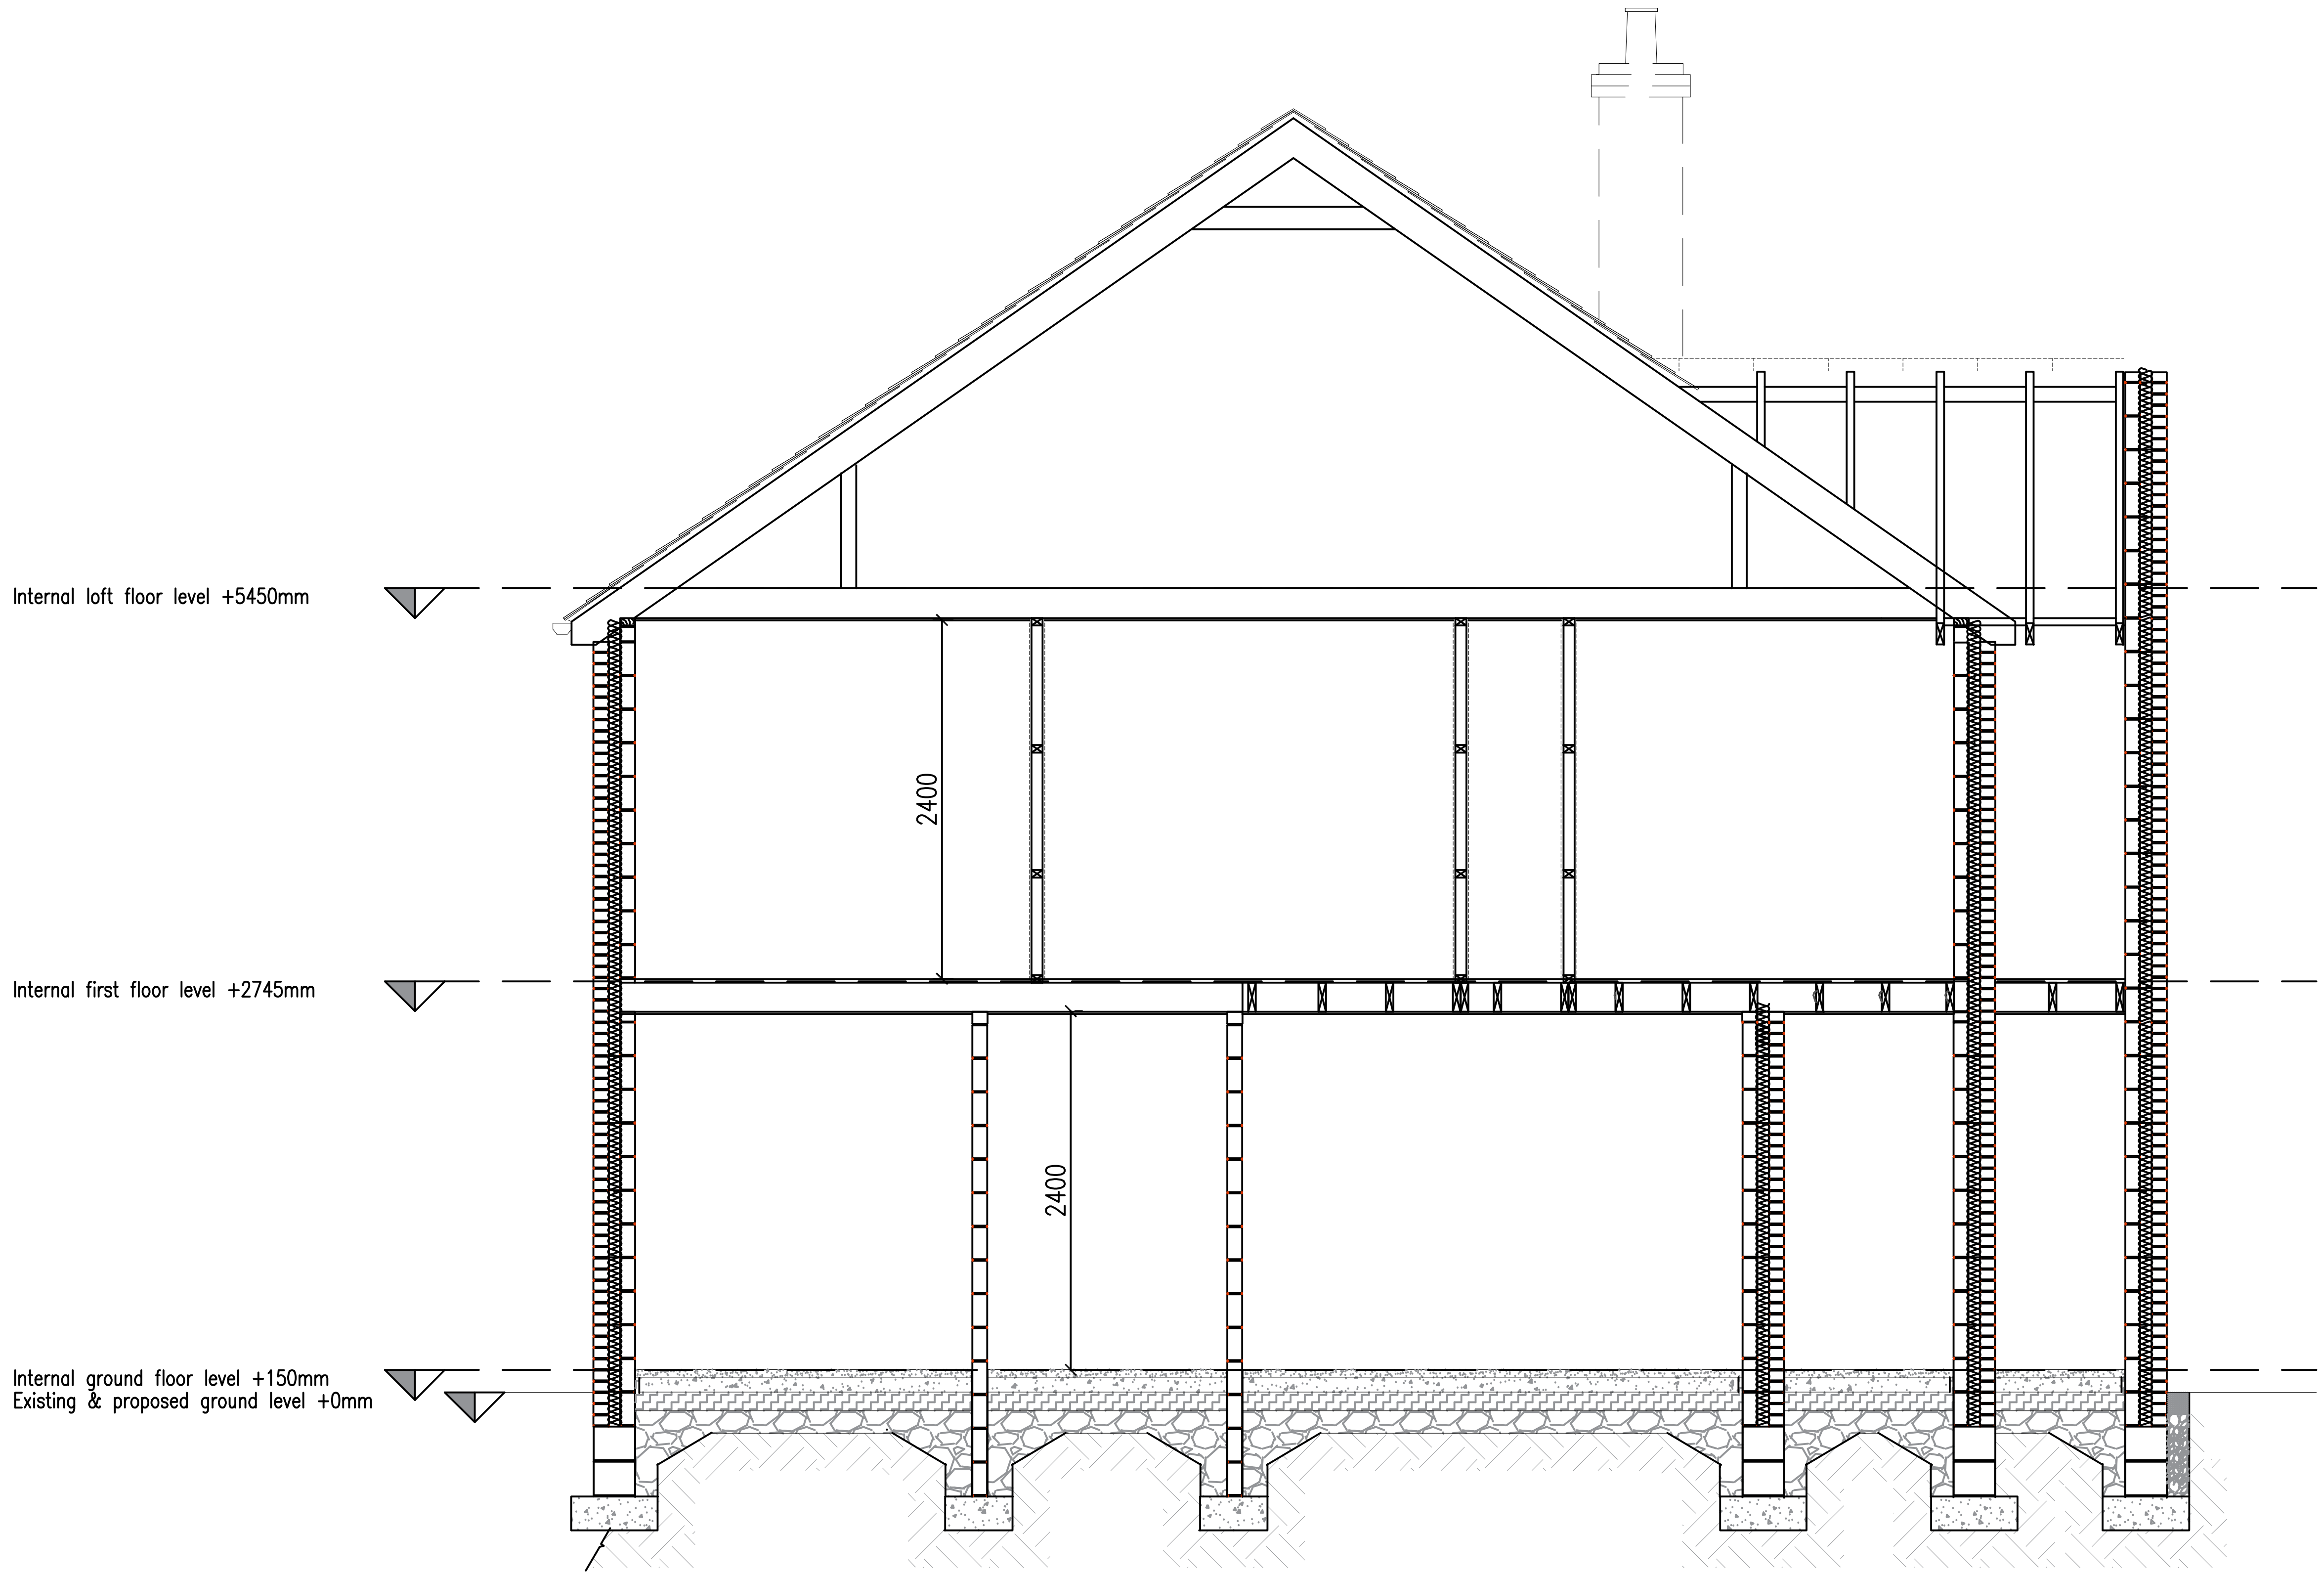


DETAILS OF SITE AND INTERNAL FLOOR LEVELS
(Condition 5)

Ref:	Revision:	Date:

AUSTIN JOHN
DEVELOPMENTS

Rualen, Mill Green Road, Pinchbeck, Spalding,
Lincolnshire, PE11 3PU
01775 712115
contact@austinjohndevelopments.uk

Project: PROPOSED REPLACEMENT DWELLING

Client: MR. E GAMON
11a BROADGATE
SUTTON St. JAMES
SPALDING

DRAWING: SITE AND INTERNAL FLOOR LEVELS (CONDITION 5)

DRAWING Nº:	DATE:
AJD/1399/15/00	JULY 2016
DRAWN BY: JC	SCALE: 1:50