




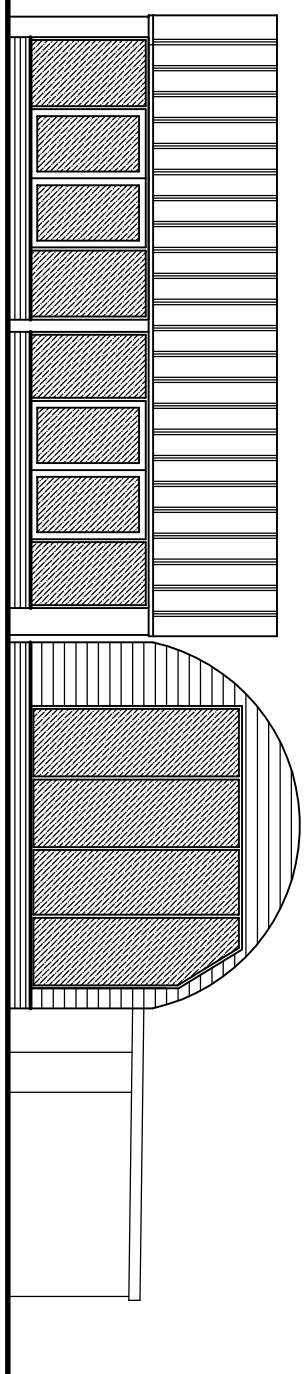


NORTH ELEVATION

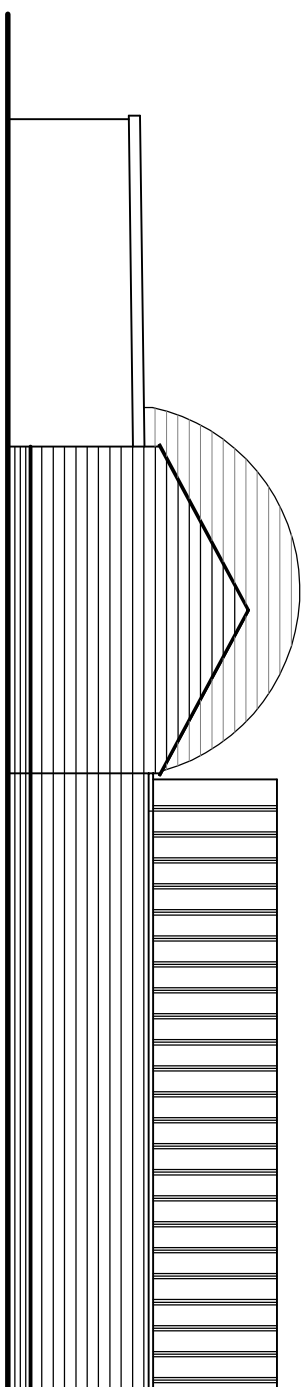


SOUTH ELEVATION

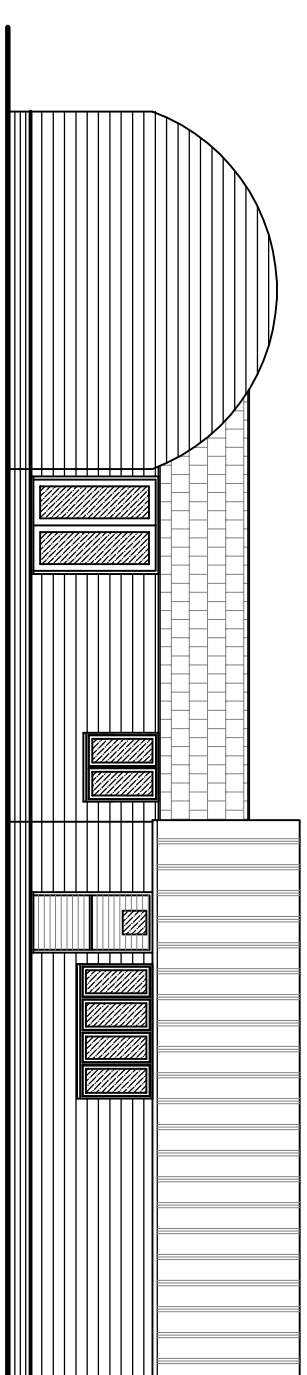


EAST ELEVATION

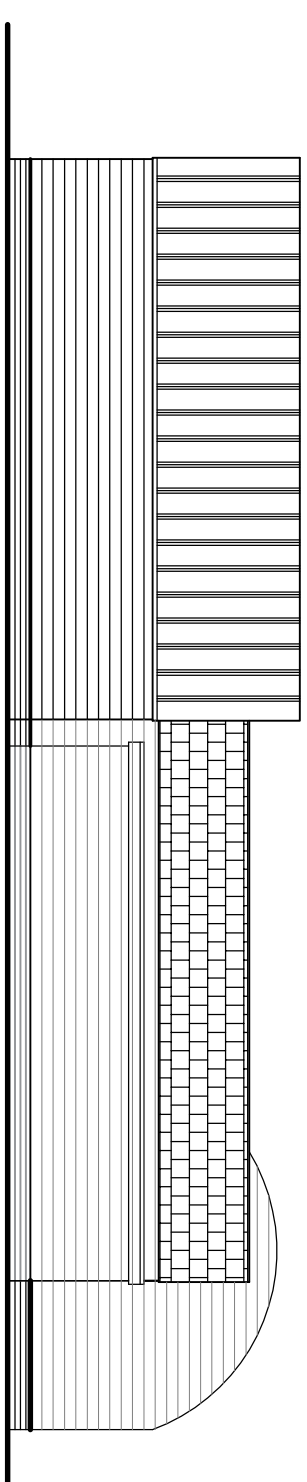

WEST ELEVATION

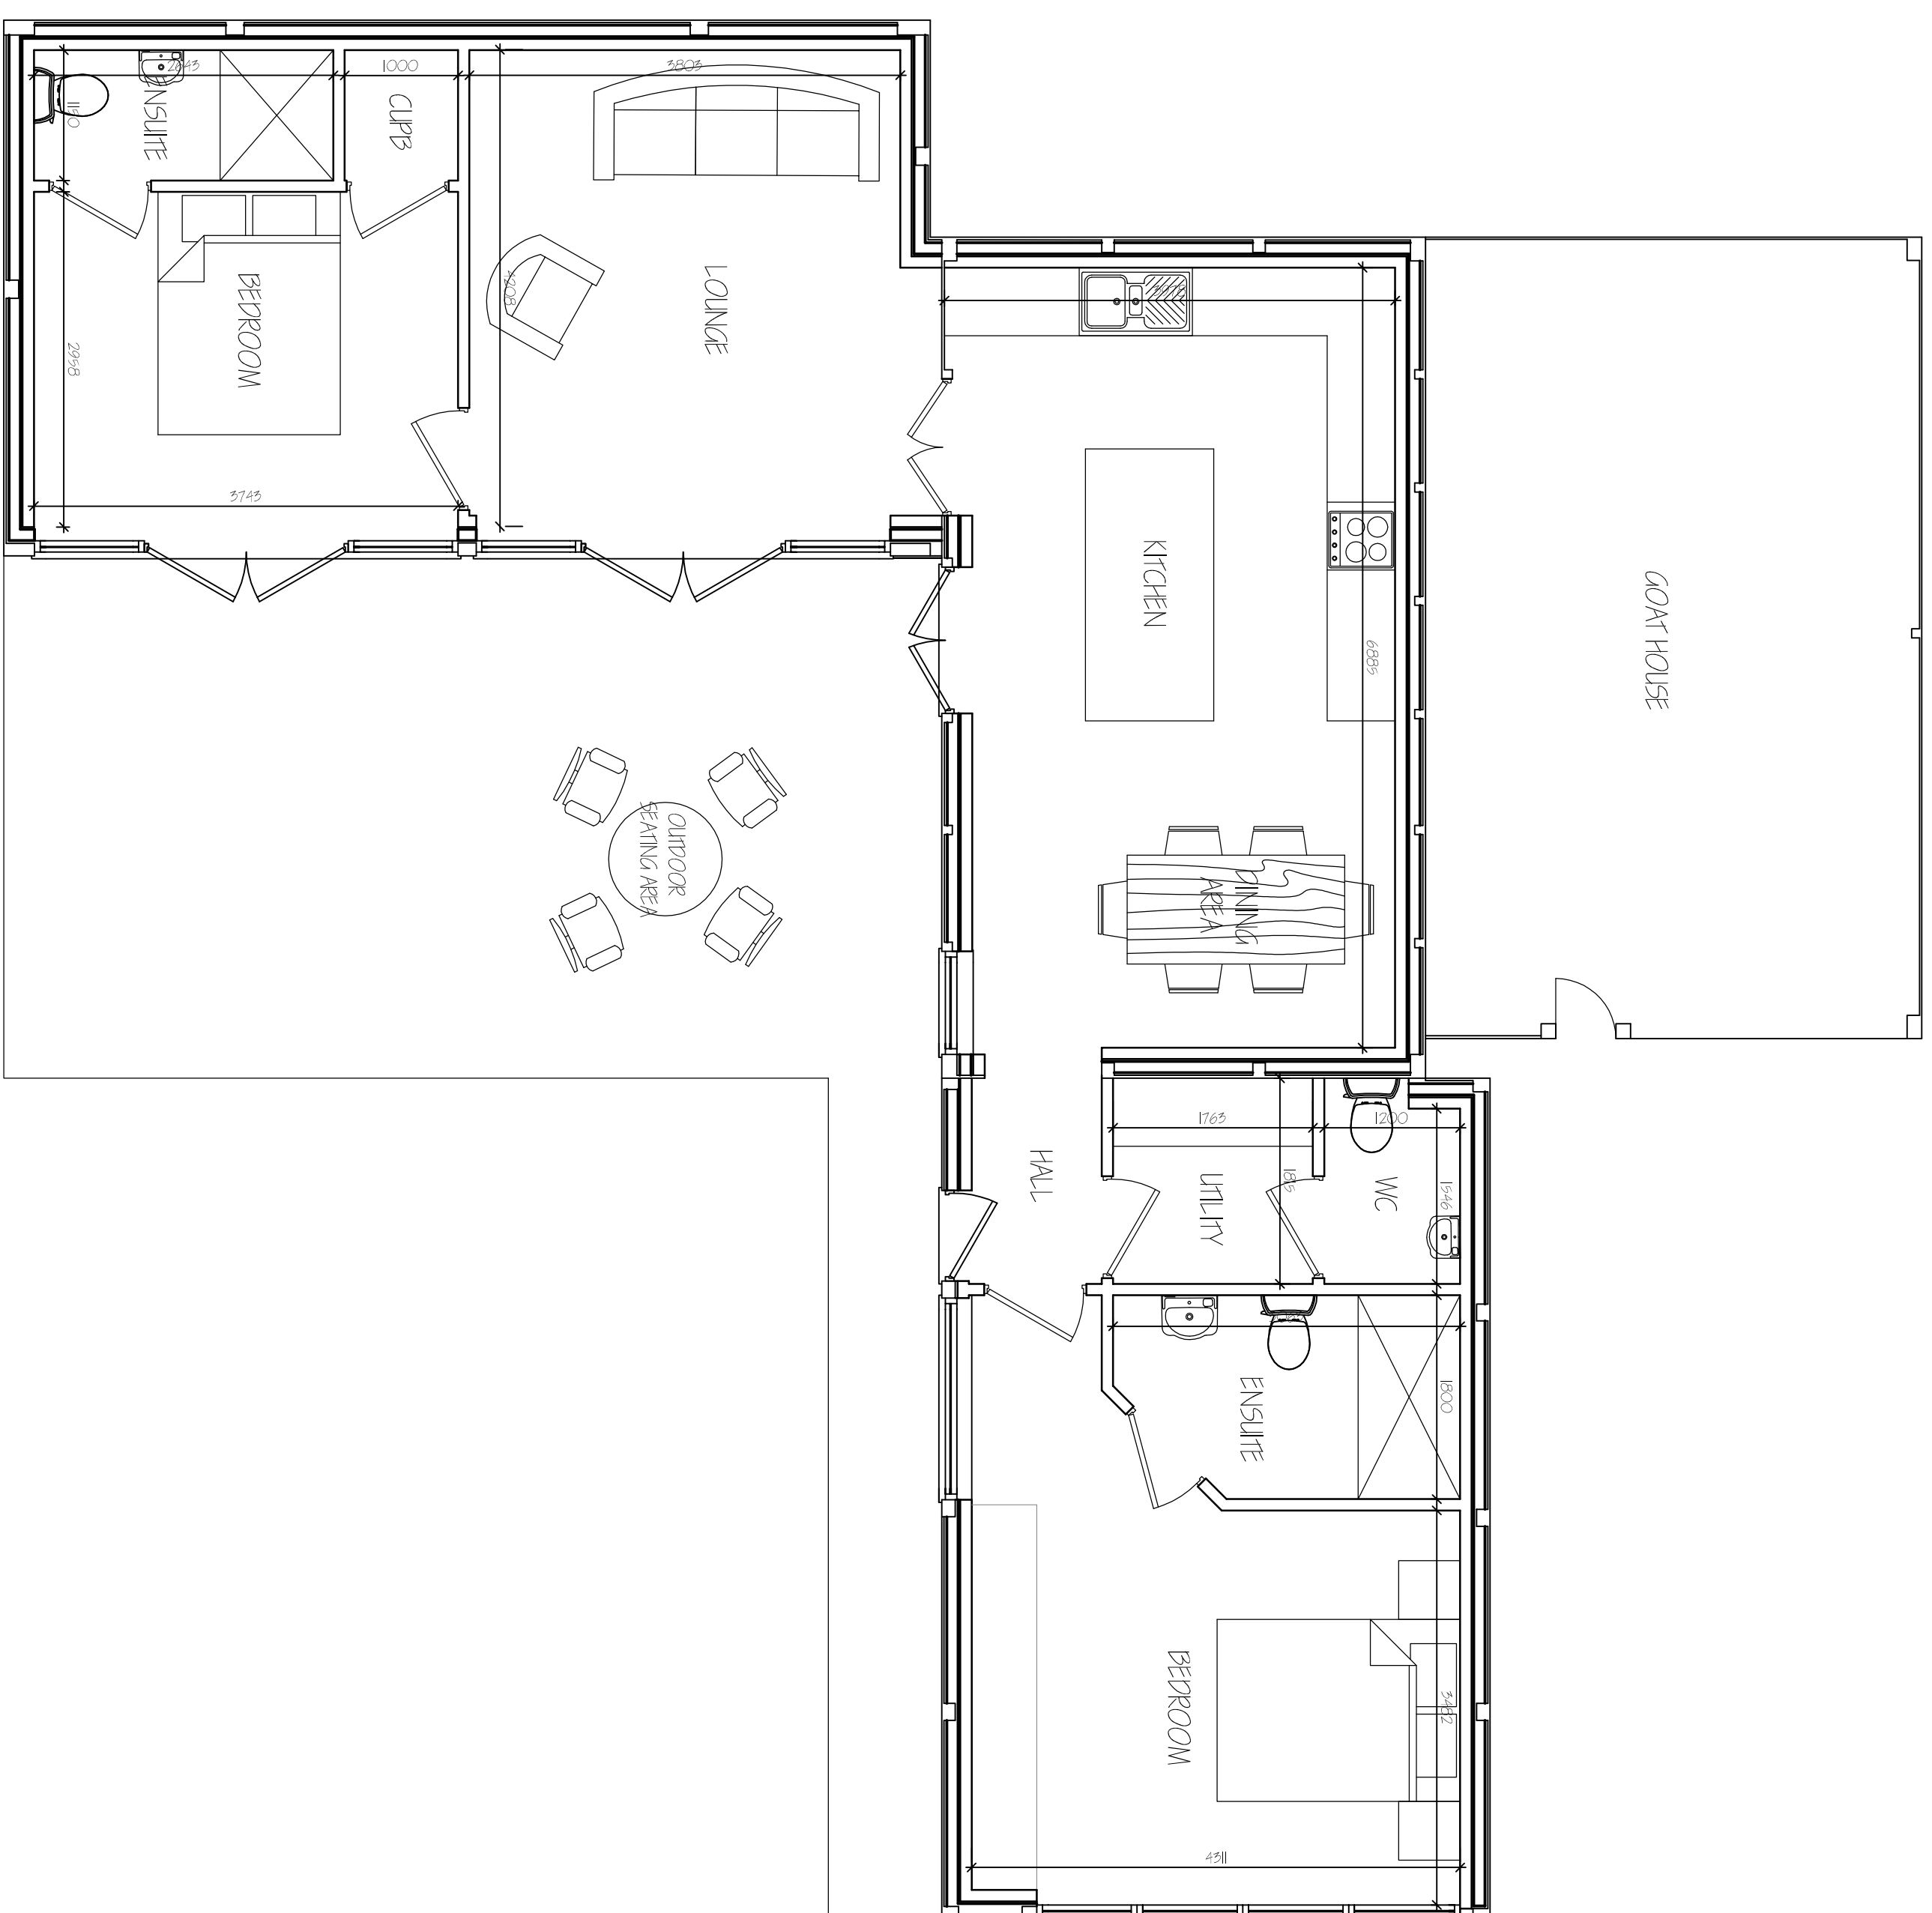

GROUND FLOOR PLAN

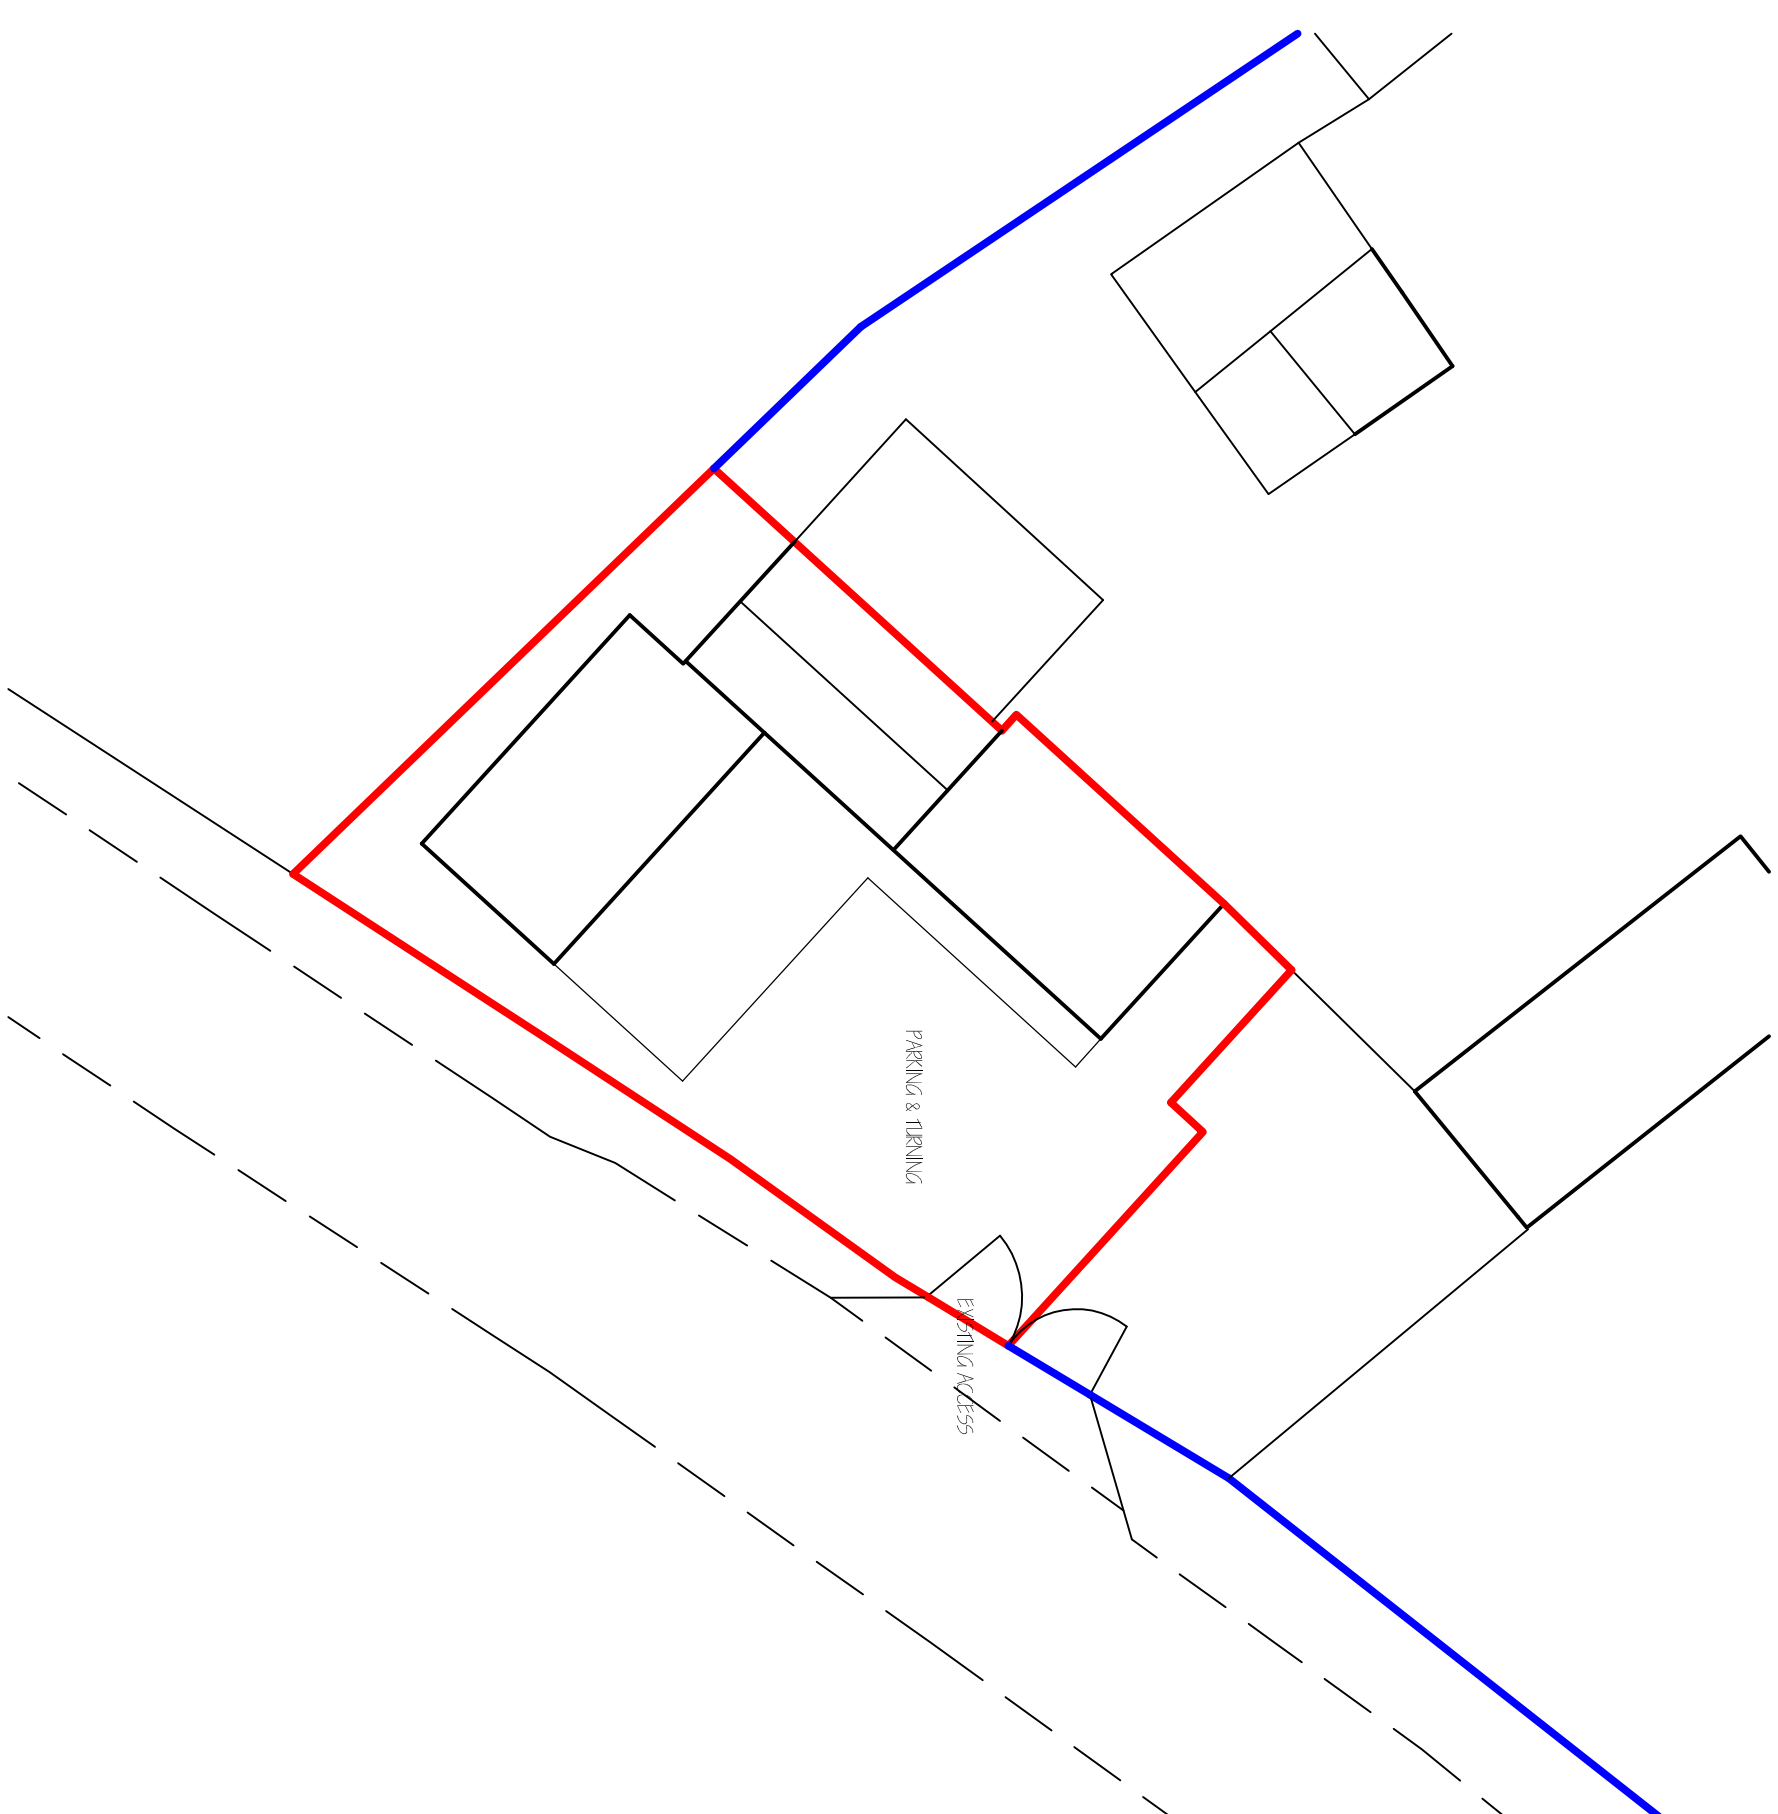

SITE PLAN 1:200

[illegible]

G. R. MERCHANT LTD.
1, LENG AMICE FIVMO
ARCHITECTURAL, STRUCTURAL
AND LAND DRAINAGE
CONSULTANTS

4 Wrights Mews
12A Park Road, Holbeach,
Spalding, Lincs. PE12 7EE
Tel: 01406 490800
Fax: 01406 425744
E-Mail: gr_merchant@btconnect.com

BARN CONVERSION
ADJ. CHESNUT HOUSE, BROADGATE
SUTTON ST JAMES
SPALDING, Lincs. PE12 0PD.

MR & MRS GITHR

PROPOSED
FLOOR PLANS & ELEVATIONS
SITE PLAN

3838-21. O2A

MAY '2021.	S.D.
------------	------

DO NOT SCALE FROM THIS DRAWING

[illegible]