



SOUTH HOLLAND D.C.
PLAN DEPT
25 JUL 1994
REF. H2010721/94

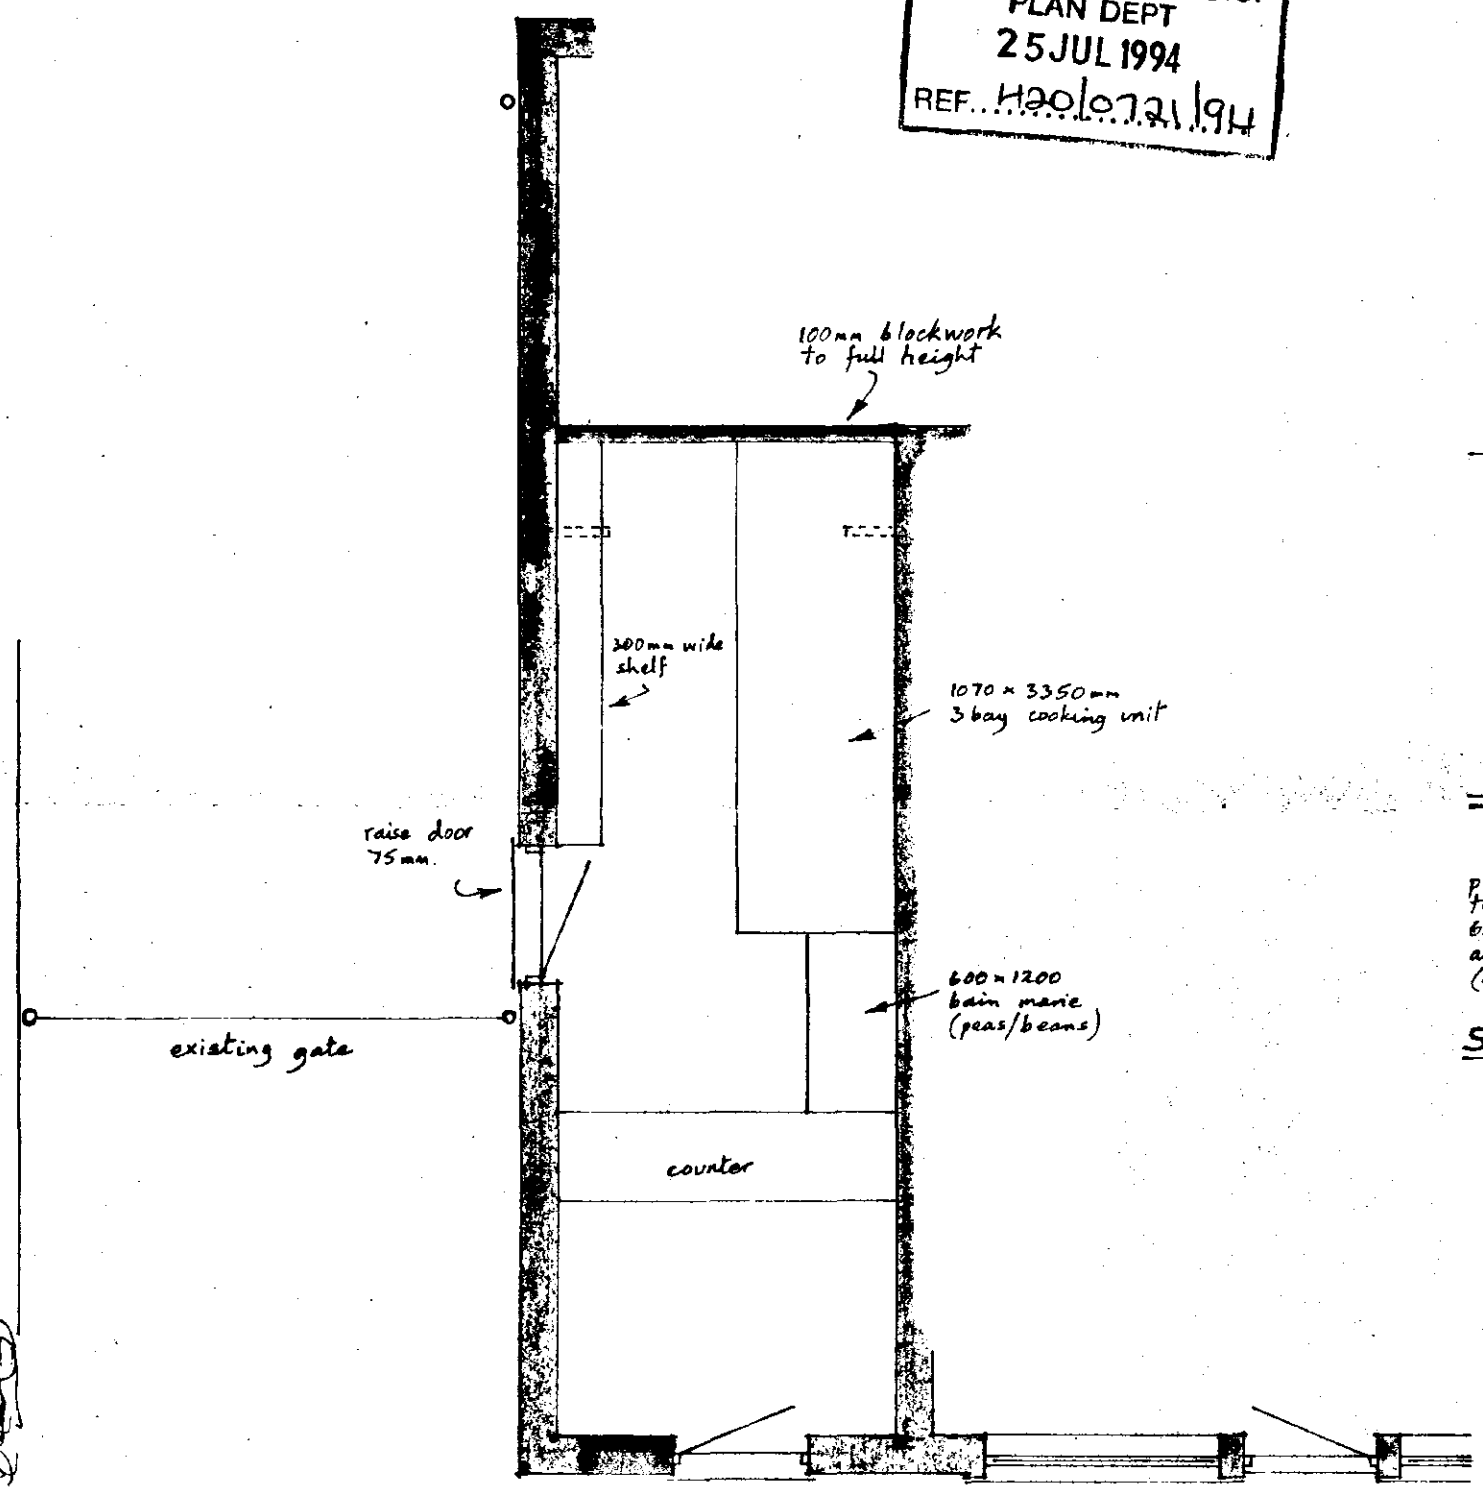

PLAN

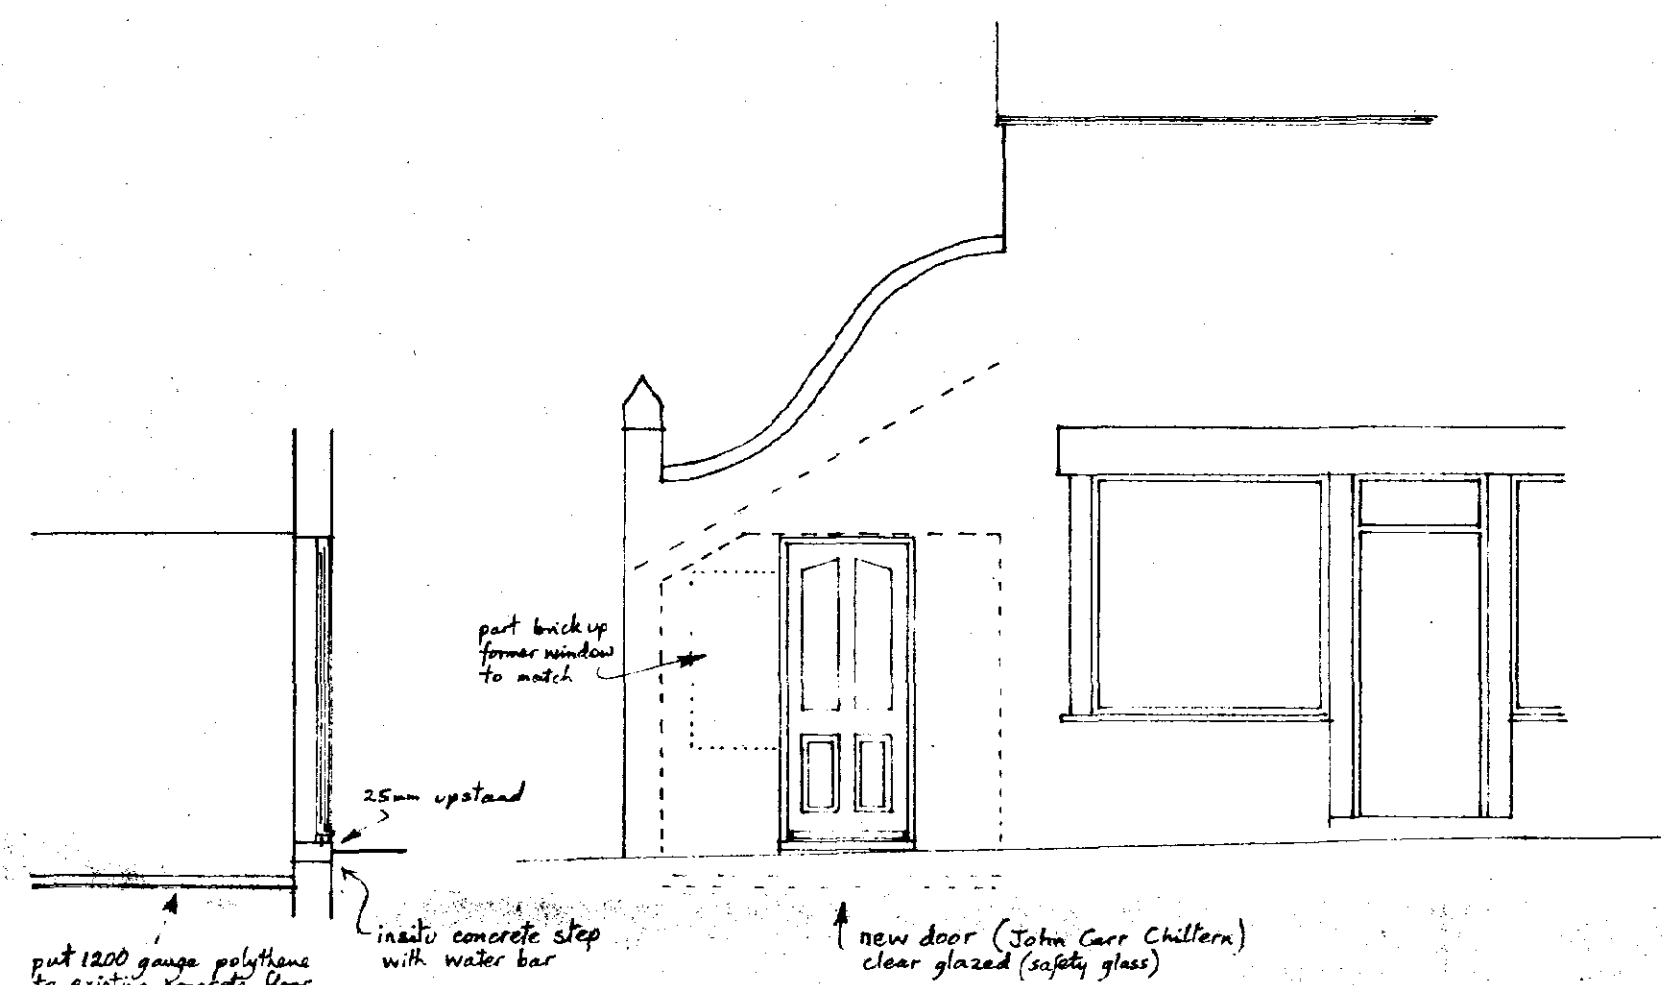

SECTION

ELEVATION

DETERMINED
PLAN

Proposed Fish Shop - T.W. Roffe & Sons.
Chapel Gate, SUTTON ST. JAMES.

Scale 1:50