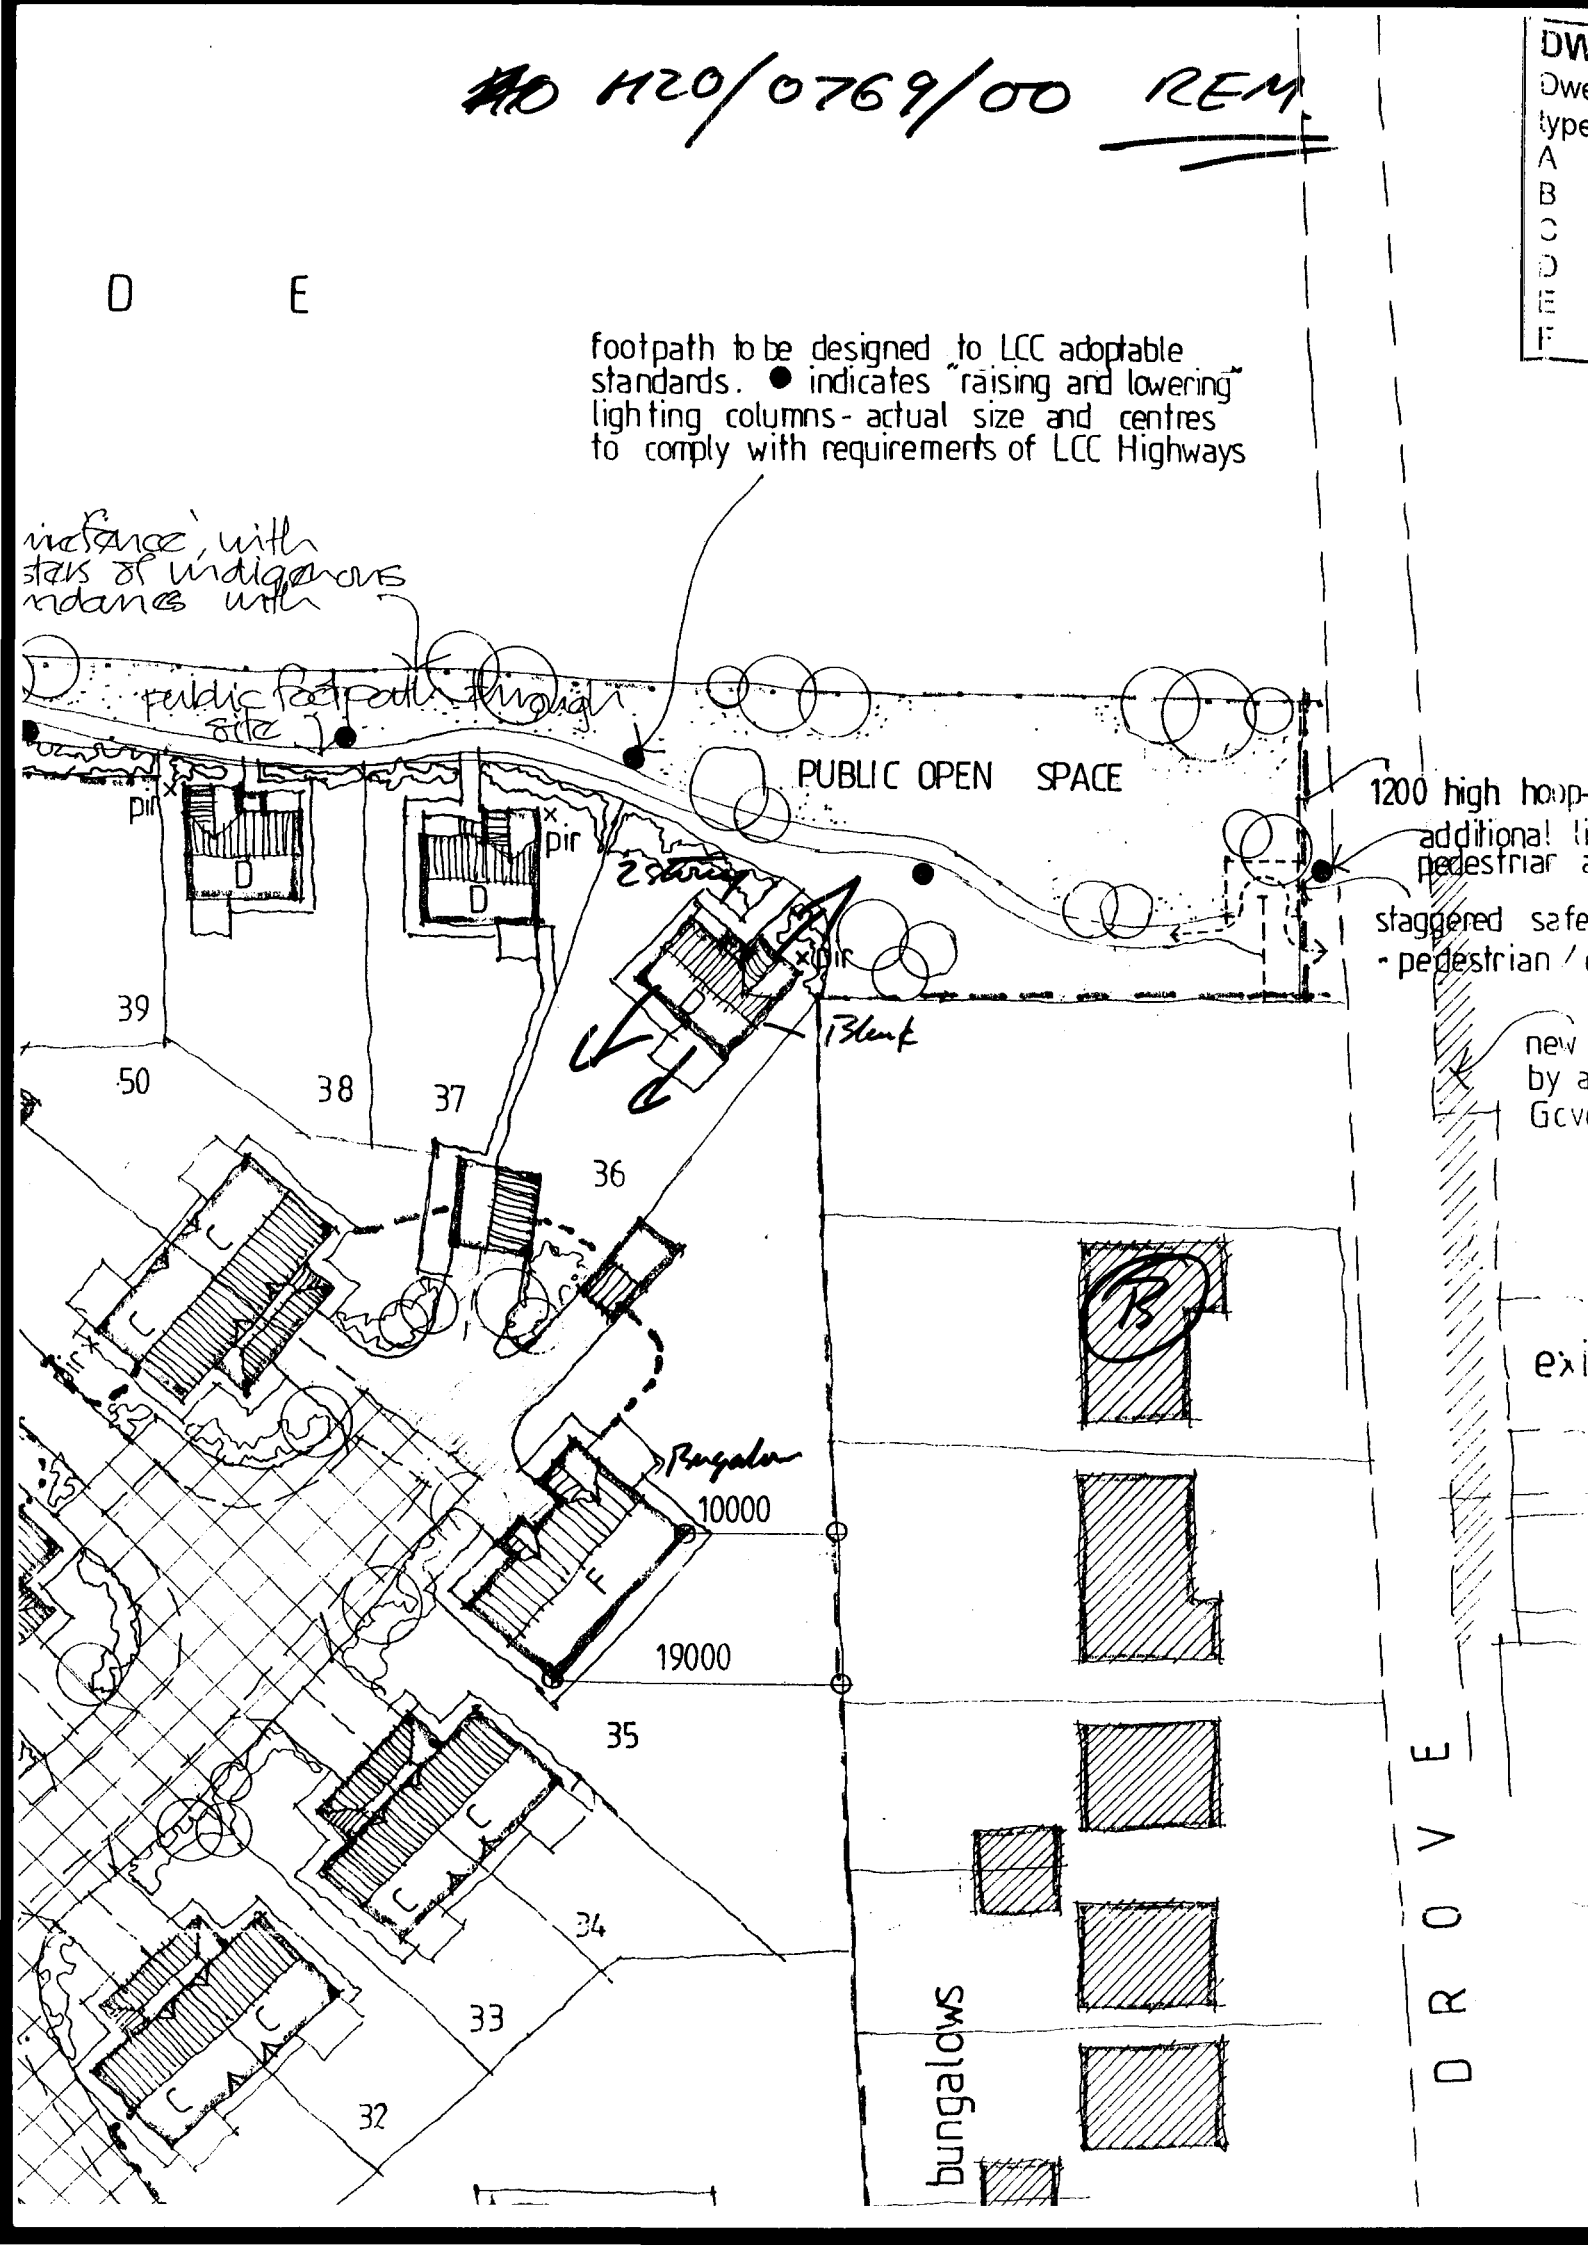

H20/0769/00 REM
D E
footpath to be designed to LCC adoptable standards. ● indicates "raising and lowering" lighting columns - actual size and centres to comply with requirements of LCC Highways
PUBLIC OPEN SPACE
1200 high hoop
staggered safe
new
by a
Gov
39
50
38
37
36
35
34
33
32
10000
19000
Bungalow
Blank
bungalows
DROVE

COPY

15m x 25m

n St James

SITE FOR DEVELOPMENT
H20/0769/00

PROPOSED SINGLE BUILDING PLOT, KELLS DROVE, SUTTON ST. JAMES, NR. SPALDING. LINCOLNSHIRE.

HIX & SON

Chartered Surveyors, Auctioneers & Estate Agents

28 CHURCH STREET

HOLBEACH

SPALDING, LINCS. PE12 7LL

Tel: (01406) 422777 Fax: (01406) 426142

REPRODUCED FROM THE 2021 ORDNANCE SURVEY PLAN WITH THE PERMISSION OF THE CONTROLLER OF HER MAJESTY'S STATIONERY OFFICE.
CROWN COPYRIGHT LICENCE No. ES 767360

PLAN No. TF 3918

For identification purposes only

CS/6282