
All discrepancies are to be brought to the attention of the below office.

The copyright to this drawing is owned by studio 11 architecture.

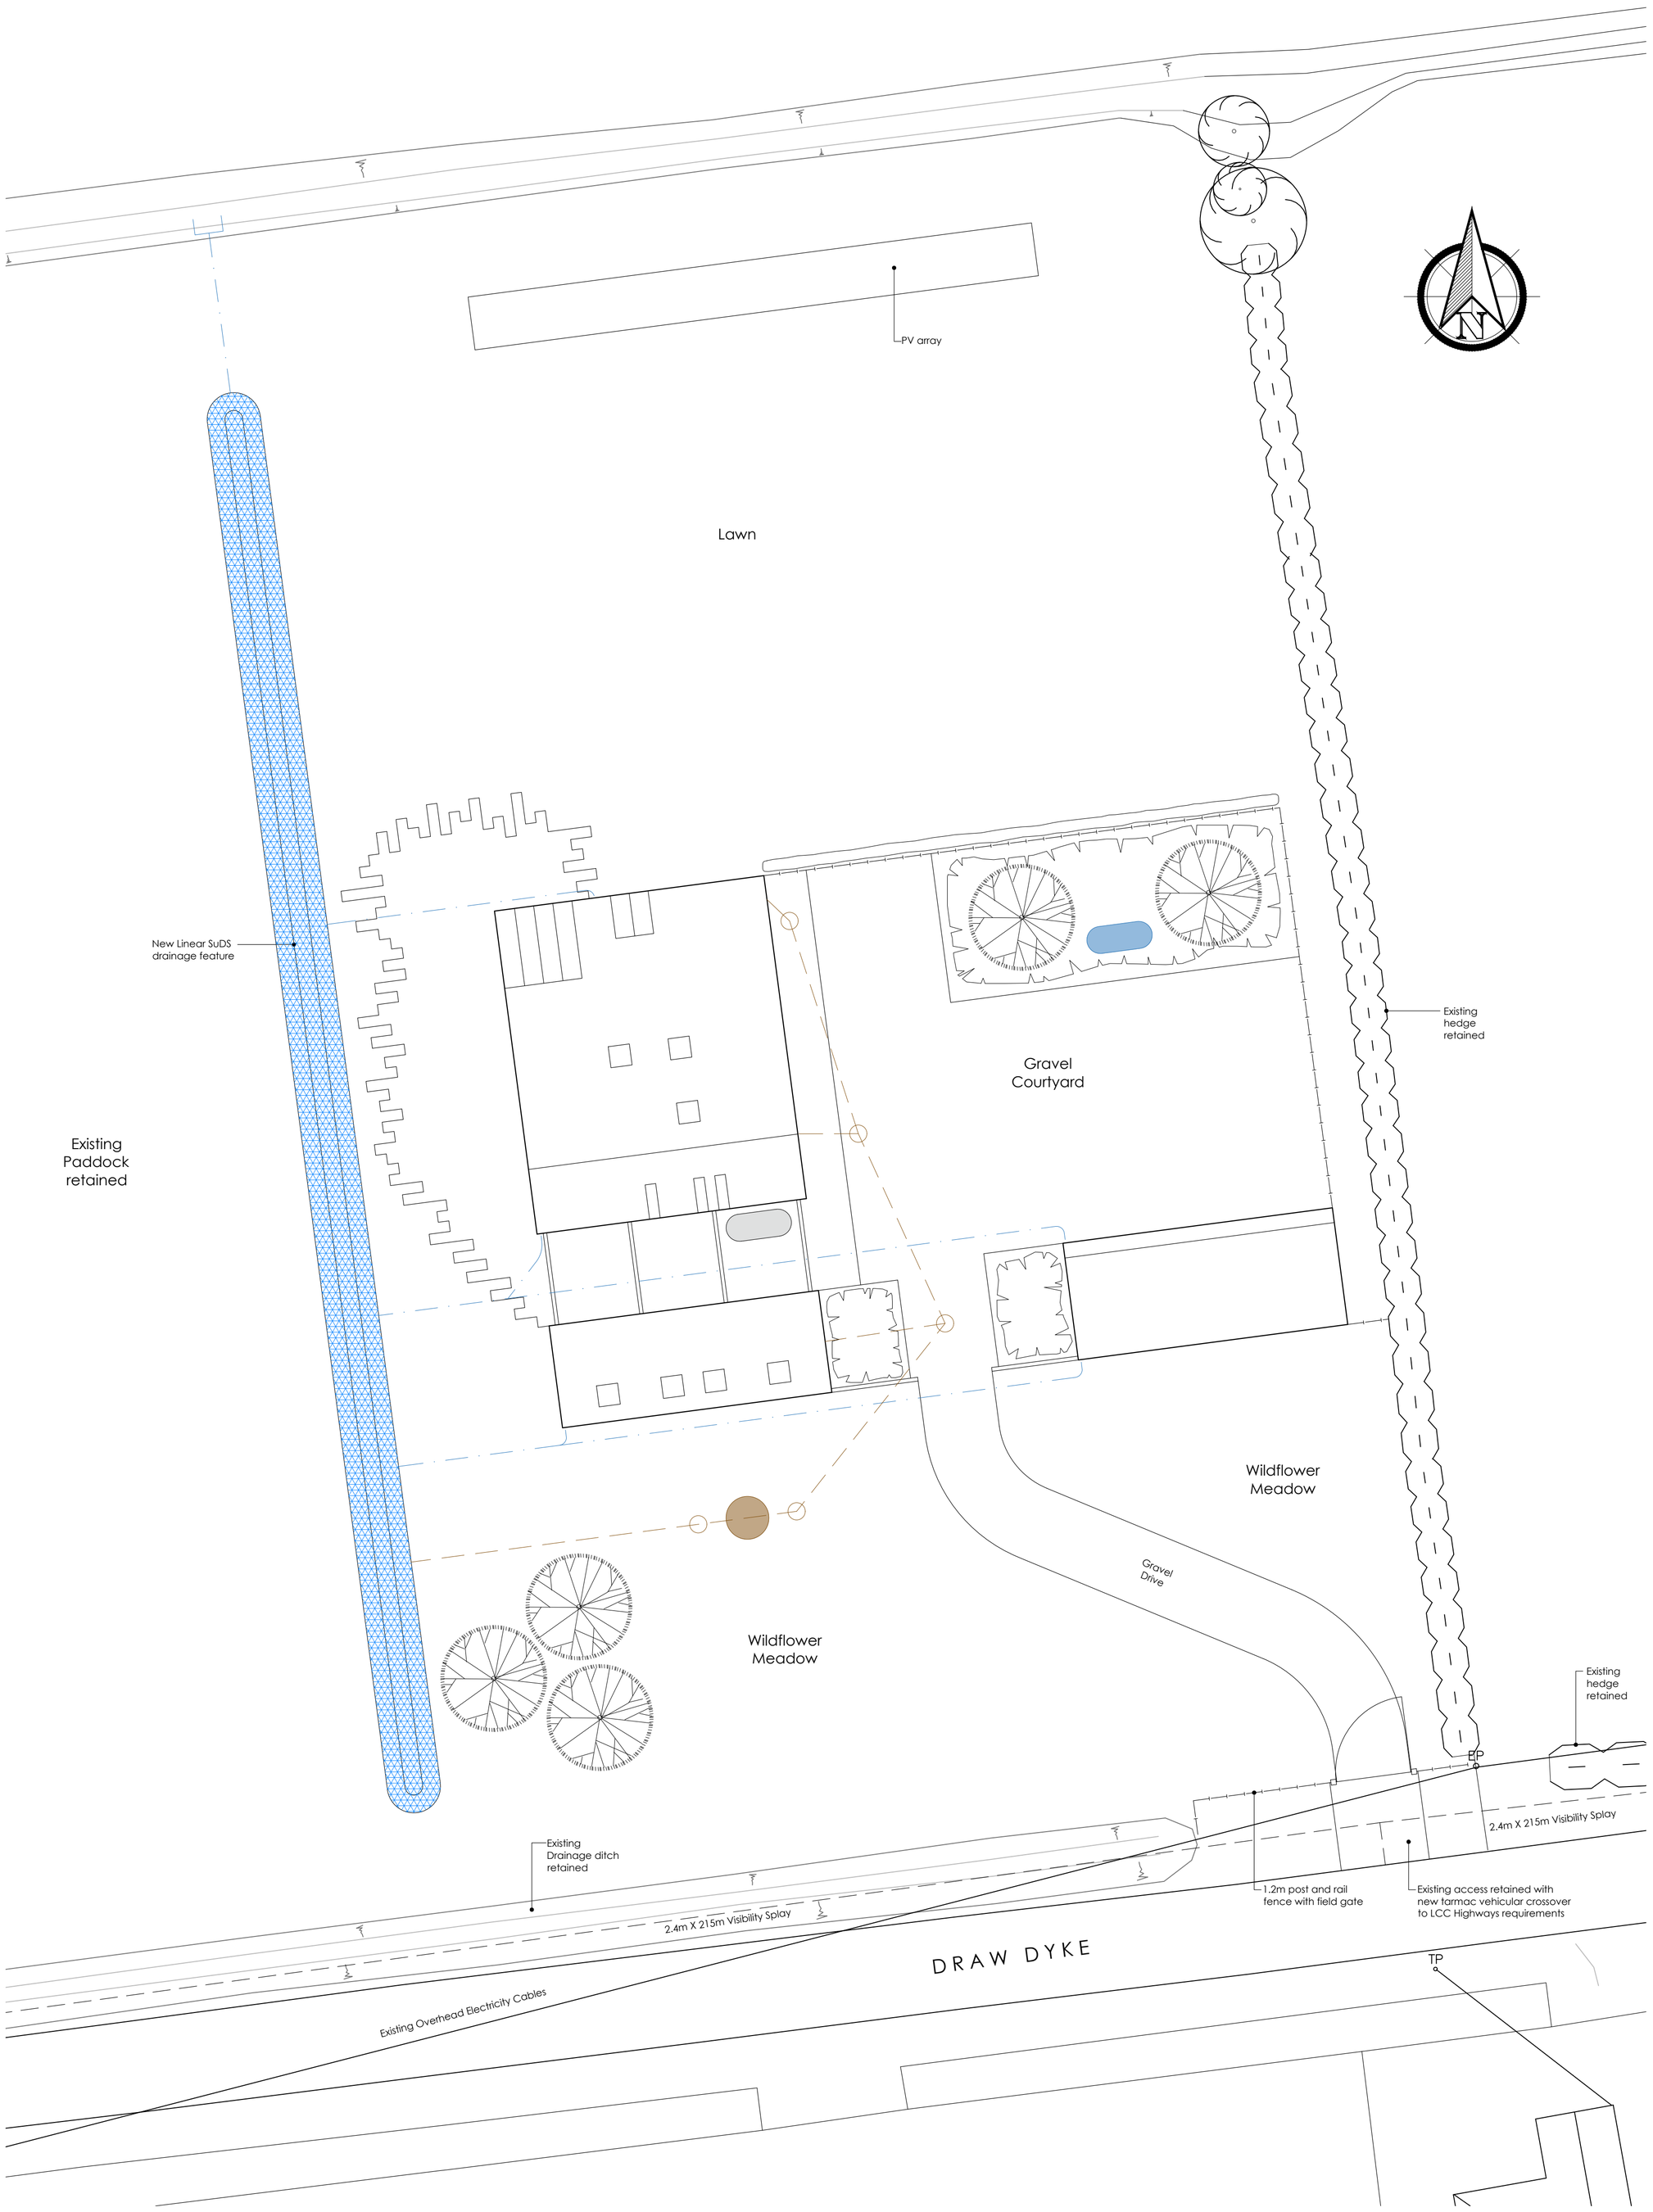

KEY

- New SuD's feature storing stormwater on site, attenuating to greenfield run-off and discharging with overflow to the existing drain to the North
- Rainwater Harvesting tank providing water for garden irrigation and car washing
- Foul Water Treatment Plant
- Stormwater Drainage Run
- Foul Water Drainage Run
- Grey water tank providing water for WC Flushing

1:200 4m 0 4 8 12

REVISION DATE DRAWN DESCRIPTION

STUDIO11 architecture

KINGS LYNN INNOVATION CENTRE
INNOVATION DRIVE, KINGS LYNN,
NORFOLK. PE30 5BY

T: 01553 970033
E: design@studio11architecture.co.uk
W: www.studio11architecture.co.uk

CLIENT Mr & Mrs Peace

PROJECT Proposed Self-Build Zero Carbon Family Home at Draw Dyke, Sutton St James

DRAWING Sustainable Urban Drainage Design

DRAWN	PROJECT DESIGNER	PROJECT DIRECTOR
JMG/EG	JMG	KB

DATE	SCALE	PAPER SIZE
05.07.2021	1:200	A1

DRAWING NUMBER 519.PL.06

Working in partnership with **Ralph Charman Associates** & **Eleven Consultants**

STUDIO 11 ARCHITECTURE

ARCHITECTURE