

SUPPLEMENTAL
 RECORDING
 00 000 2000
 0731/00

NORTH

86
1636

85
7567

88

83
3173

92
3329

746
5176
337

796
14538


95


96

Reproduced from..... Ordnance

Survey map with the
 permission of The Controller of
 Her Majesty's Stationery Office.

© Crown Copyright
 ARCHITECTURAL DESIGN SERVICES.
 3 Newgate Road
 Tydd St. Giles
 Wisbech, Cambs, PE13 5LH.
 Licence No. AR35449R0001.

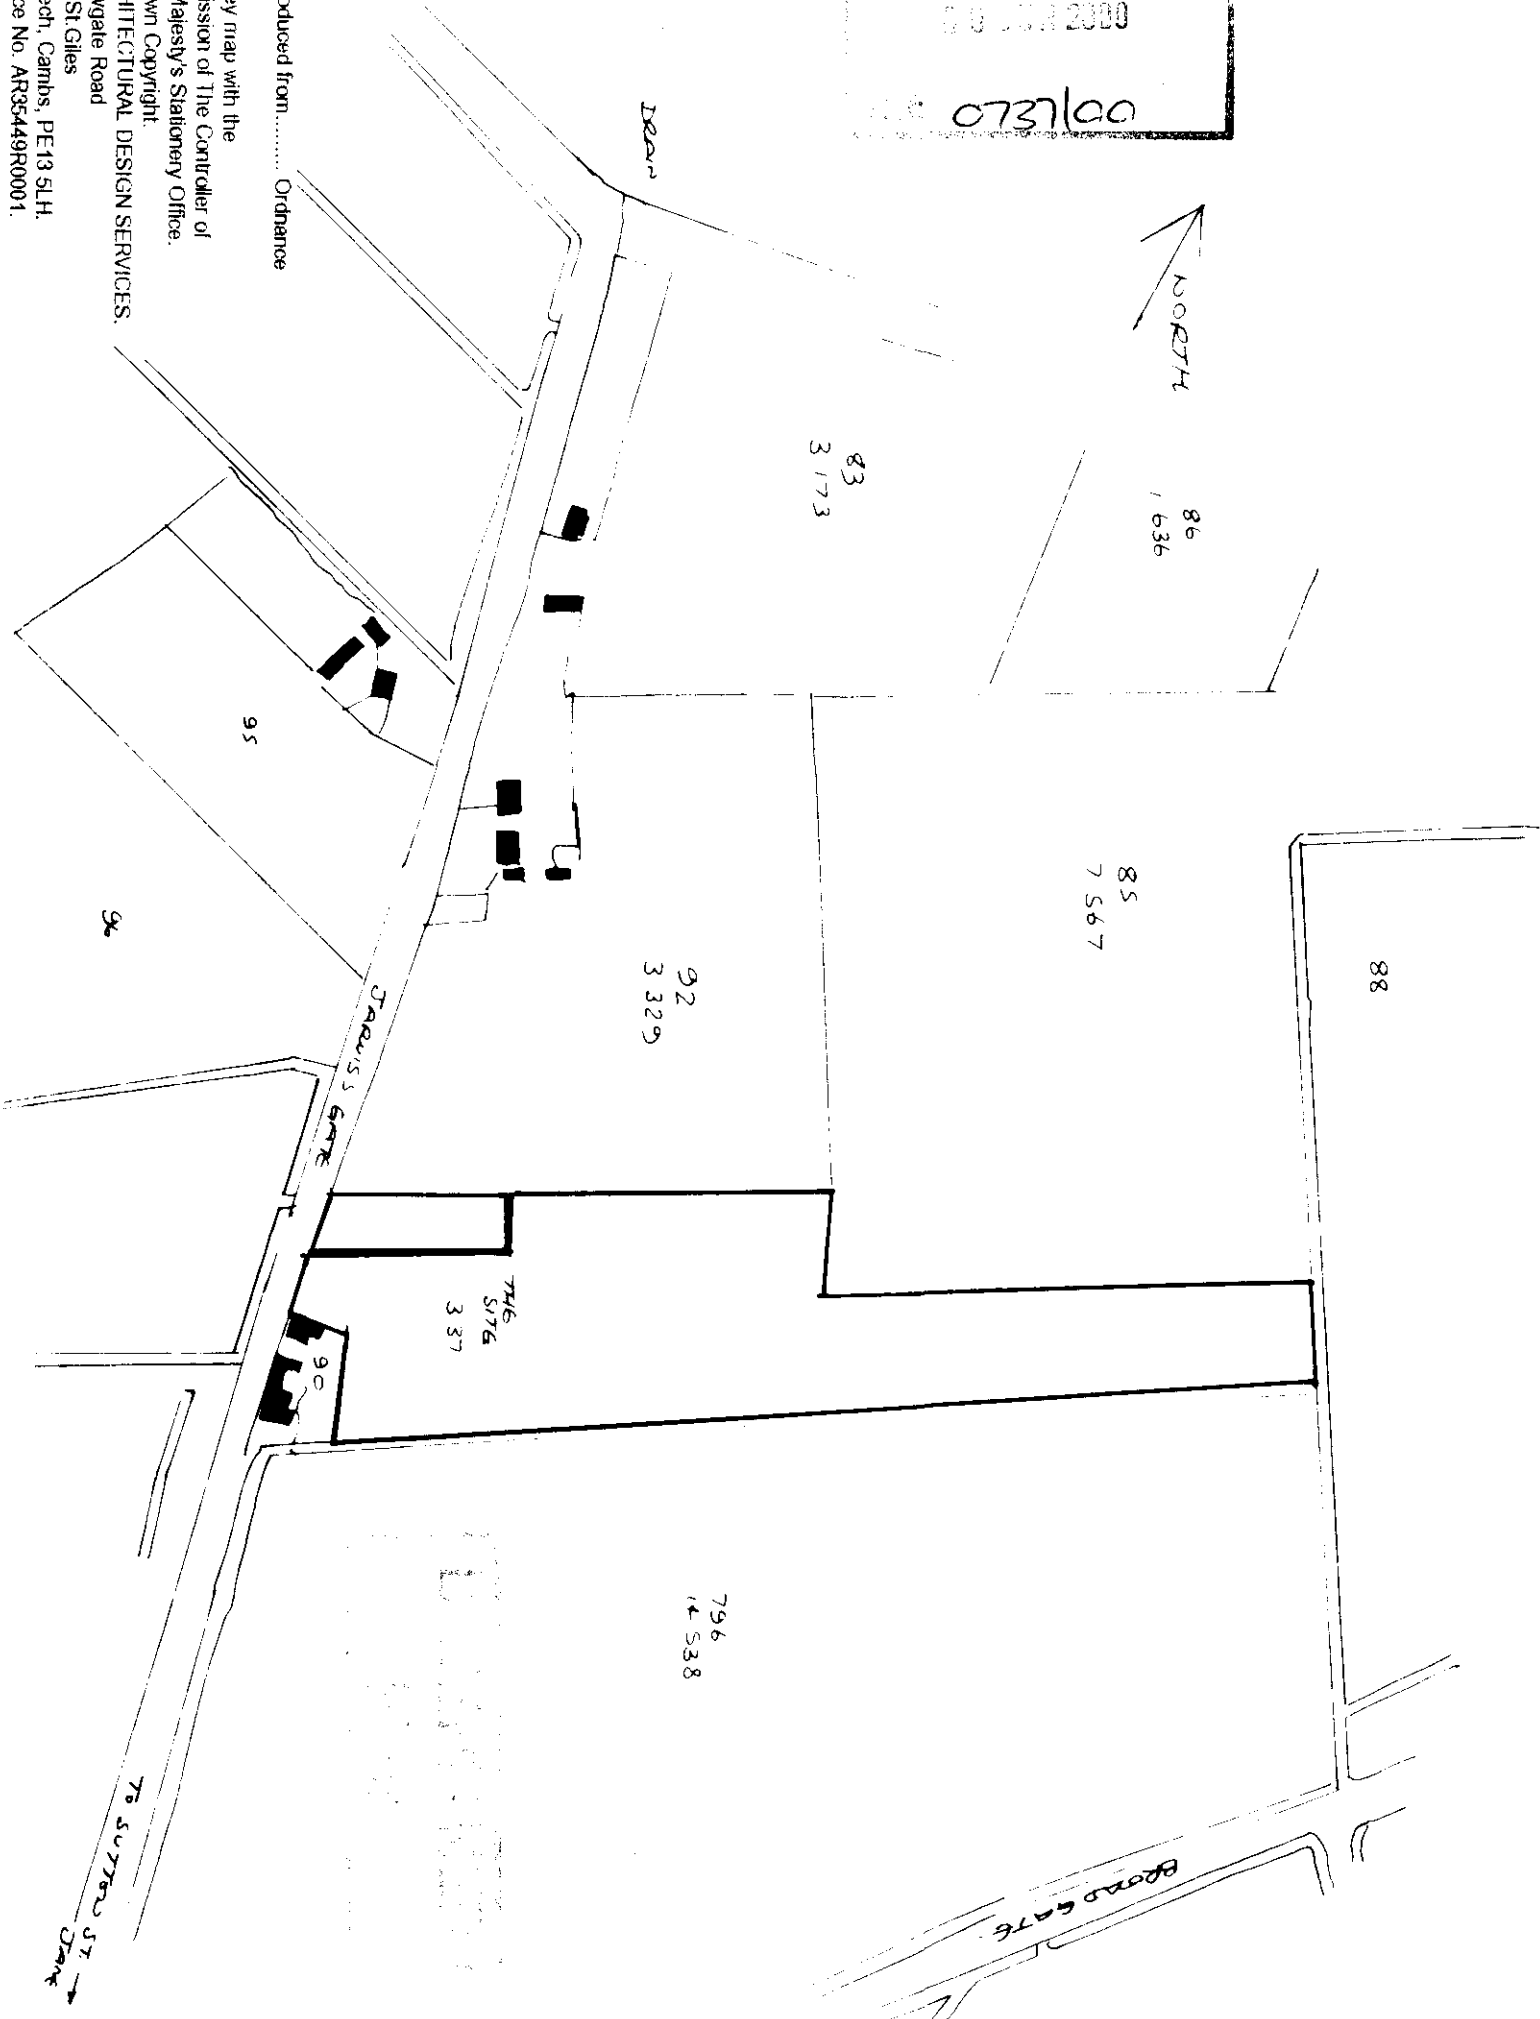

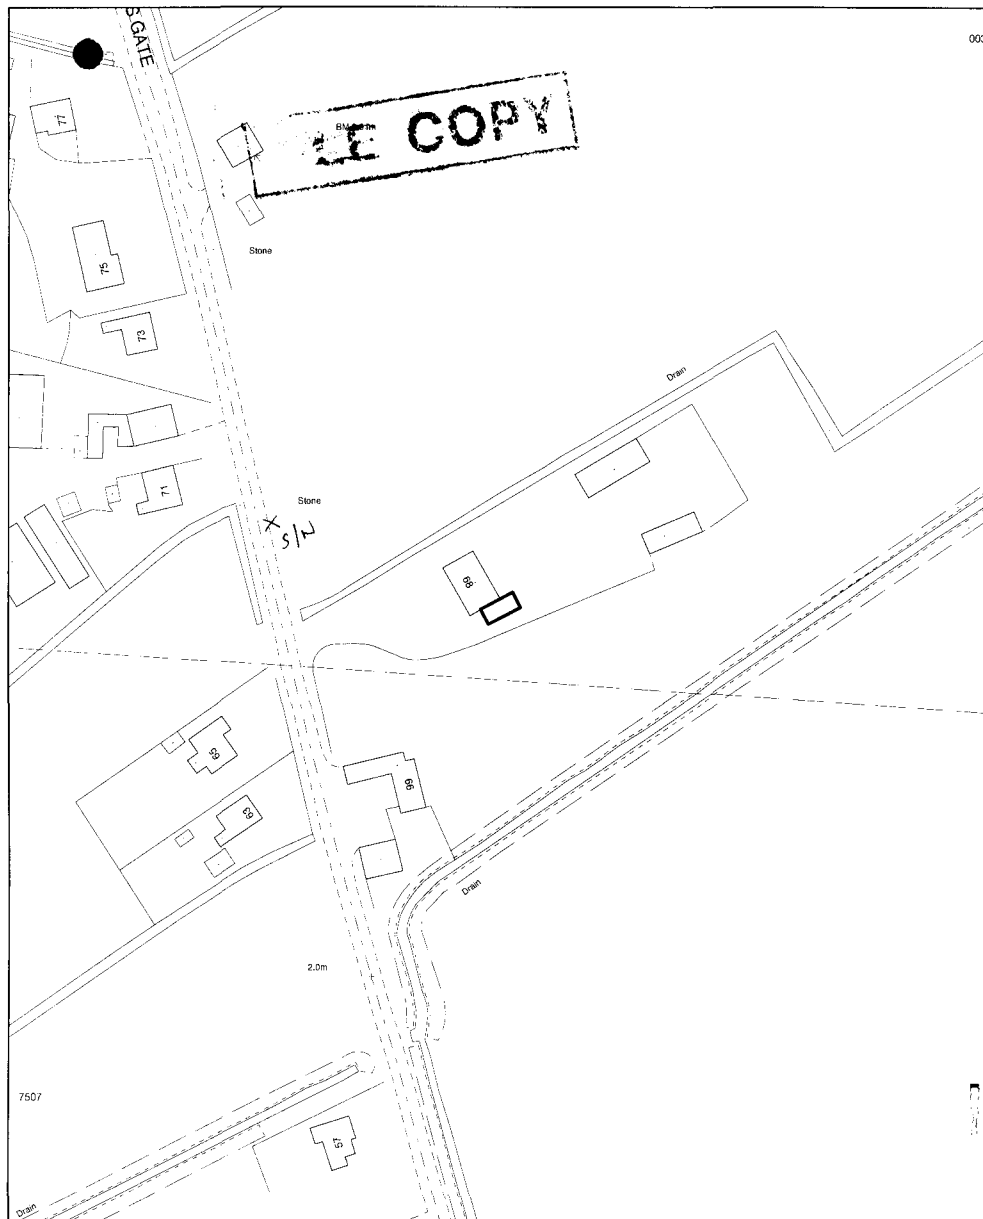

Planning Application Location Plan Ward Member Notification

H20/0737/00

Scale: 1:1250

Housing and Planning Services Department
Council Offices, Priory Road, Spalding, Lincolnshire
PE11 2XE

PLEASE DO NOT COPY THIS PLAN

This map is reproduced from Ordnance Survey material with permission of Ordnance Survey on behalf of Her Majesty's Stationery Office (c) Crown copyright. Unauthorised reproduction infringes Crown copyright and may lead to prosecution or civil proceedings. South Holland District Council
LA079413 2000

