
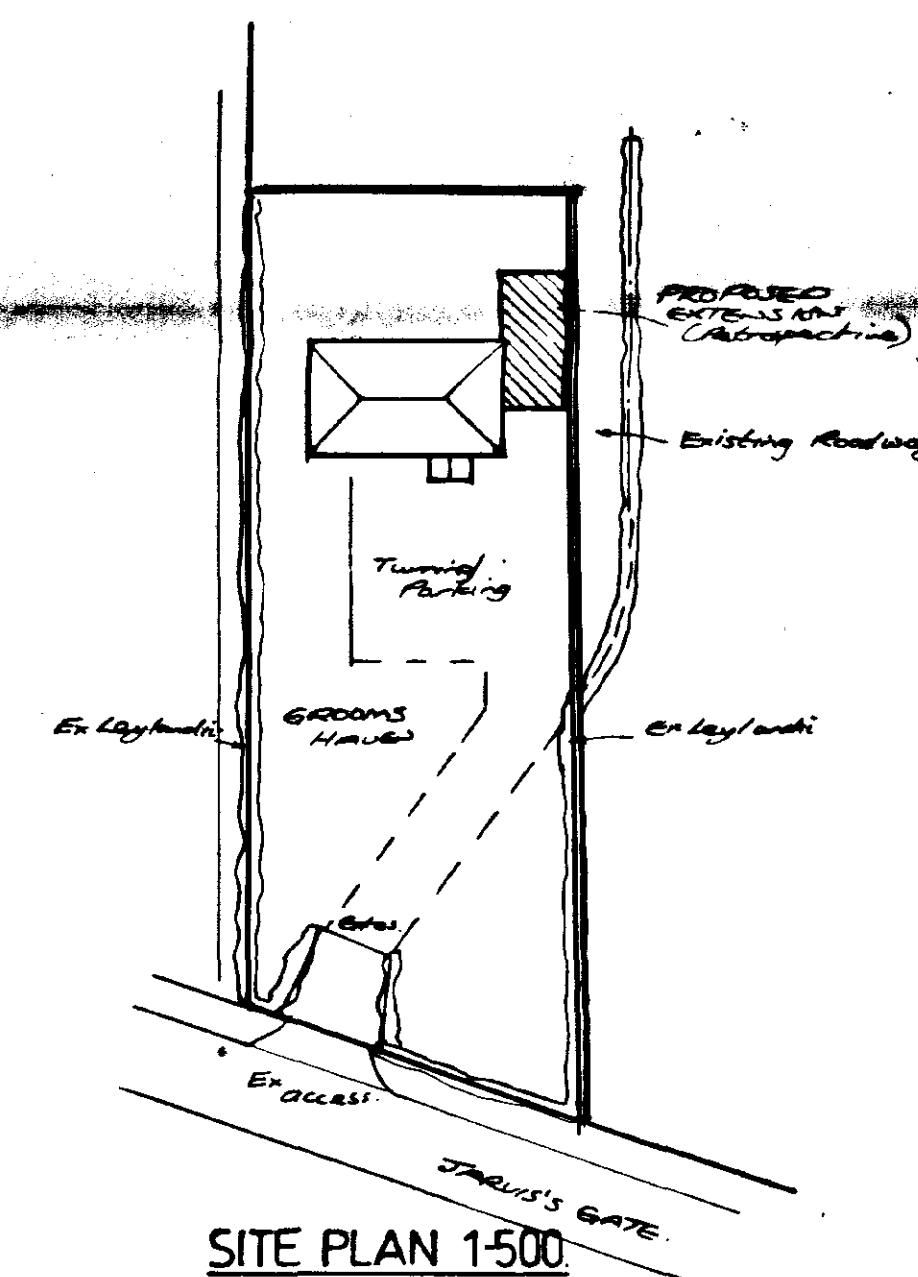
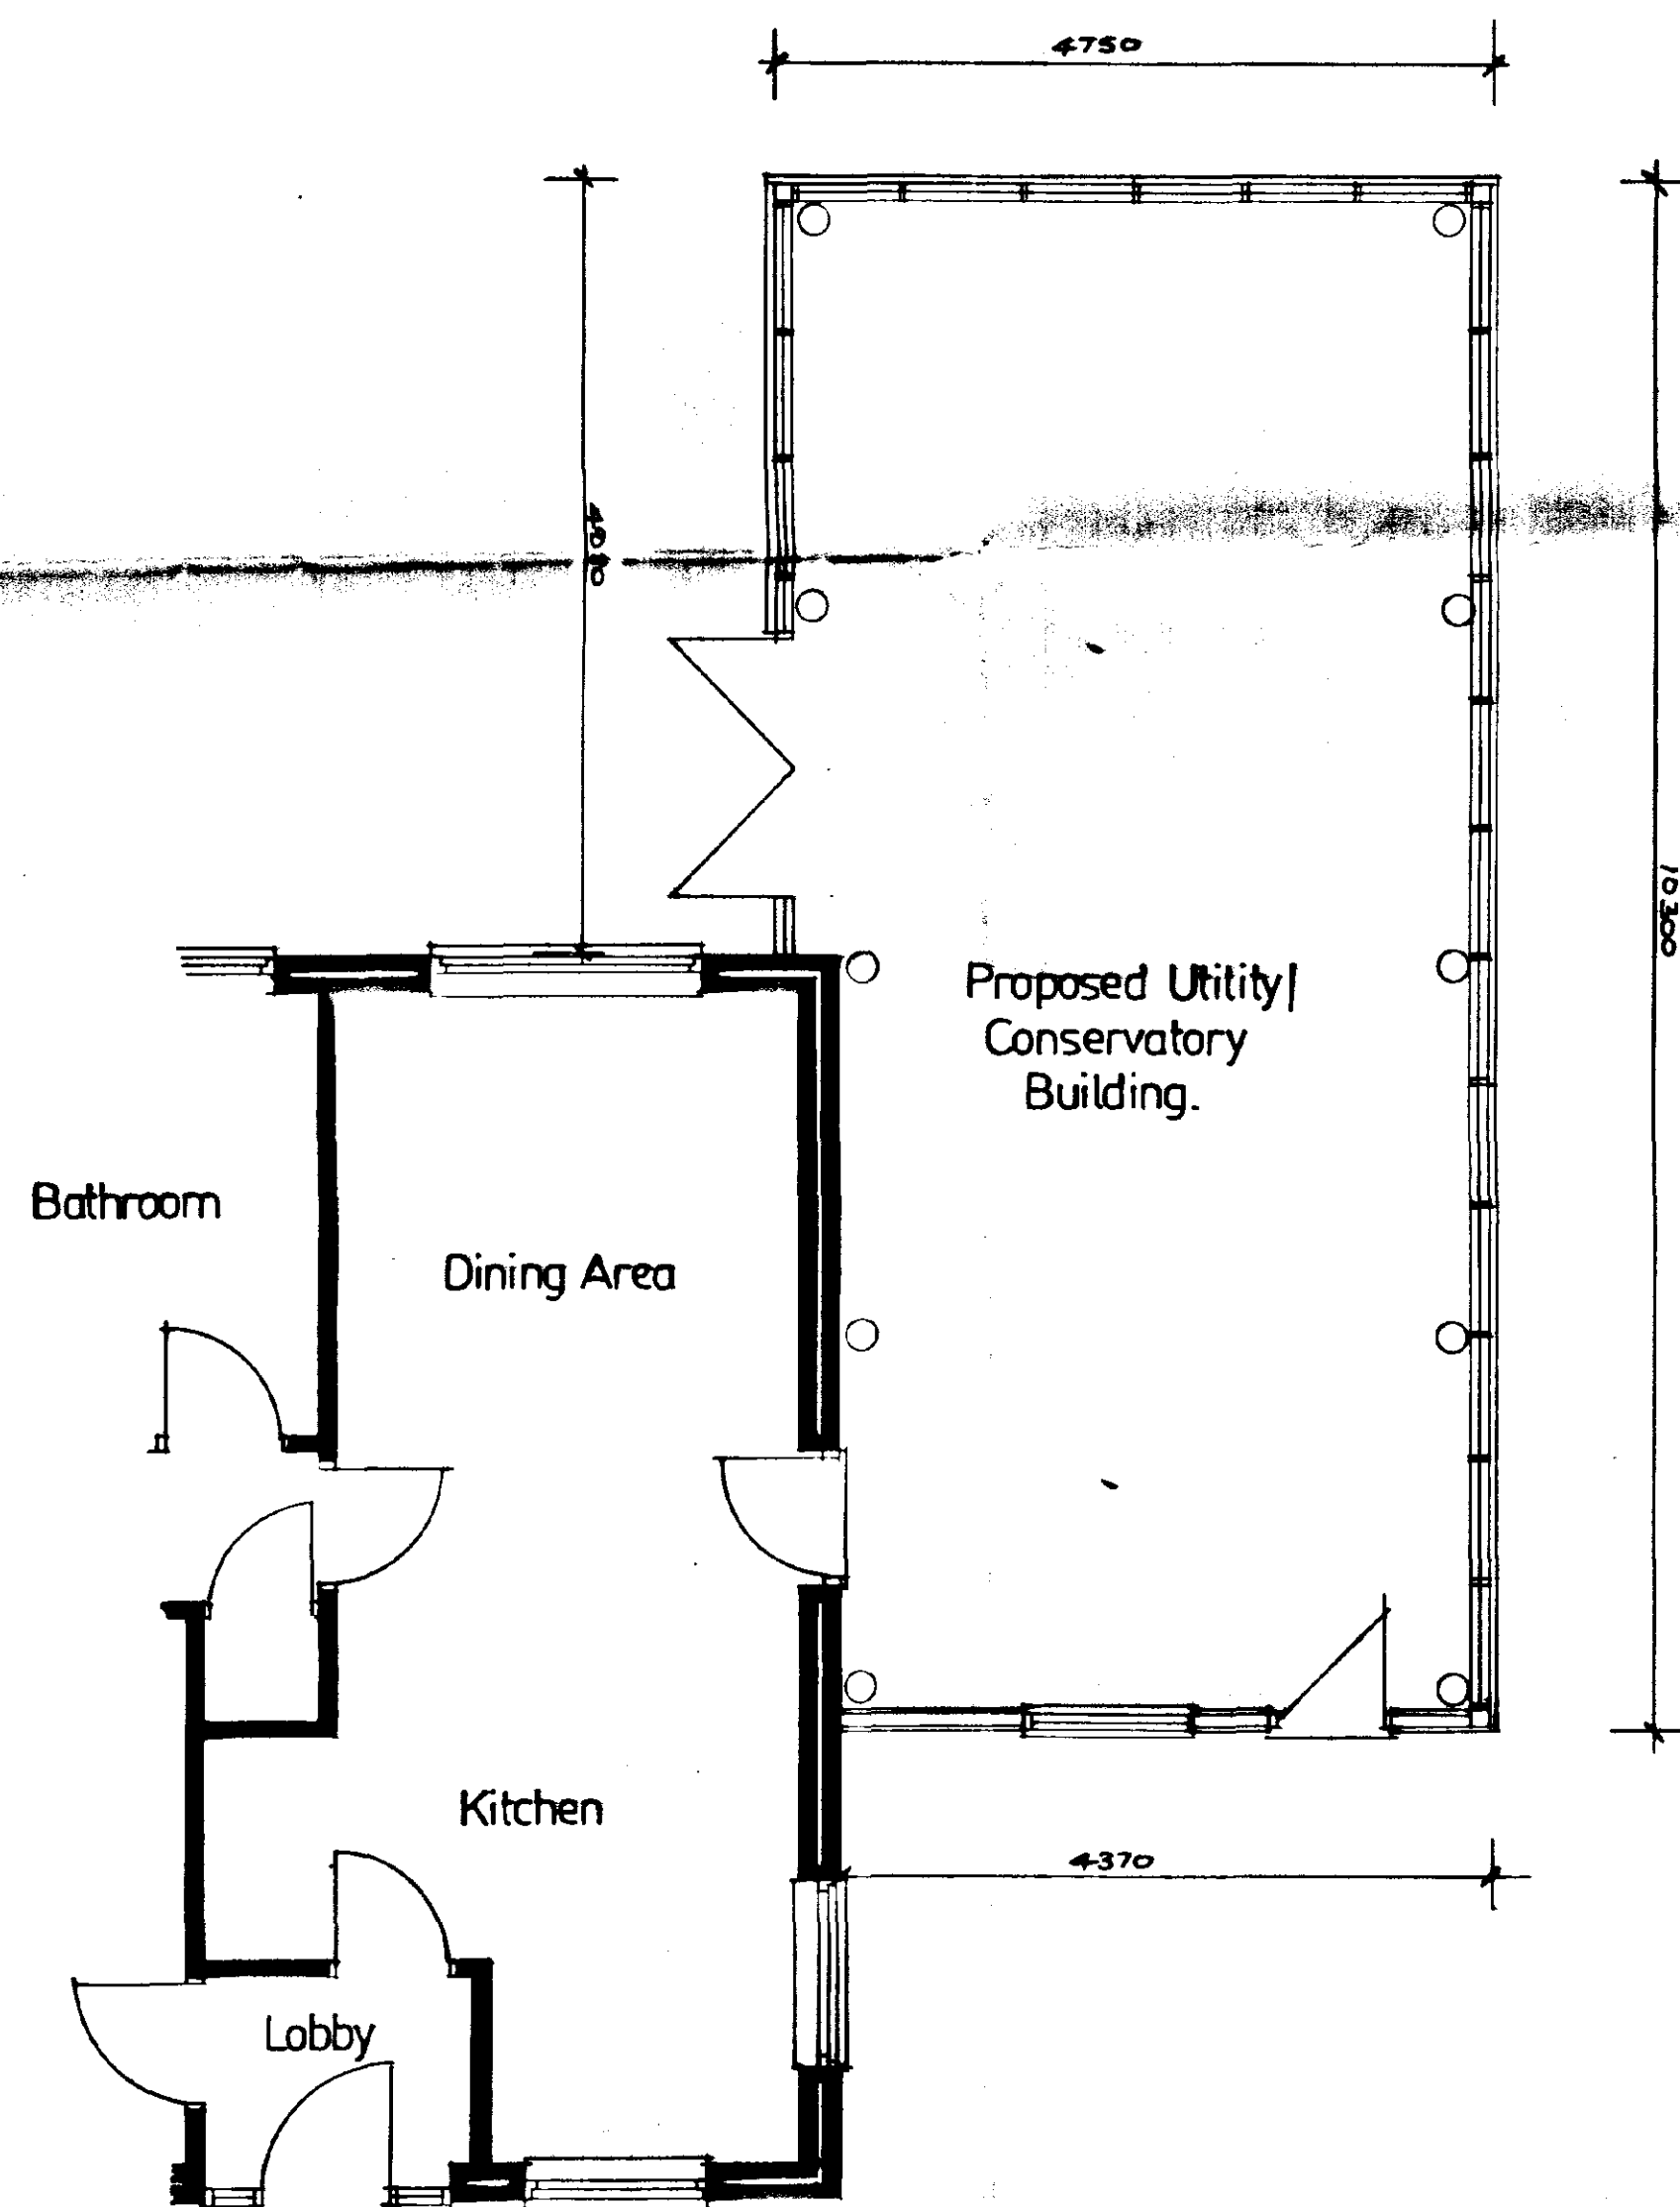
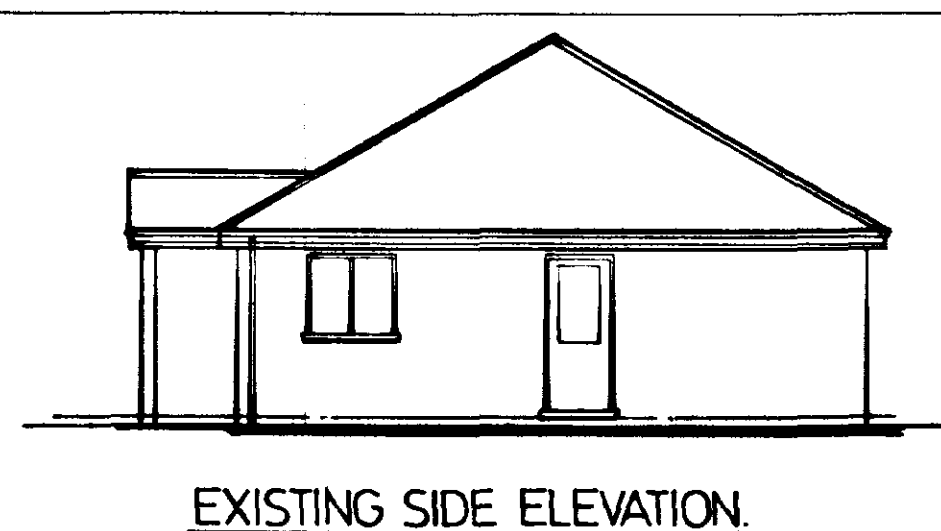
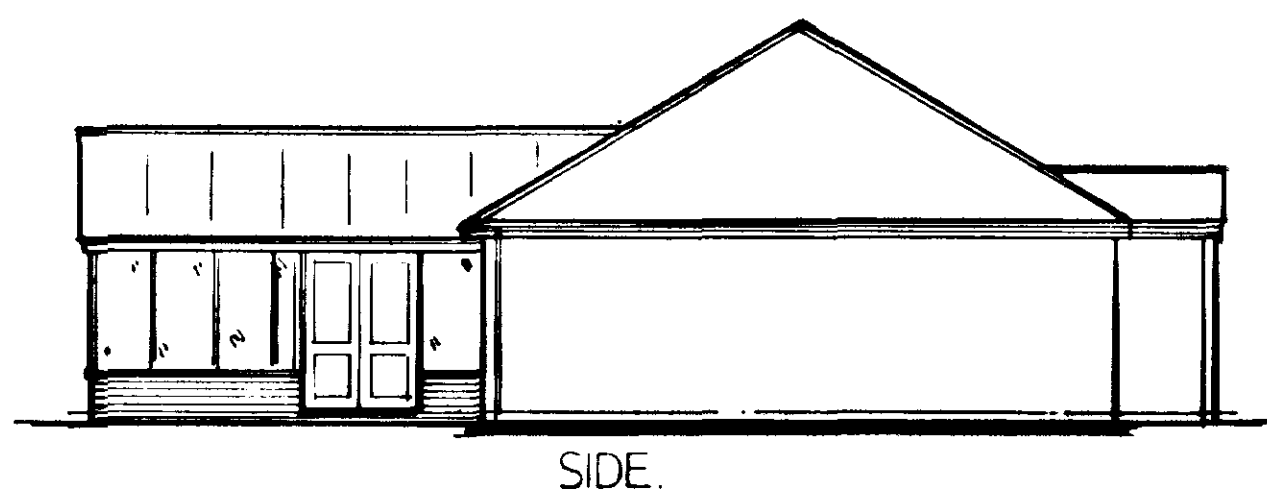
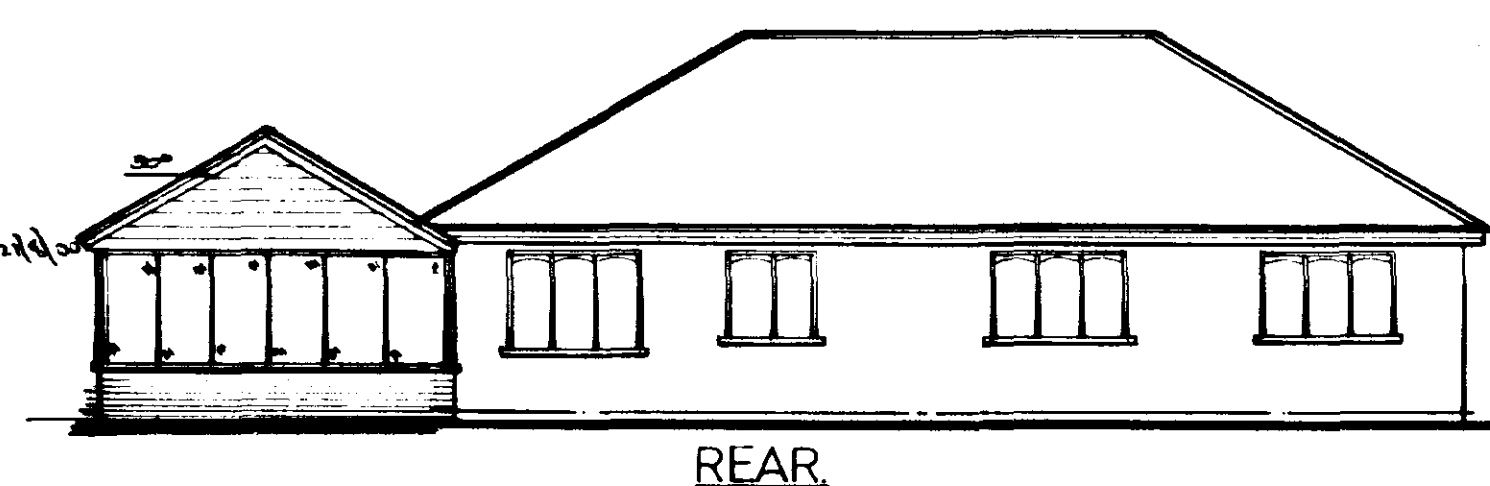
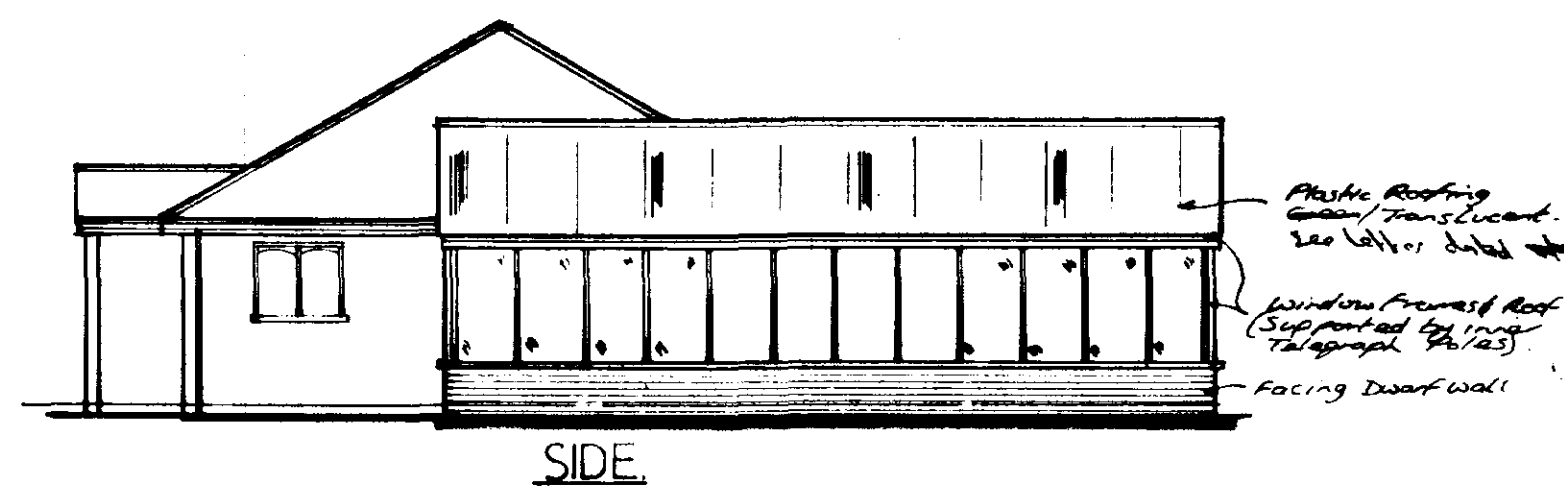


PROPOSED ELEVATIONS.

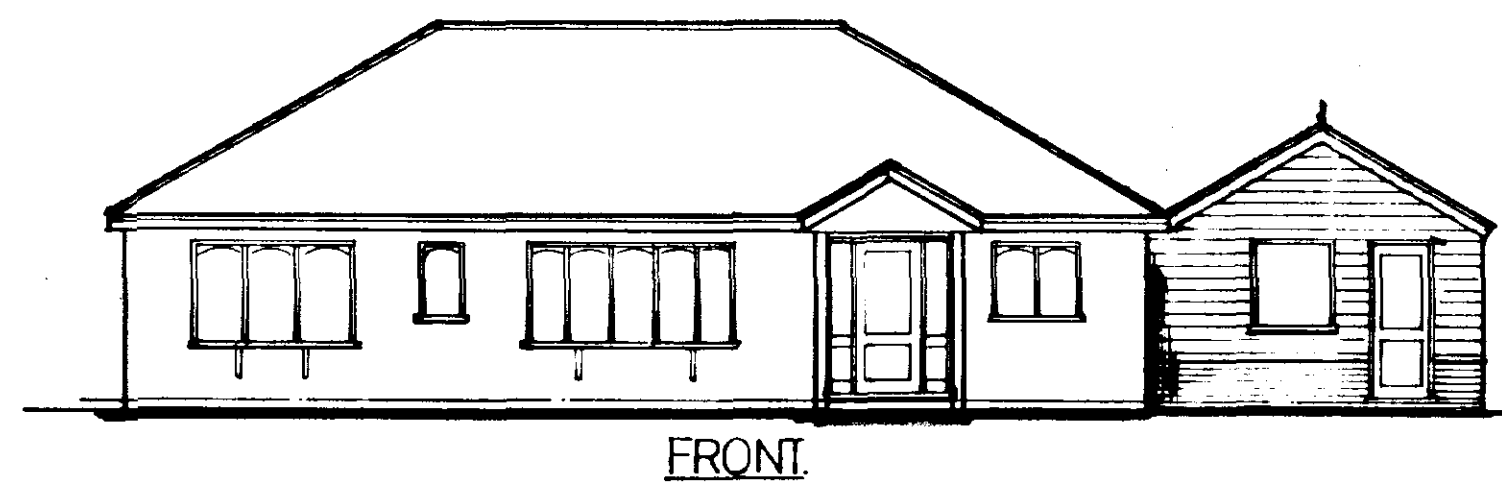

DETERMINED
PLAN

SOUTH HOLLAND DC
HOUSING & PLANNING
09 JUN 2000
Ref: 0737/00

Architectural
Design Services
S. J. Thrower

3 The Gate House
Tydd St. Giles
Wisbech
Cambridgeshire
PE13 5LH
Telephone
01945 870022

Proposed Utility/Conservatory Building,
at
Grooms Haven,
Jarvis's Gate,
Sutton St. James.

For A.D.Groom.

Planning Details
(RETROSPECTIVE)

Scale 1:50, 1:100	Date June 00	Drawn S.J.T.	Check —
----------------------	-----------------	-----------------	------------

Drng no. SH/60700.