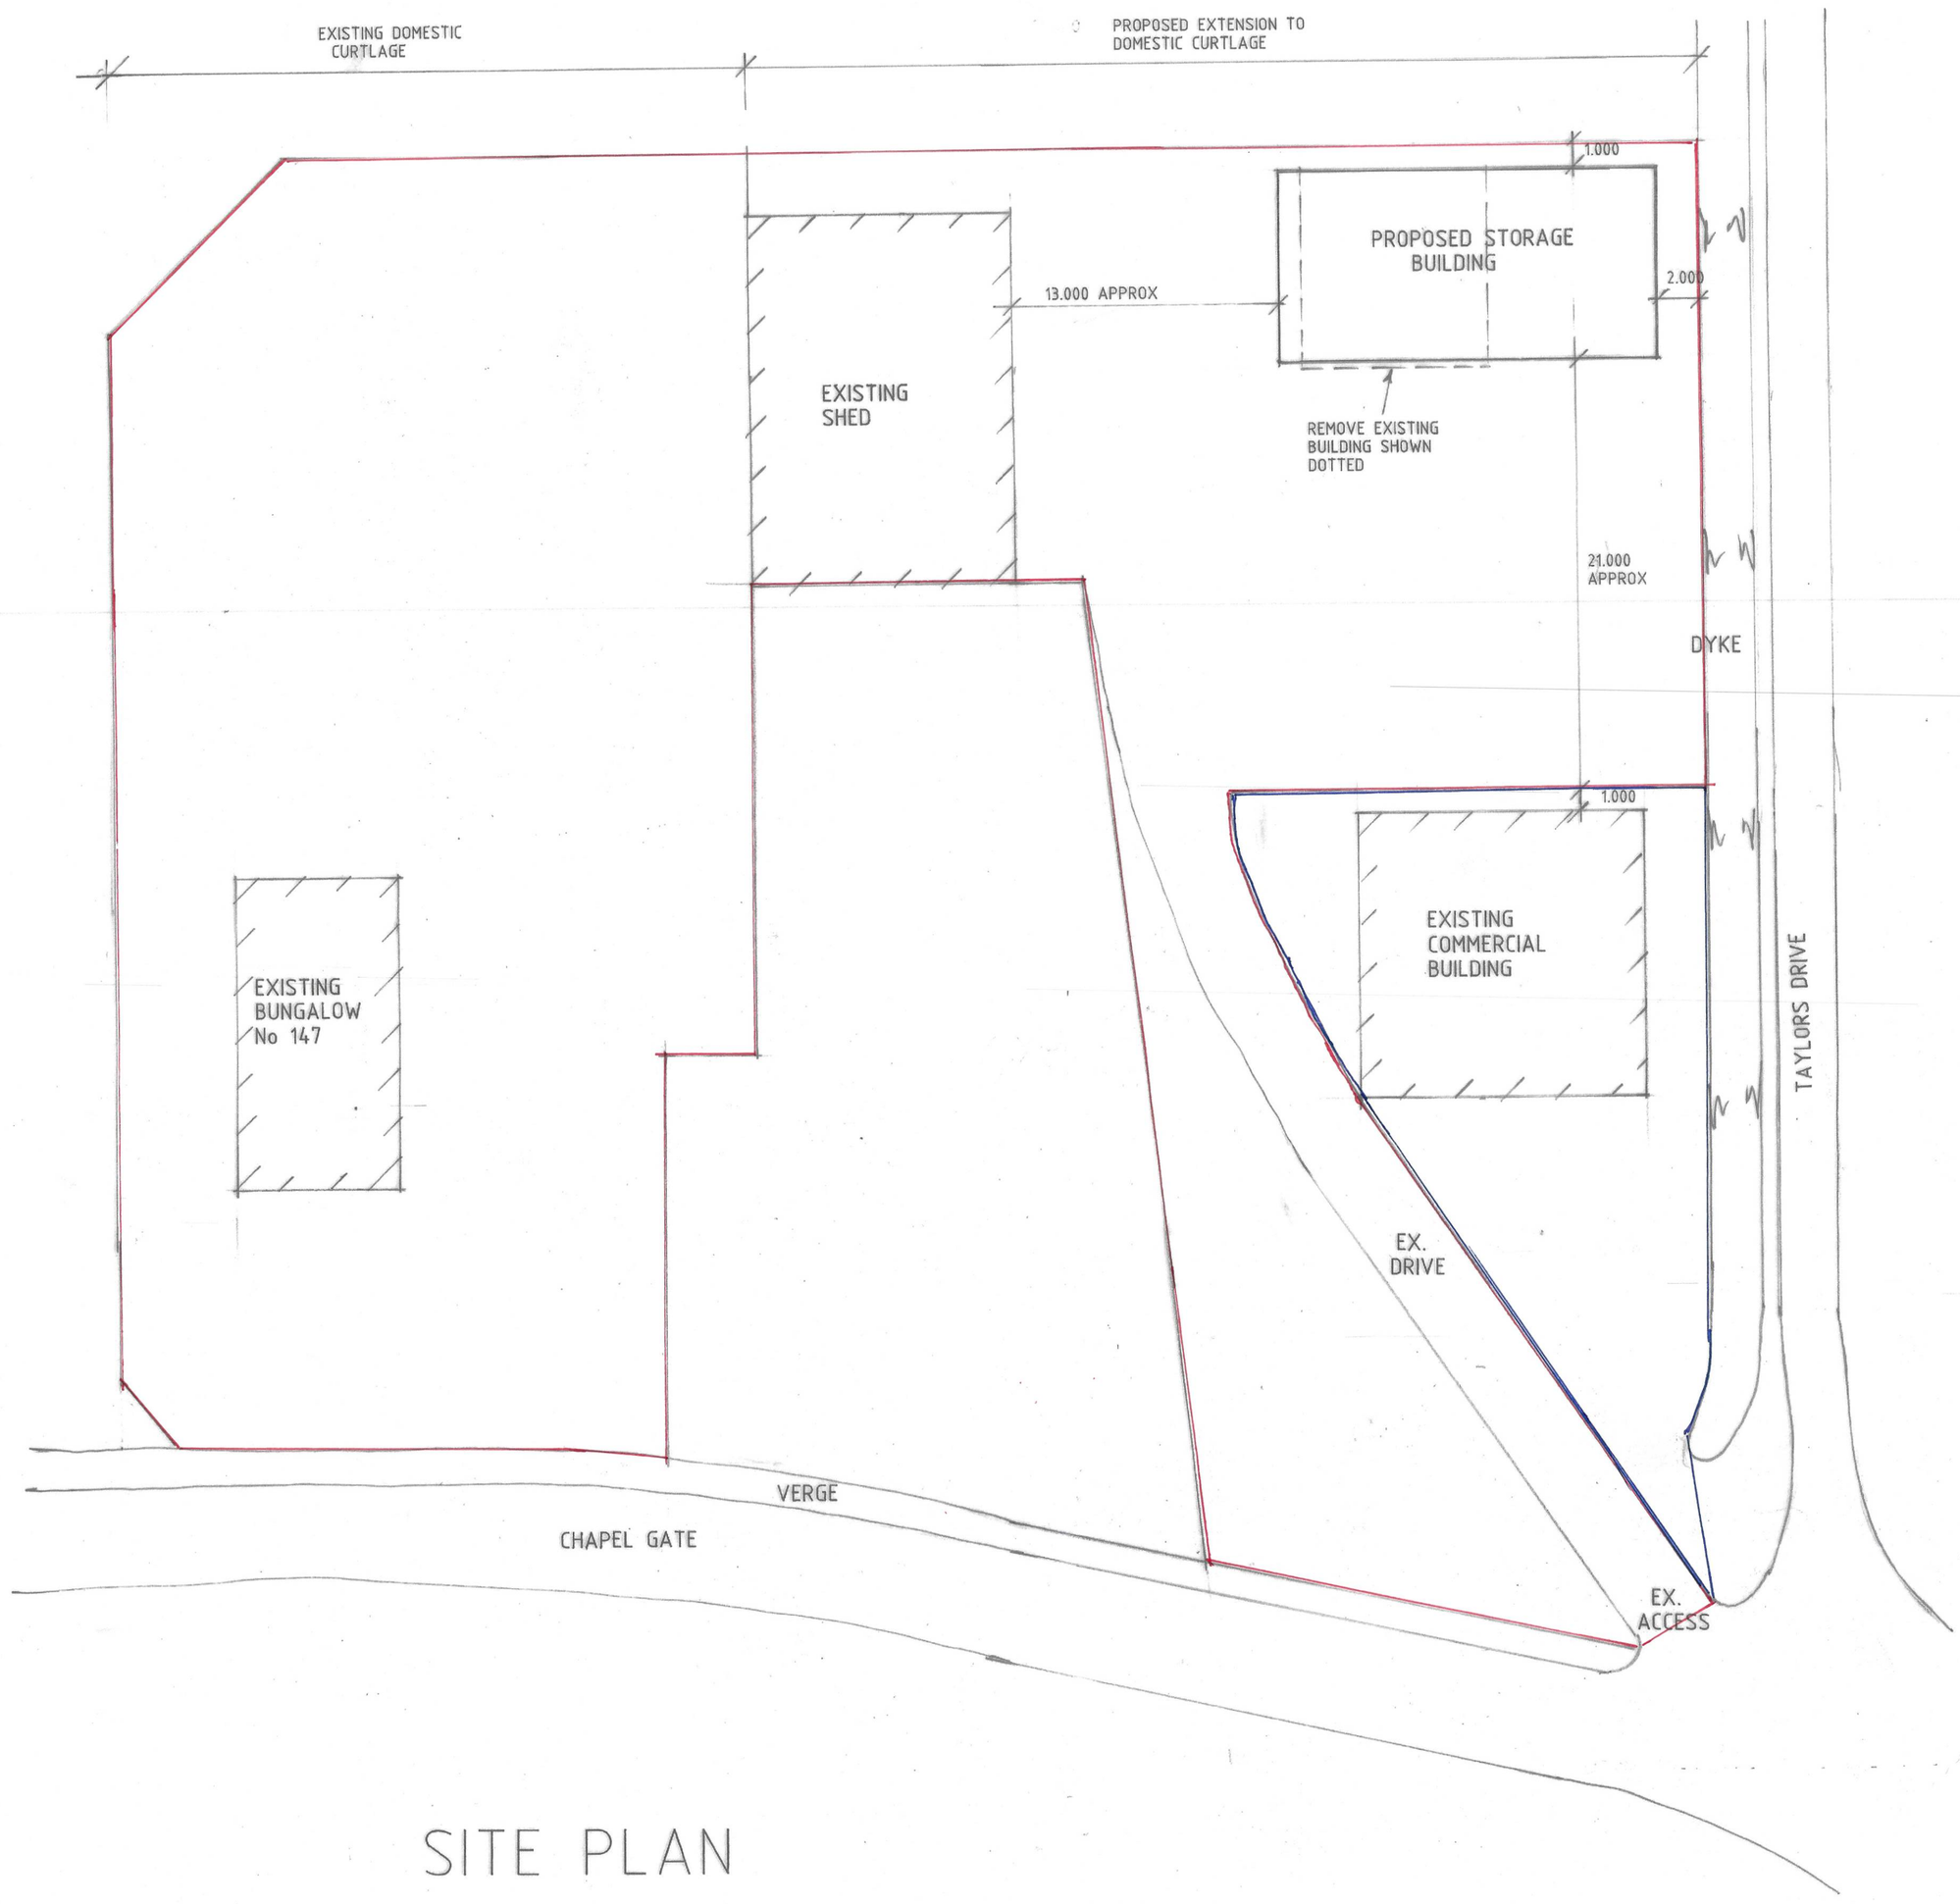


SITE PLAN

THIS DRG. TO BE READ IN CONJUNCTION WITH SD23-011/2

Status DESIGN
CONSULTANTS IN ARCHITECTURE & PLANNING

PROPOSED STORAGE BUILDING AND EXTENSION TO DOMESTIC CURTLAGE AT 147 CHAPEL GATE, SUTTON ST. JAMES FOR

MR. P. HEANES.

SITE PLAN

1:200	SD23-011/1
AUG-23	B.GILHAM.

2 Edinburgh Walk, Holbeach, Spalding, Lincs. PE12 7AP
Tel: 01406 424343 Fax: 01406 490702