


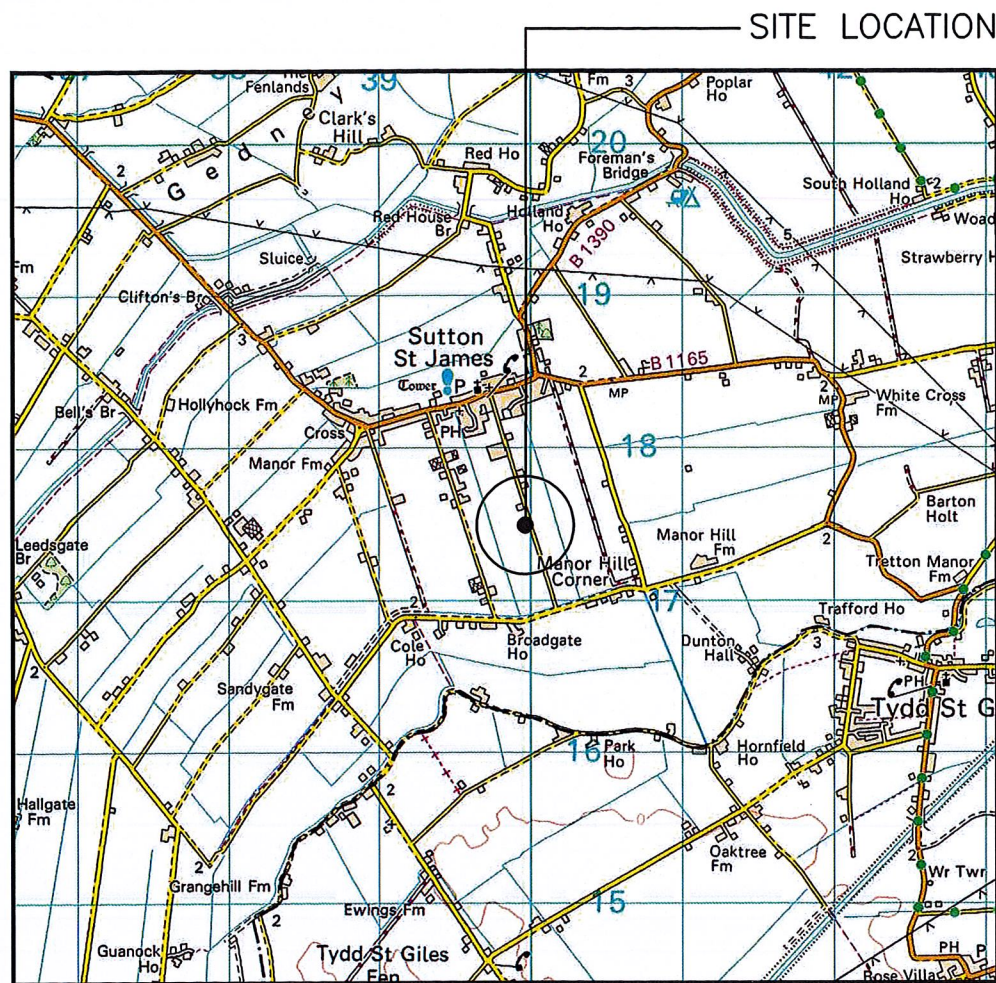

0 1km 2km
Scale


SITE LOCATION (Scale 1:50000)

Ordnance Survey map extract
based upon Landranger map series
with the permission of the controller of
Her Majesty's Stationery Office
Licence No. 0100023487
Crown copyright.



SITE PHOTOGRAPH

The drawings comply with TEF & Vodafone Standard ICNIRP guidelines.
Designed in accordance with CTIL document: SDN0008

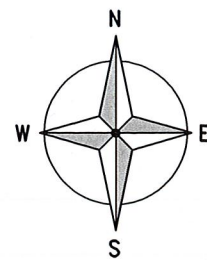

← = Site Access
← = Access Route

3 176 00

3 175 00

5 399 00

5 400 00

Necahen Lodge

Drain

BELL'S DROVE

2.2m

DETAILED SITE LOCATION

(Scale 1:1250)

Based upon Ordnance Survey map extract
with the permission of the Controller of
Her Majesty's Stationery Office.
Crown copyright.
Licence No. 100020449

ALL DIMENSIONS ARE IN mm UNLESS NOTED OTHERWISE

N.G.R E: 539977 N: 317518

CONCESSION REQUIRED NO

DIRECTIONS TO SITE:
HEADING SOUTH ON A1101 TOWARDS
COMMON WAY, TURN RIGHT ONTO COMMON
WAY AND CONTINUE ON TO DRAW DYKE,
CONTINUE ONTO CHAPEL GATE (B1165) THEN
TURN LEFT ONTO BELL'S DROVE. CONTINUE
FOR APPROXIMATELY 800m THEN TURN
RIGHT AT FARM BUILDINGS, SITE IS LOCATED
BETWEEN THE FARM BUILDINGS.

A	Issued for Approval	SPD	DS	17.06.16
REV	MODIFICATION	BY	CH	DATE

McGEE Networks
NORTHERN OFFICE,
THE MEDIA CENTRE,
7 NORTHUMBERLAND STREET,
HUDDERSFIELD,
HD1 1RL

NOKIA

O₂

CTIL - BEACON

Cell Name	Opt.
-----------	------

LAND BEHIND NECAHEN LODGE	-
---------------------------	---

Cell ID No

CTIL	TEF	VF
201423	074895	N/A

Site Address / Contact Details

LAND BEHIND NECAHEN LODGE
120 BELL'S DROVE
SUTTON ST JAMES, SPALDING
LINCOLNSHIRE
PE12 0JG

Drawing Title:
SITE LOCATION MAPS

Purpose of issue:	PLANNING	Dwg Rev:
-------------------	----------	----------

Drawing Number:	100	A
-----------------	-----	---

Surveyed By:	SH	Original Sheet Size:	A3	Pack Issue:
--------------	----	----------------------	----	-------------

Drawn:	SPD	Date:	17.06.16	Checked:	DS	Date:	17.06.16	A
--------	-----	-------	----------	----------	----	-------	----------	---