


FENCING IN SITU

Willow/Hazel Hurdle Fencing Detail

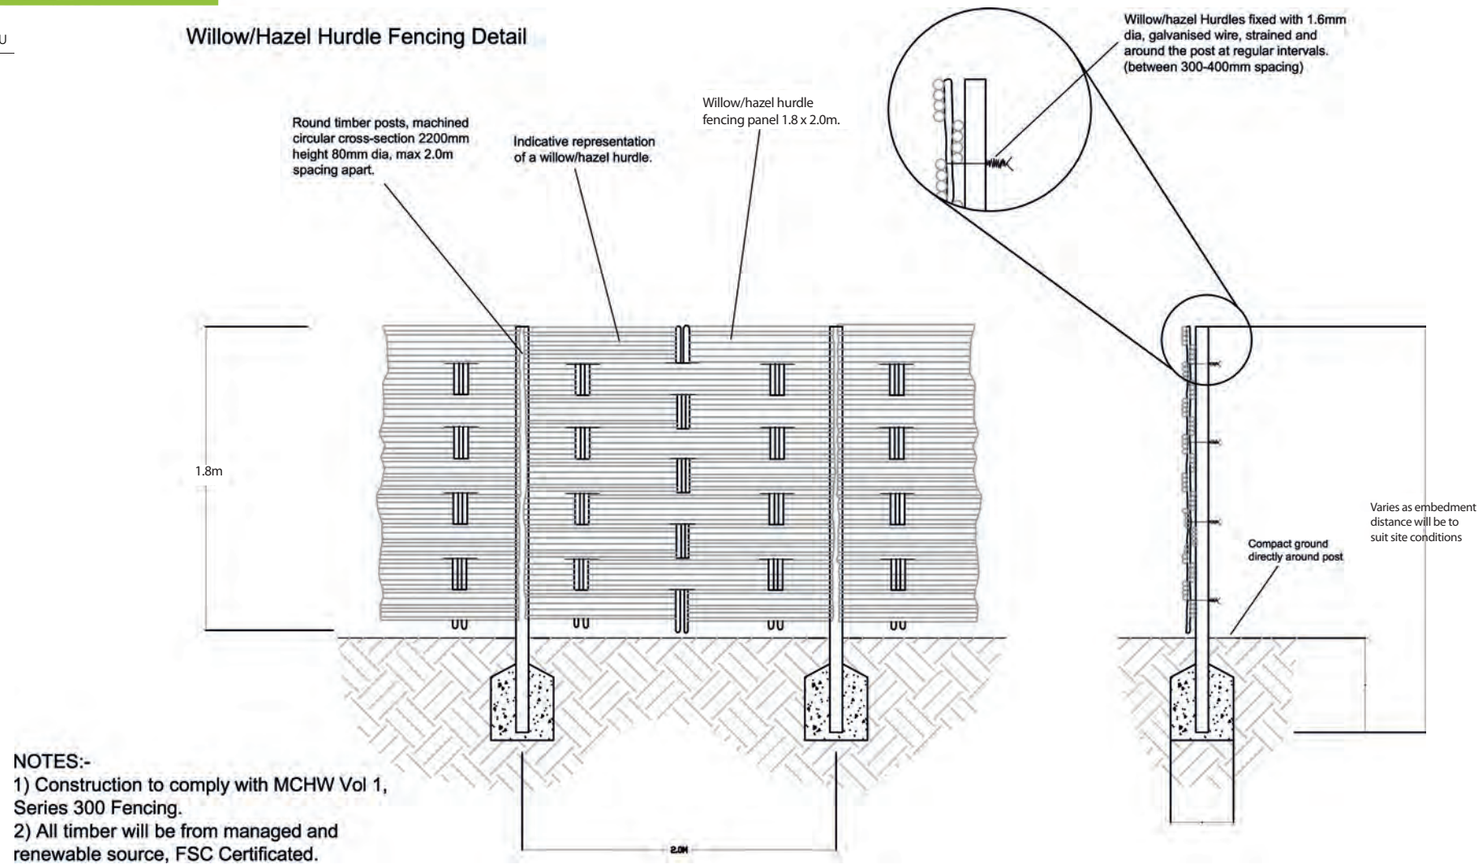

NOTES:-
1) Construction to comply with MCHW Vol 1, Series 300 Fencing.
2) All timber will be from managed and renewable source, FSC Certificated.

PRE - DESIGN KEY

Ground

Soil

NOT FOR CONSTRUCTION

BE renewables

BE Renewables Limited
Boardroom, Hesketh Mount,
92-96 Lord Street,
Southport
PR8 1JR

Phone:
+44 (0)1704 504341

E-mail:
info@berenewablesltd.com

Fenndyke Solar Farm
Lincolnshire, UK

TITLE:

Wattle Fence

DRAWING NUMBER

Appendix 6b

CLIENT:

Fenndyke Solar Limited

LOCATION:

Area located in the parish of Sutton St James in Lincolnshire, approximately 1.6km west of the village of Sutton St James.

PROPOSAL

Solar Photo Voltaic Farm

Rev.	Date	By	Description	Checked	Approved
5.				-	-
4.				-	-
3.				-	-
2.				-	-
1.				-	-

NOTES :

- Unless otherwise stated all dimensions are in millimeter "mm".
- Height approx <1800mm

AC Engineer	Project Manager	Design date :		Sheet :	Scale :	Size :
-	-	Checked by :				A3
Client Sign for reception	Design Engineer	Checked date :				
	-					

DO NOT Scale from this drawing. DO NOT use any information without checking dimensions on site. This document is exclusive property of BE Renewables Limited. Copying, reproduction, or disclosure to third parties is prohibited without written permission of BE Renewables In case of infringement, BE Renewables seek damages for breach of statutory or contractual obligations. All work and materials to be current codes of practice and British Standards unless stated otherwise.