
Willow/Hazel Hurdle Fencing Detail

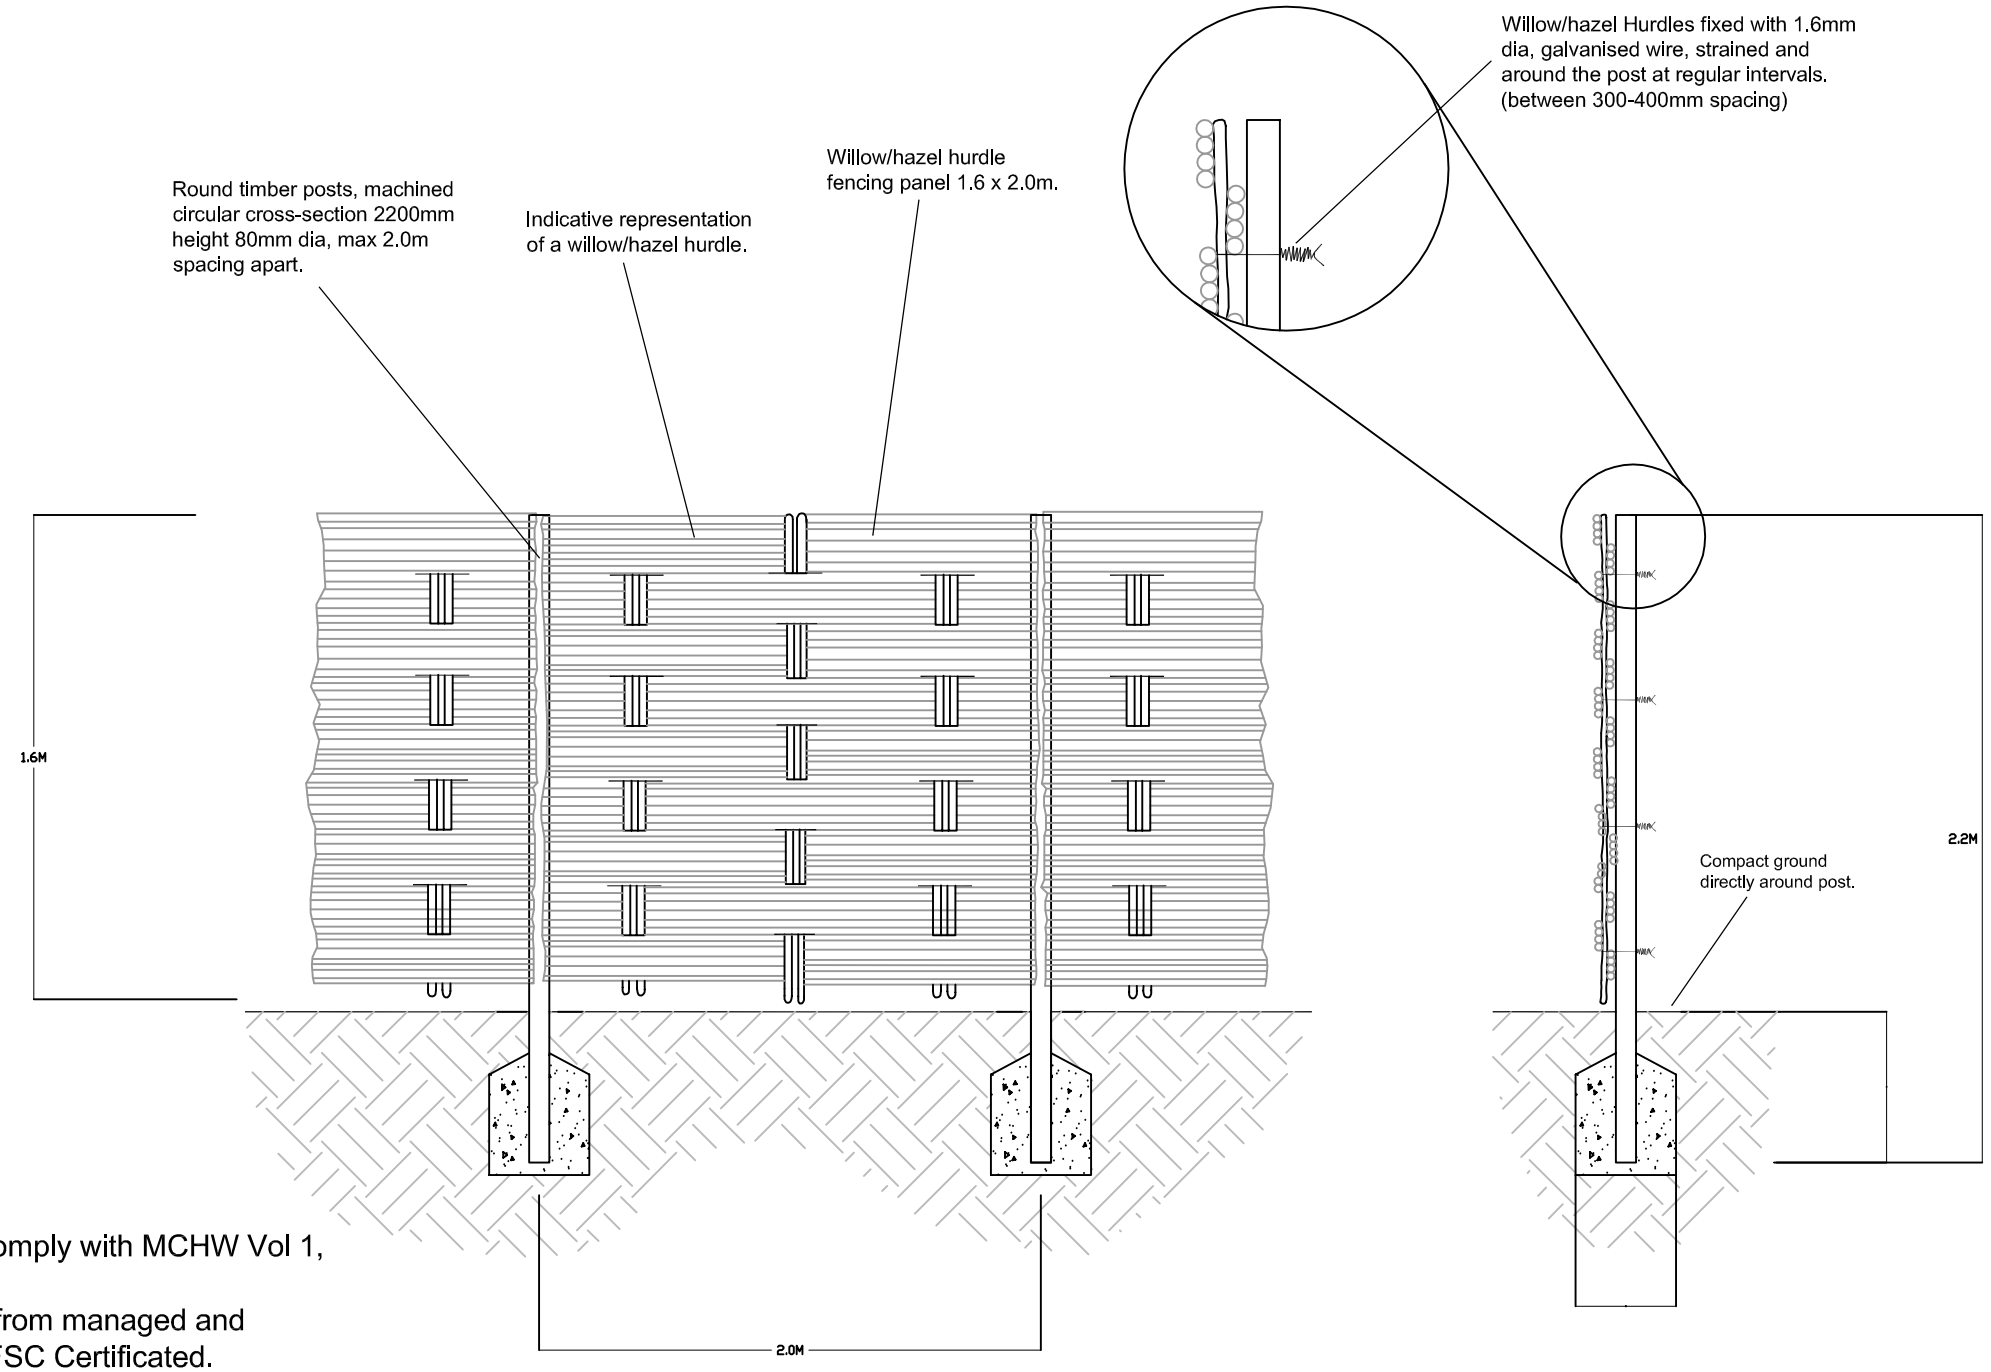

NOTES:-
1) Construction to comply with MCHW Vol 1, Series 300 Fencing.
2) All timber will be from managed and renewable source, FSC Certificated.

Not to Scale

REV	AMENDMENT	DRAWN	DESIGNED	CHECKED	APPROVED
B	Amendment to overall height	16.06.14	AW	AW	A.W.
A	First Issue	04.12.13	SL	LW.	A.W.

CLIENT: BE Renewables
PROJECT: Fenndyke Photovoltaic Solar Farm
DRAWING TITLE: Appendix C (iv) – Wattle Fencing Detail

mouchel
OFFICE: London
TEL NO: 02078032000

SCALES (AT A3 SIZE): See scale bar
PURPOSE OF ISSUE: Planning
DRAWING NO: 1054709-BE-FN-003
REV: B

© MOUCHEL COPYRIGHT