

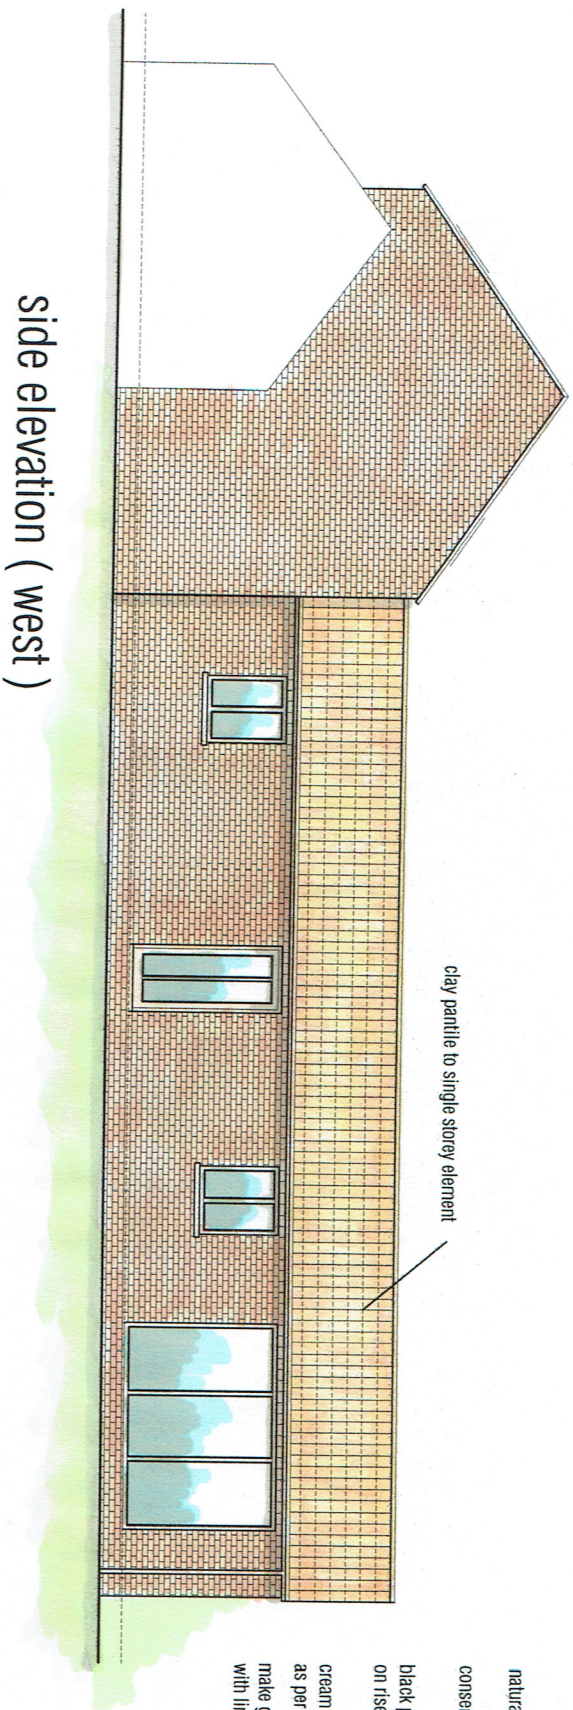


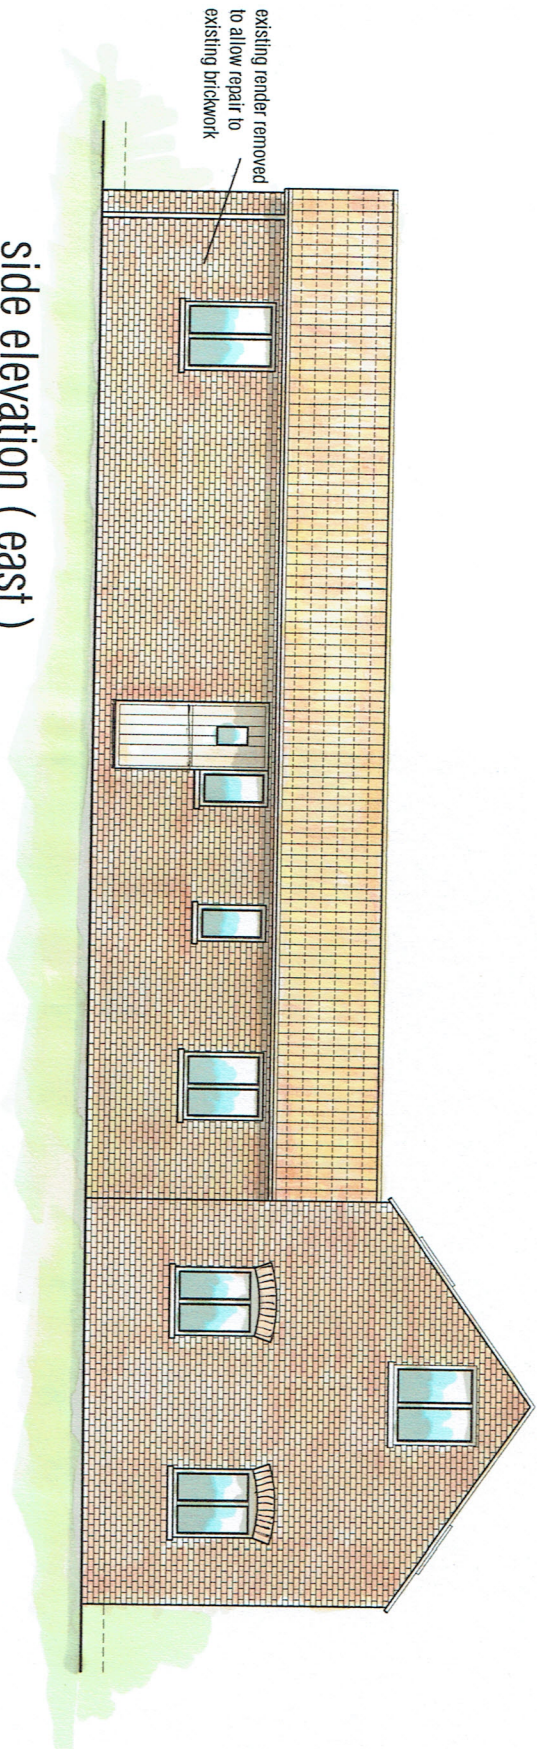

side elevation ( west )

natural slate to two storey element  
conservation style rooflights  
black painted metal guttering  
on rise & fall brackets  
cream painted timber joinery  
as per section details  
make good to existing brickwork  
with lime mortar repointing

front elevation ( north )

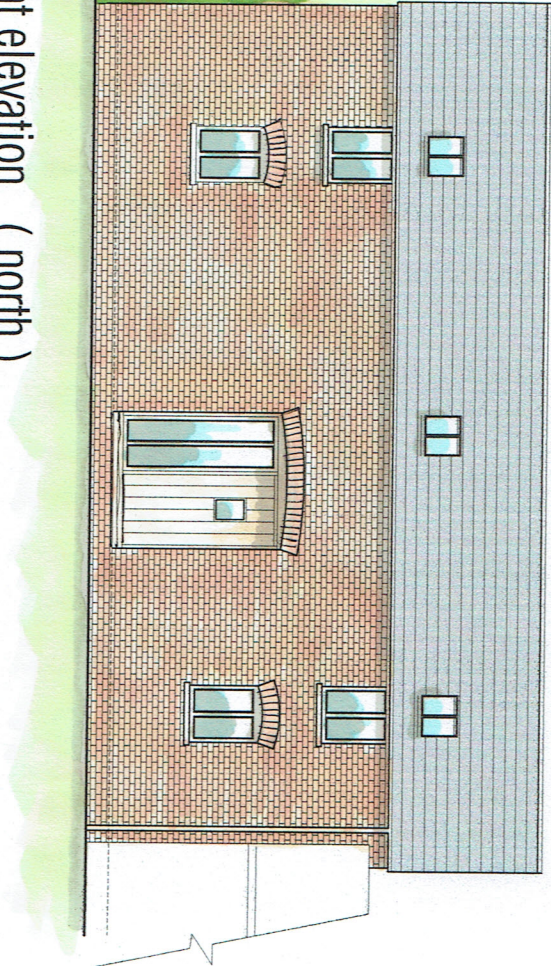

side elevation ( east )

rear elevation ( south )

