
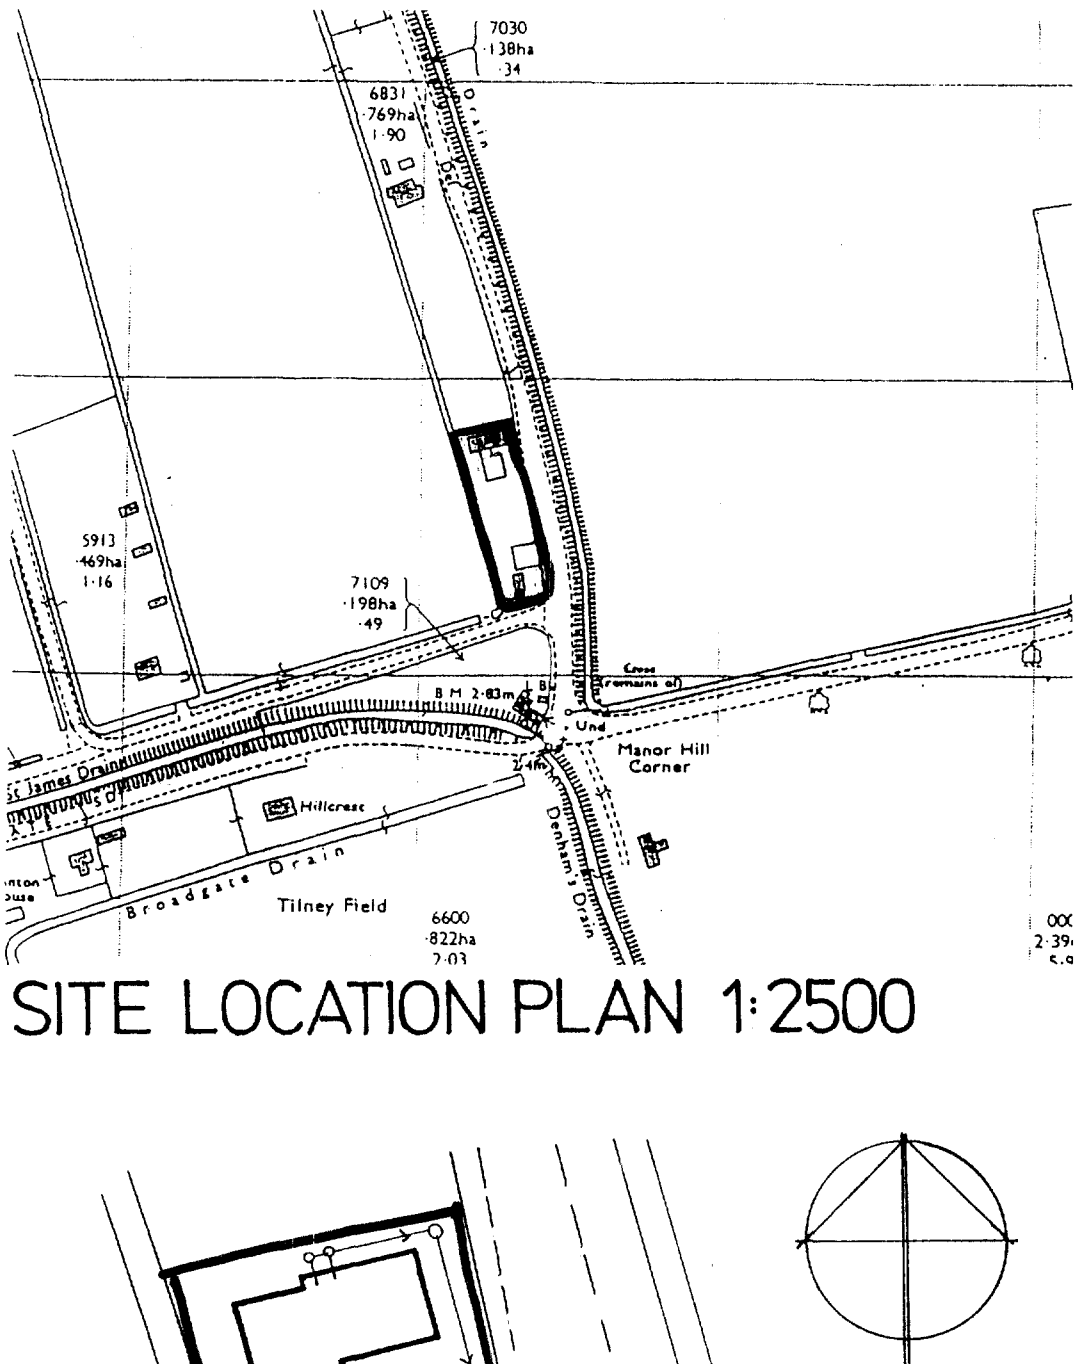


SITE LOCATION PLAN 1:2500

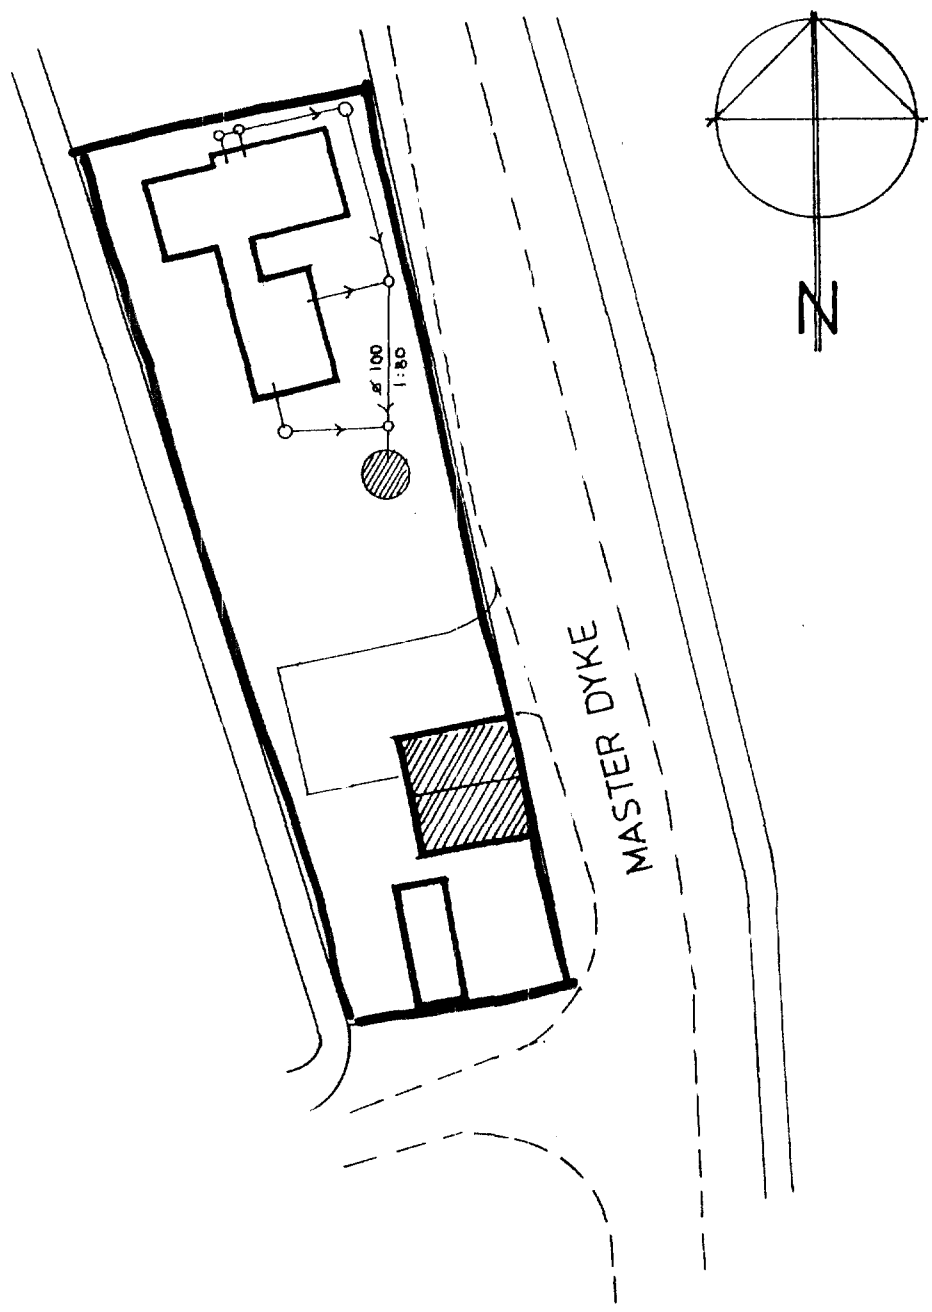

BLOCK PLAN 1:500

Project Details

Proposed alterations and extensions to bungalow, Master Dyke, Sutton-St-James

Date: July 1997

Drawn: UG

Drawing: Site Location and Block Plans

Client: Mr. & Mrs. Ryder

Scale: 1:500/1:1250

Drawing Number: 97317/A1/04

STEVEN DUNN

CHARTERED ARCHITECTS

27 West End
Walcott
Lincoln
LN4 3ST

Tel. 01526 860 757
Fax. 01526 861 575

THIS DRAWING IS COPYRIGHT AND NO PORTION SHOULD BE USED WITHOUT CONSENT. NO DIMENSIONS ARE TO BE SCALED FROM THIS DRAWING. ONLY FIGURED DIMENSIONS SHALL BE USED, AND THE CONTRACTOR IS TO CHECK ALL DIMENSIONS ON SITE PRIOR TO COMMENCING WORKS.

6788/97