

NOTE: EXISTING BUILDING TO BE RE-ROOFED TO MATCH EXTENSION TILES TO BE AGREED WITH LOCAL AUTHORITY IN DUE COURSE

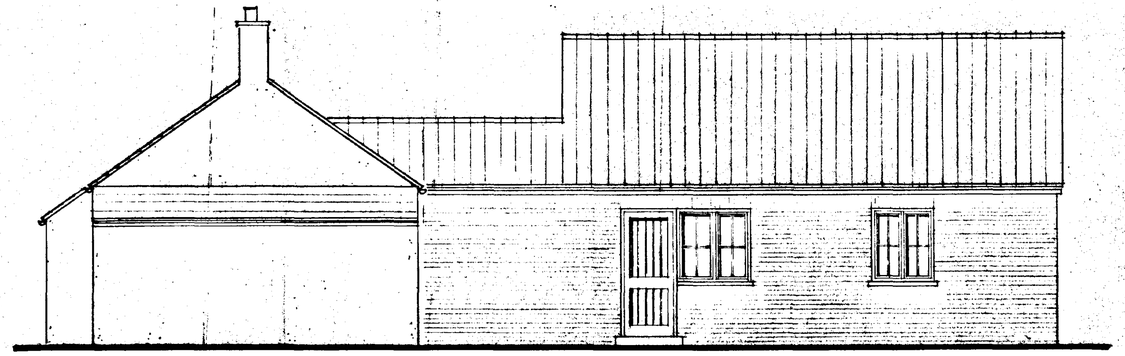


WEST ELEVATION

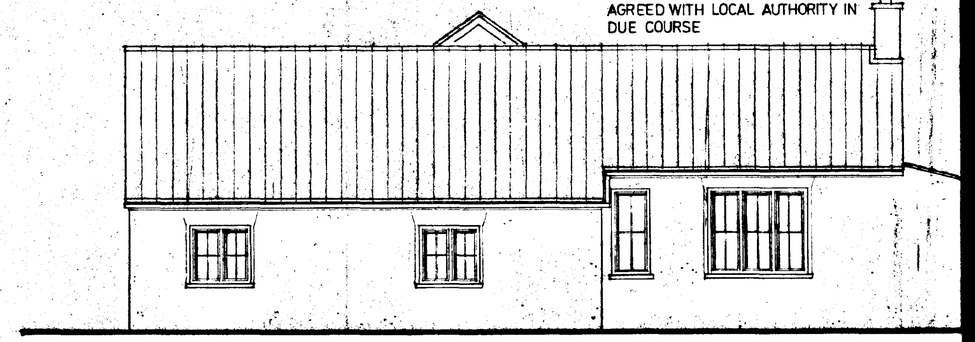


NORTH ELEVATION

GROUND FLOOR PLAN

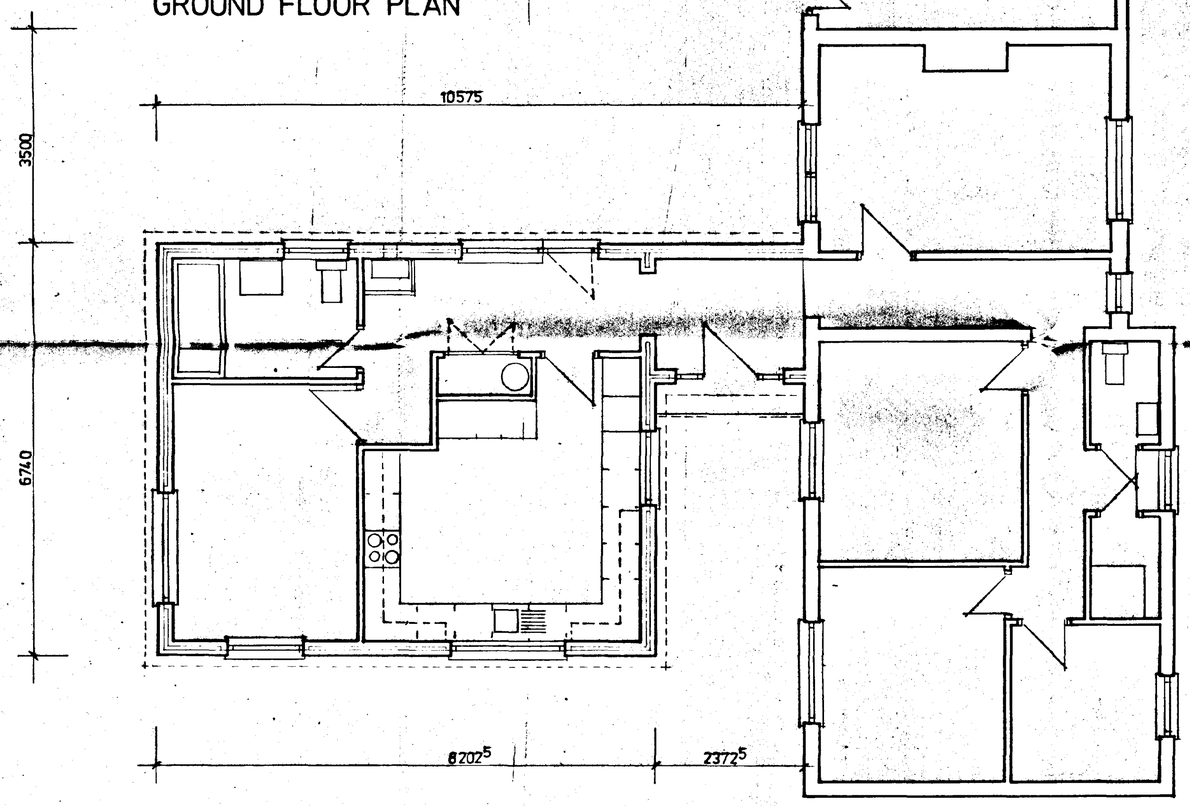



SOUTH ELEVATION

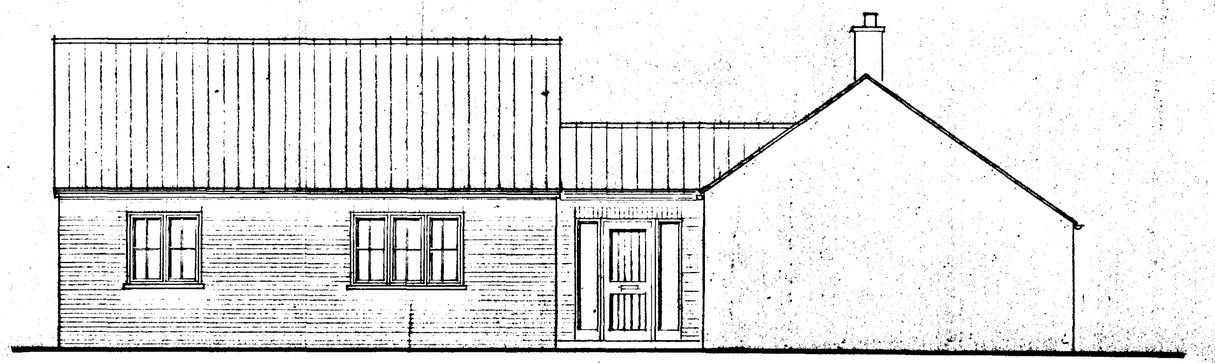

EAST ELEVATION

B: 23-7-97 minor amendments
A: 15-7-97 minor amendments

BUILDING REGULATIONS APPROVED PLAN

AMENDED PLAN
Ref.

SOUTH HOLLAND DC
HOUSING & PLANNING
24 JUL 1997
Ref: 0788/97

Project Details
Proposed alterations and extensions to bungalow, Master Dyke, Sutton-St-James

Date: July 1997 Drawn: LJG


Drawing: Proposed General Arrangement

Client: Mr. & Mrs. Ryder Scale: 1:50


Drawing Number: 97317/A1/03 B

STEVEN DUNN
CHARTERED ARCHITECTS
27 West End
Walcott
Lincoln
LN4 3ST
Tel. 01526 860 757
Fax. 01526 861 575


THIS DRAWING IS COPYRIGHT AND NO PORTION SHOULD BE USED WITHOUT CONSENT. NO DIMENSIONS ARE TO BE SCALED FROM THIS DRAWING - ONLY FIGURED DIMENSIONS SHALL BE USED, AND THE CONTRACTOR IS TO CHECK ALL DIMENSIONS ON SITE PRIOR TO COMMENCING WORK.

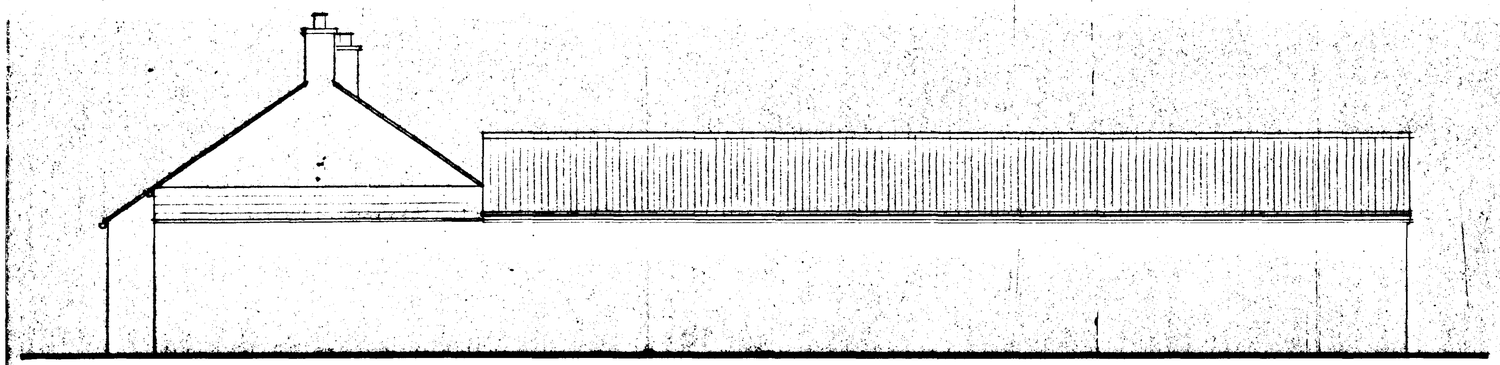

NORTH ELEVATION

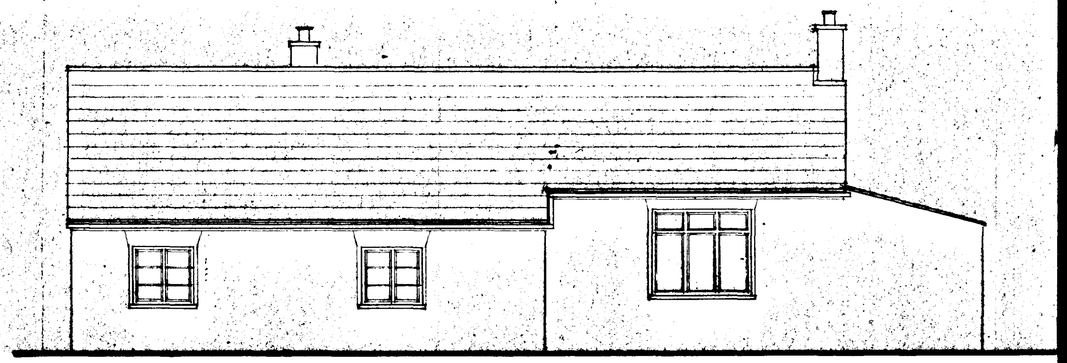


EAST ELEVATION

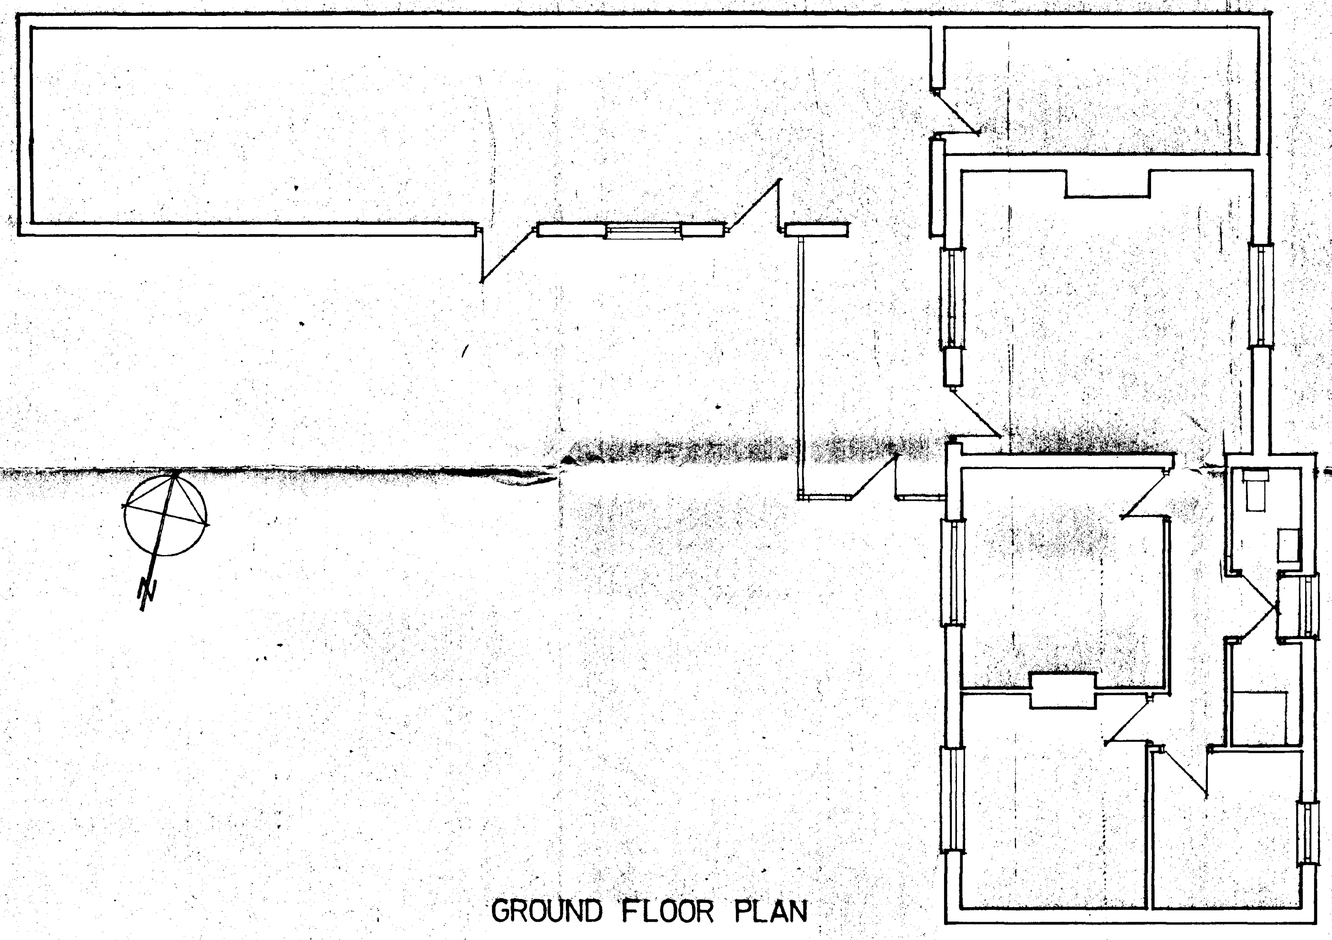

GROUND FLOOR PLAN



WEST ELEVATION

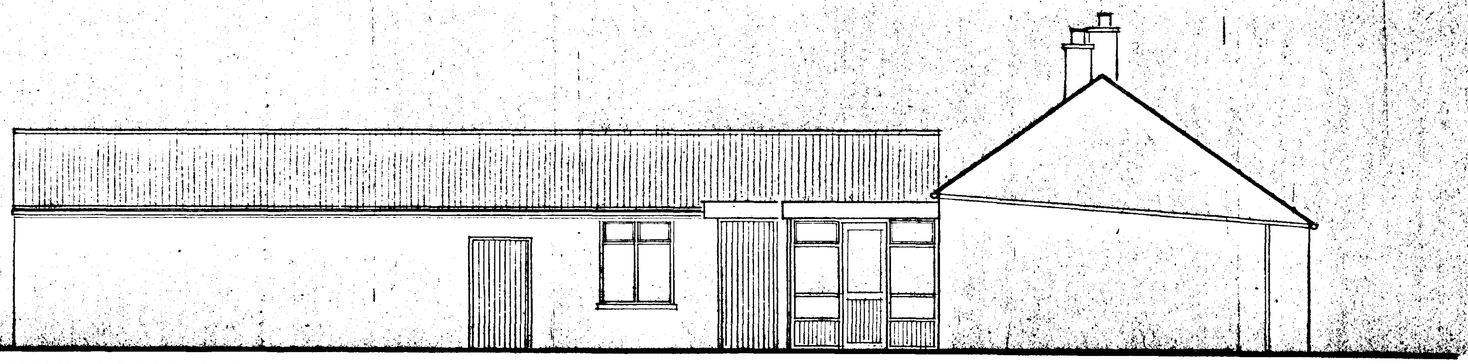

SOUTH ELEVATION

DETERMINED PLAN

Project Details
Proposed alterations and extensions to bungalow, Master Dyke, Sutton-St-James

Date July 1997 Drawn UG

Drawing Survey Drawing as existing

Client Mr. & Mrs. Ryder Scale 1:50

Drawing Number 97317/A1/02

STEVEN DUNN
CHARTERED ARCHITECTS

27 West End
Walcott
Lincoln
LN4 3ST

Tel. 01526 860 757
Fax. 01526 861 575

THIS DRAWING IS COPYRIGHT AND NO PORTION SHOULD BE USED WITHOUT CONSENT. NO DIMENSIONS ARE TO BE SCALED FROM THIS DRAWING ONLY FIGURED DIMENSIONS SHALL BE USED AND THE CONTRACTOR IS TO CHECK ALL DIMENSIONS ON SITE PRIOR TO COMMENCING WORKS.

SOUTH HOLLAND DC
HOUSING & PLANNING
14 JUL 1997
Ref: H188/97