
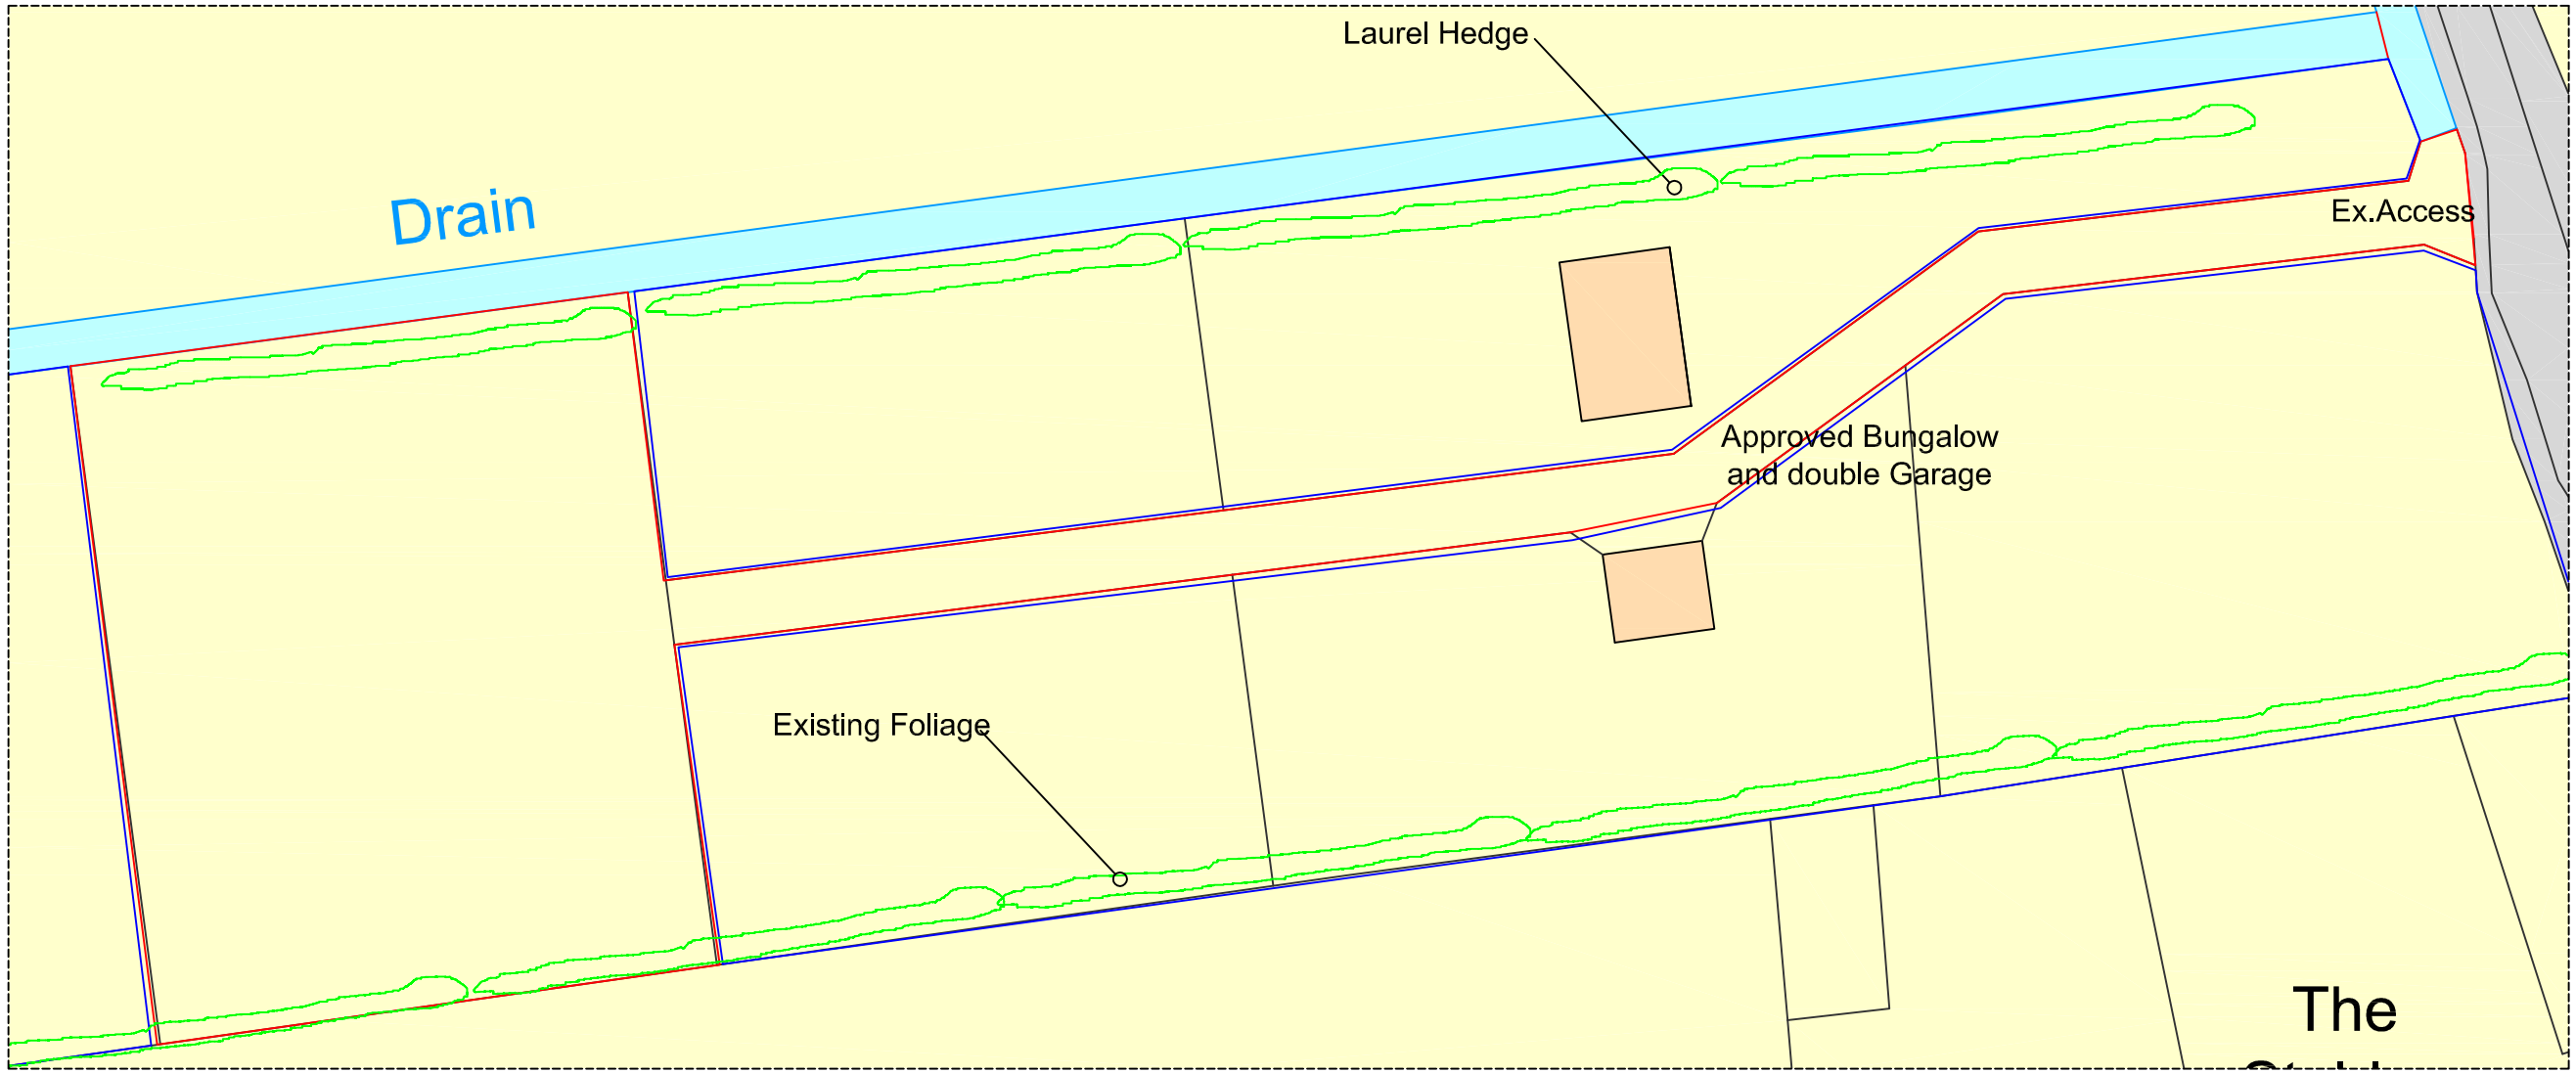


EXISTING SITE PLAN 1:500

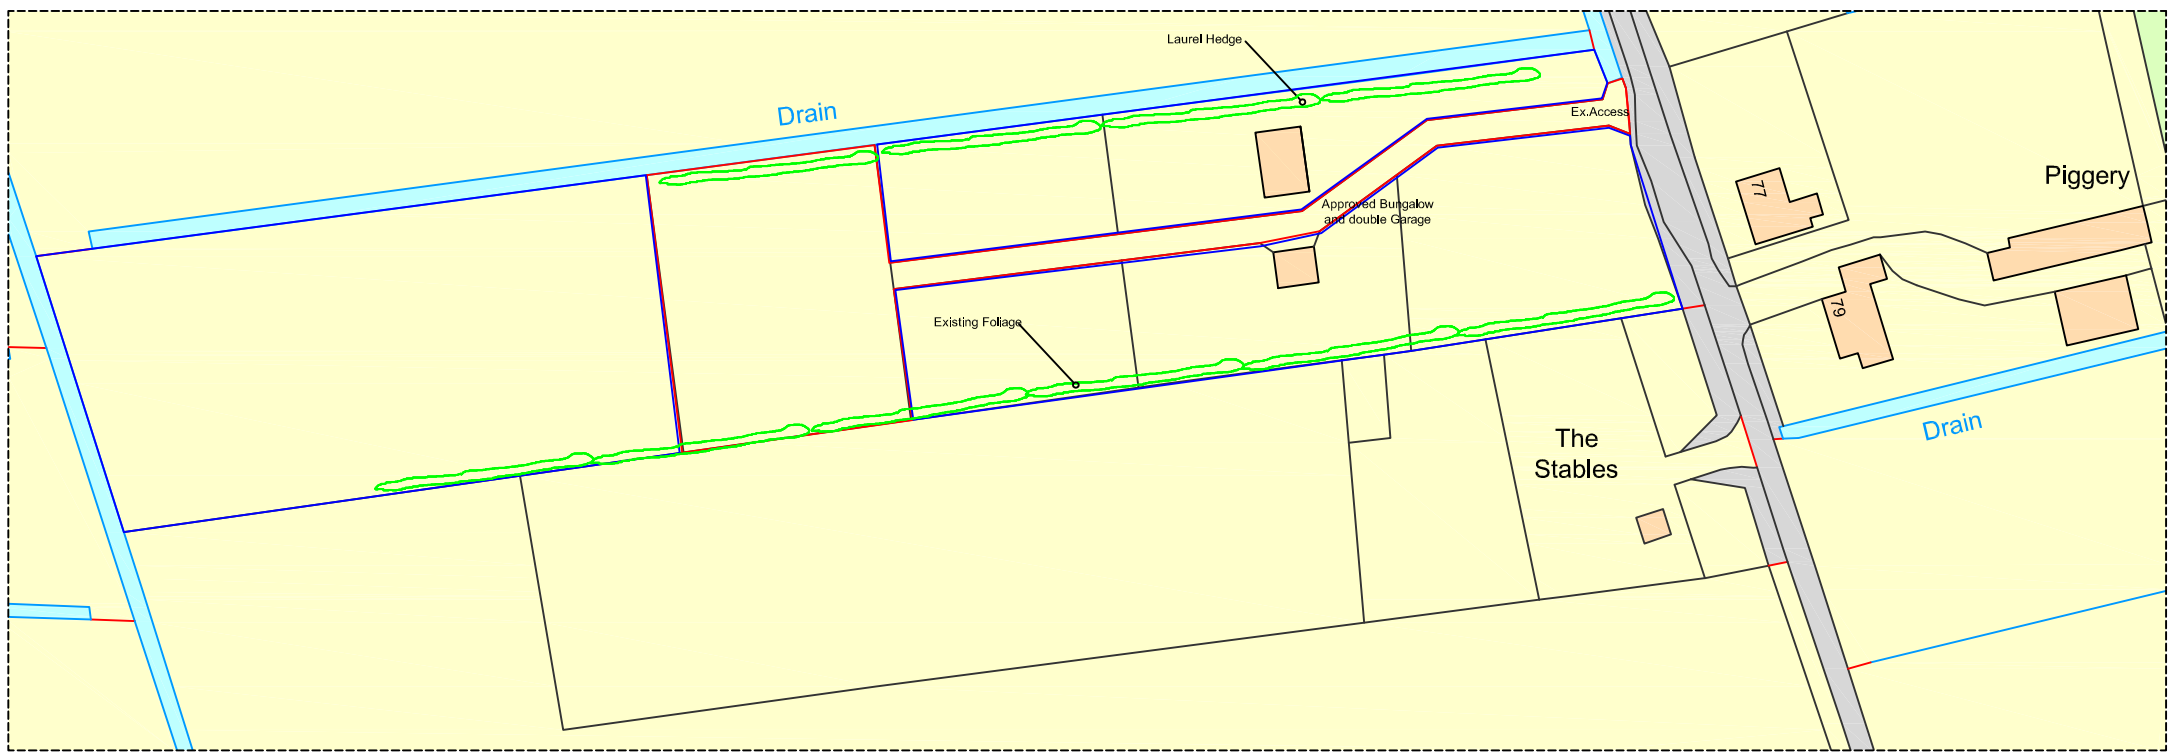

EXISTING LOCATION PLAN 1:1250

EXISTING SITE LOCATION DD/04/PE
Three Acre (Wild Acre)
Baulkins Drove
Sutton St James

Alexandra Design
Southfork Farm
Seadyke Road
Murrow
Cambridgeshire
PE13 4SD
T: 07891175649
E: info.alexandradesign@gmail.com