



West Elevation



East Elevation



South Elevation




North Elevation


All discrepancies are to be brought to the attention of the below office.
The copyright to this drawing is owned by studio 11 architecture.

MATERIALS KEY


- 1 - Red Multi Facing brickwork
- 2 - Mid Gray pre weathered Zinc Standing Seam Cladding
- 3 - Anthracite Aluminum Windows and Doors
- 4 - Larch timber cladding
- 5 - Laminated Glass Balcony

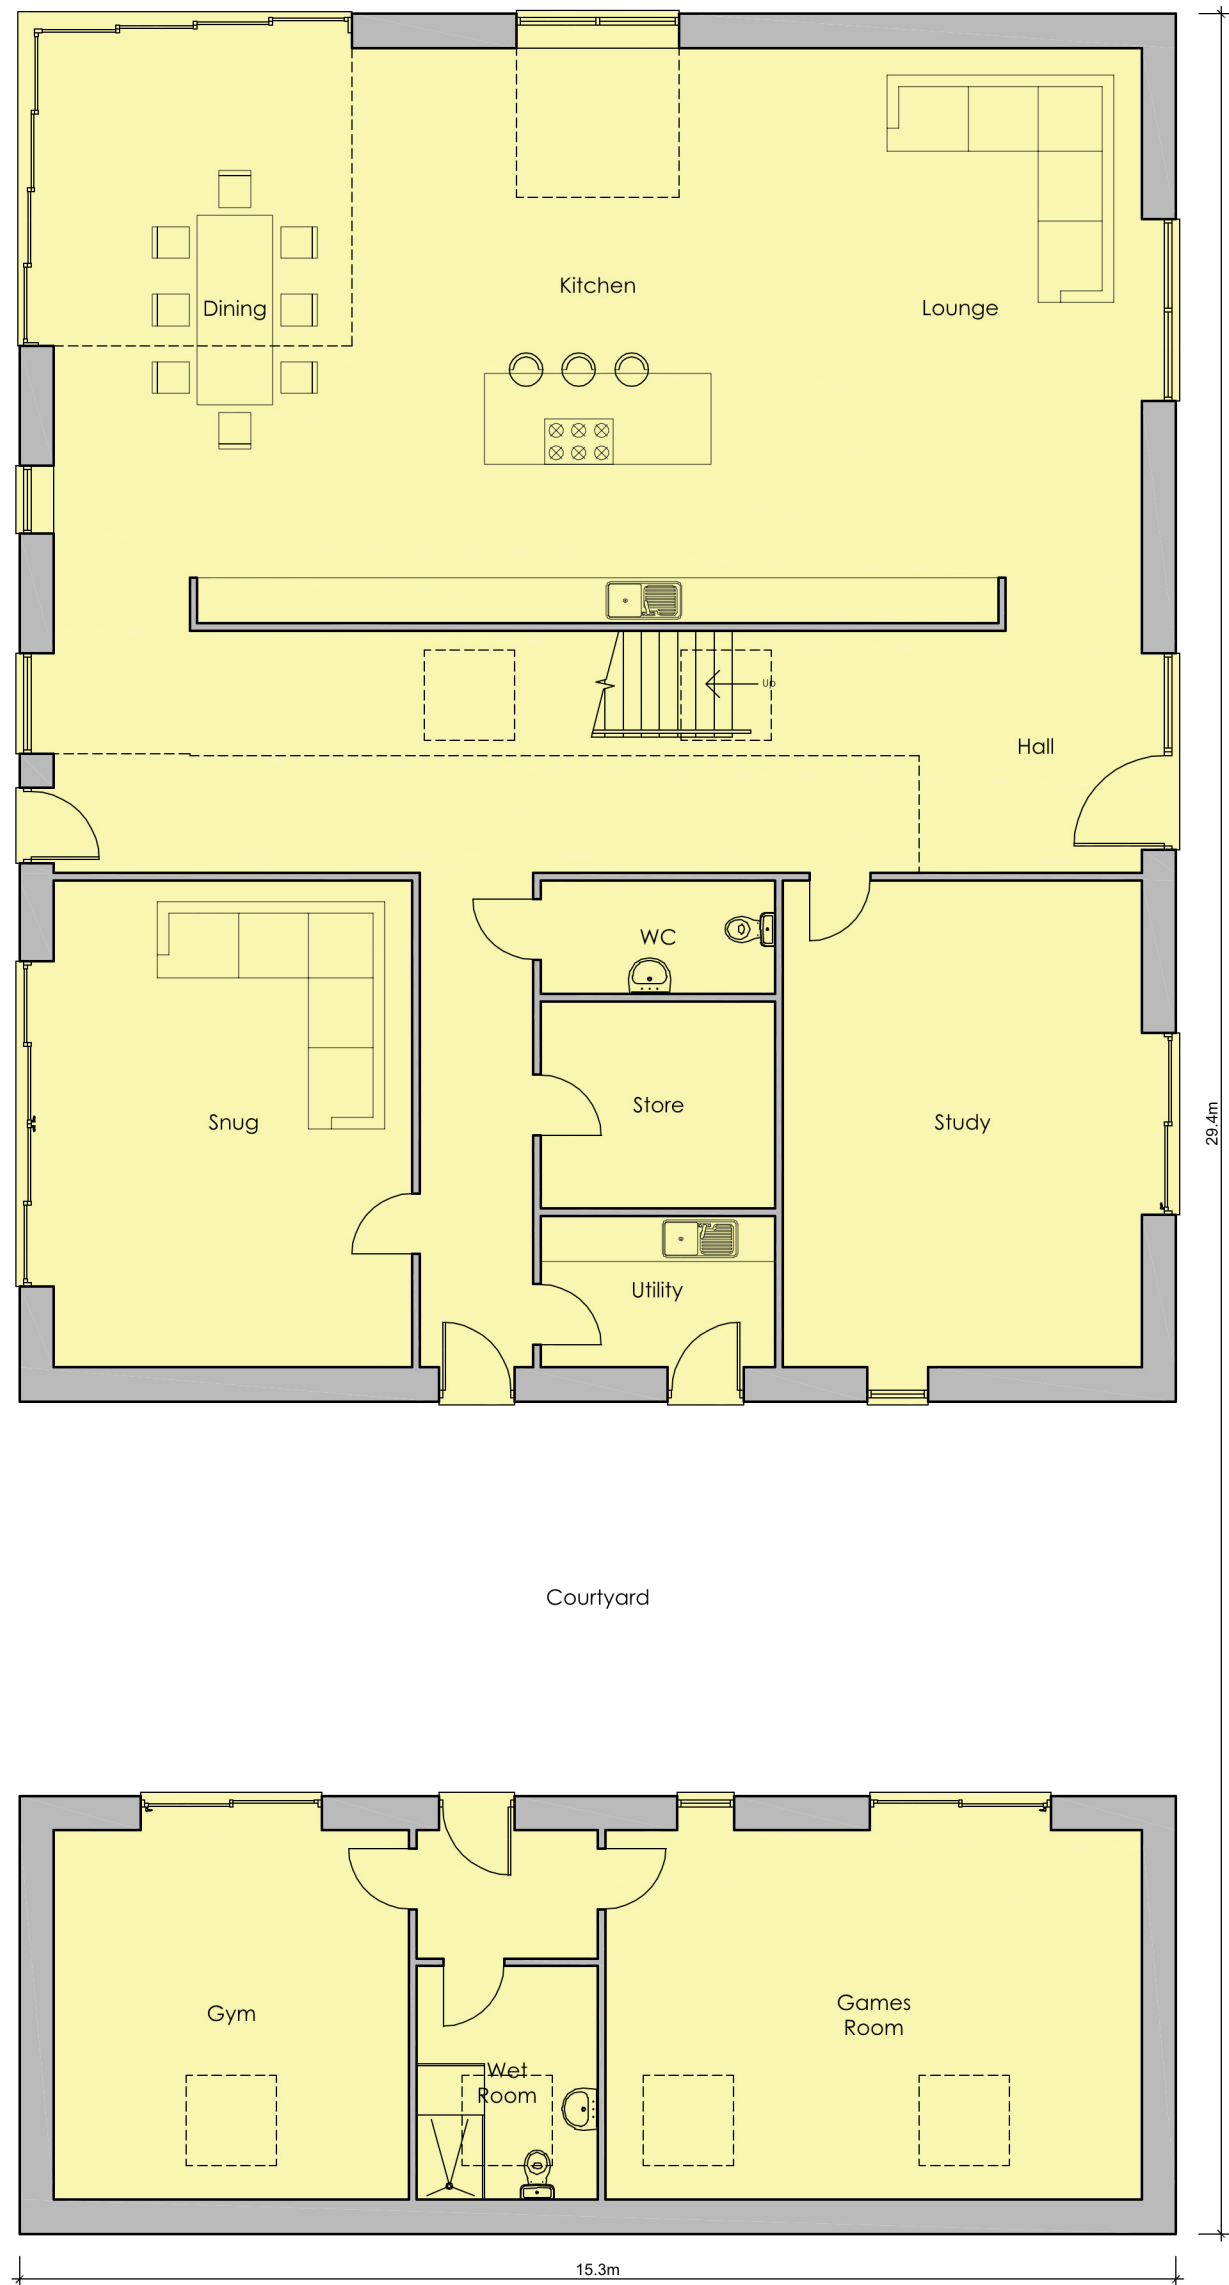

Ground Floor Plan

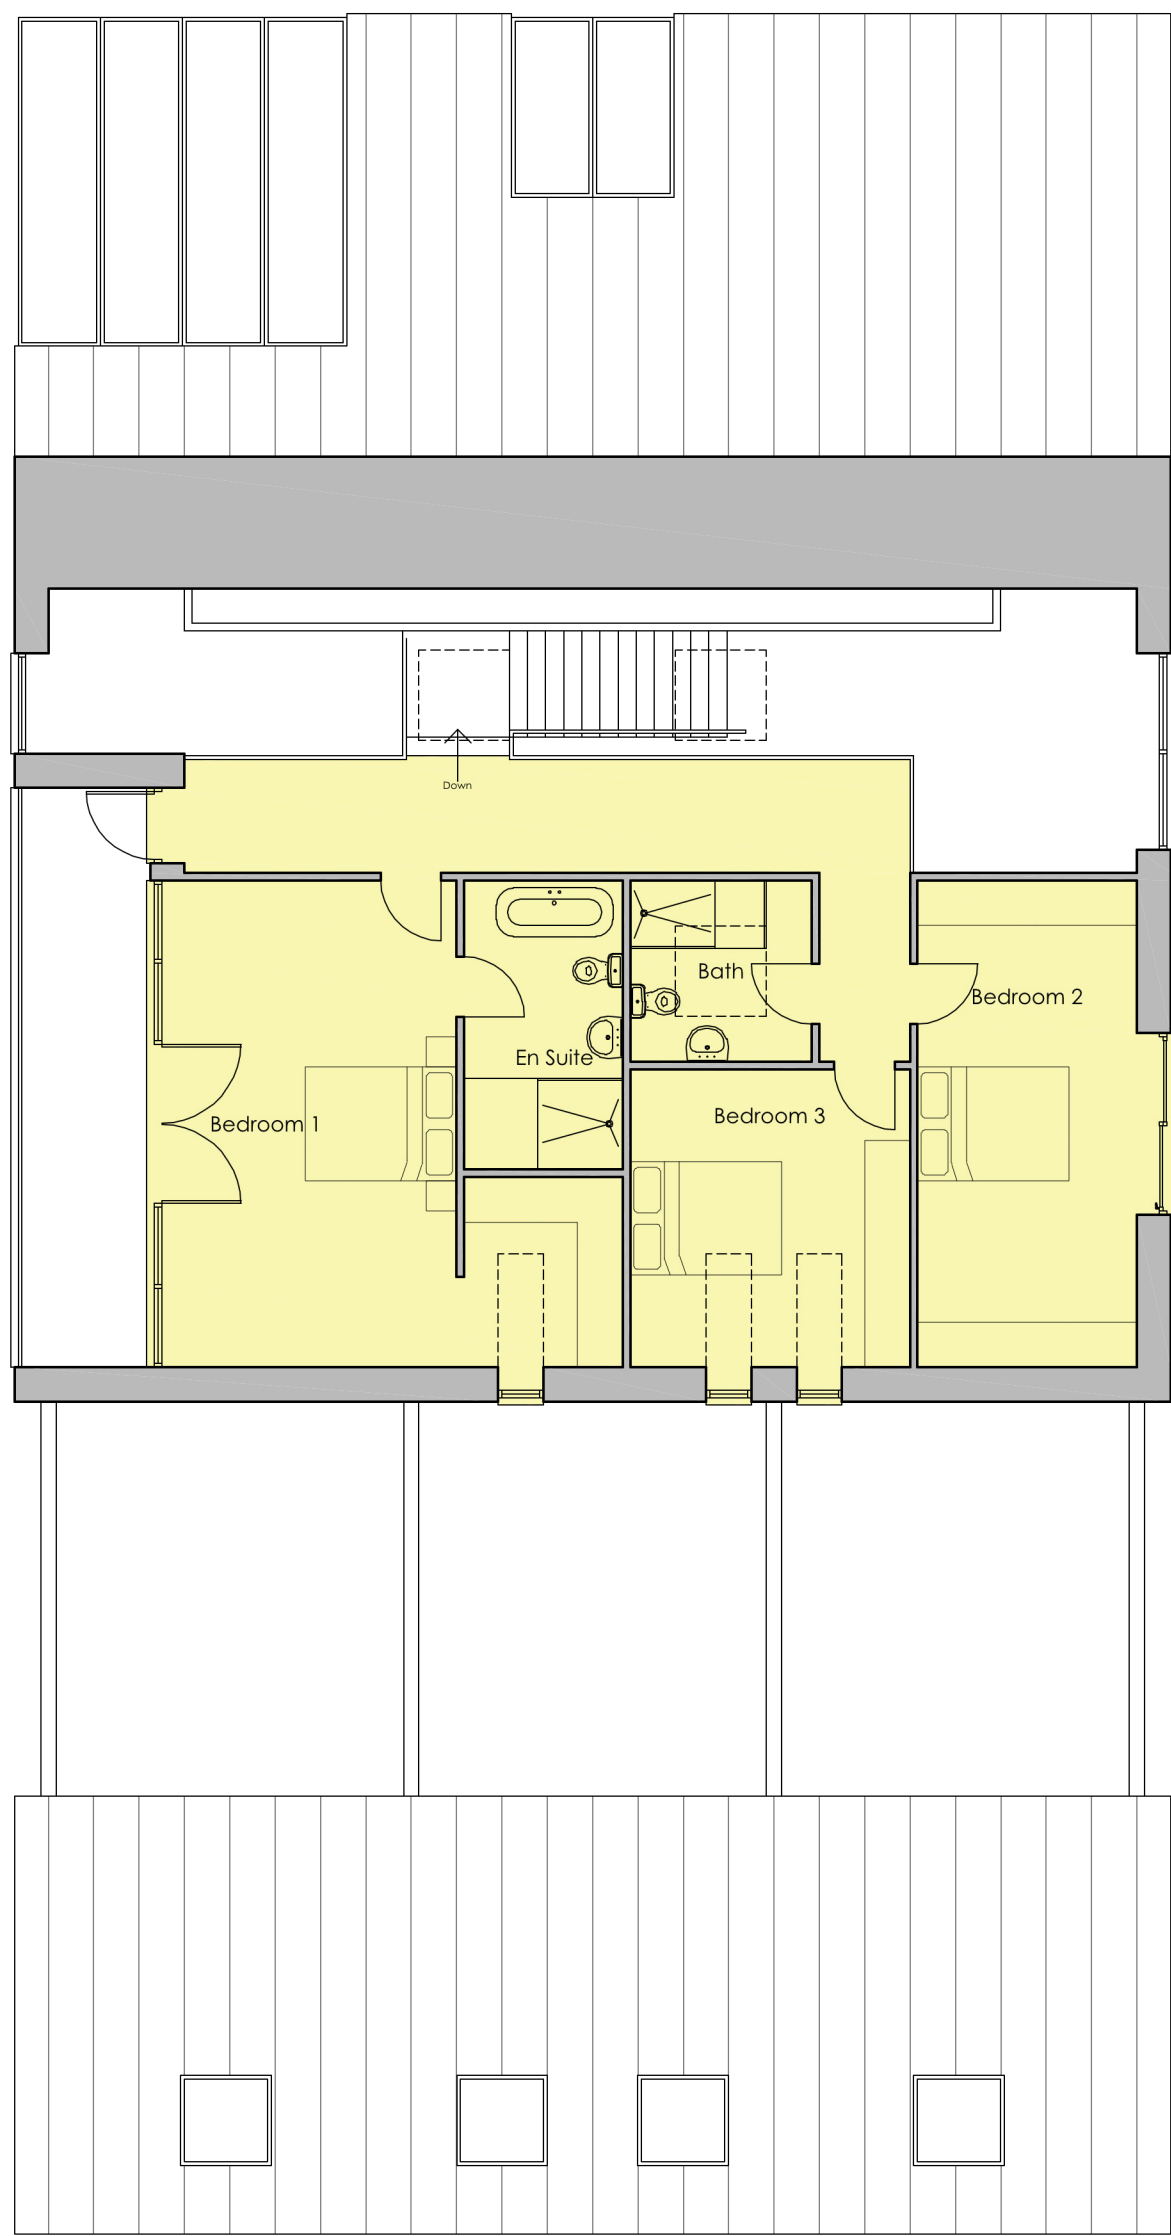

First Floor Plan

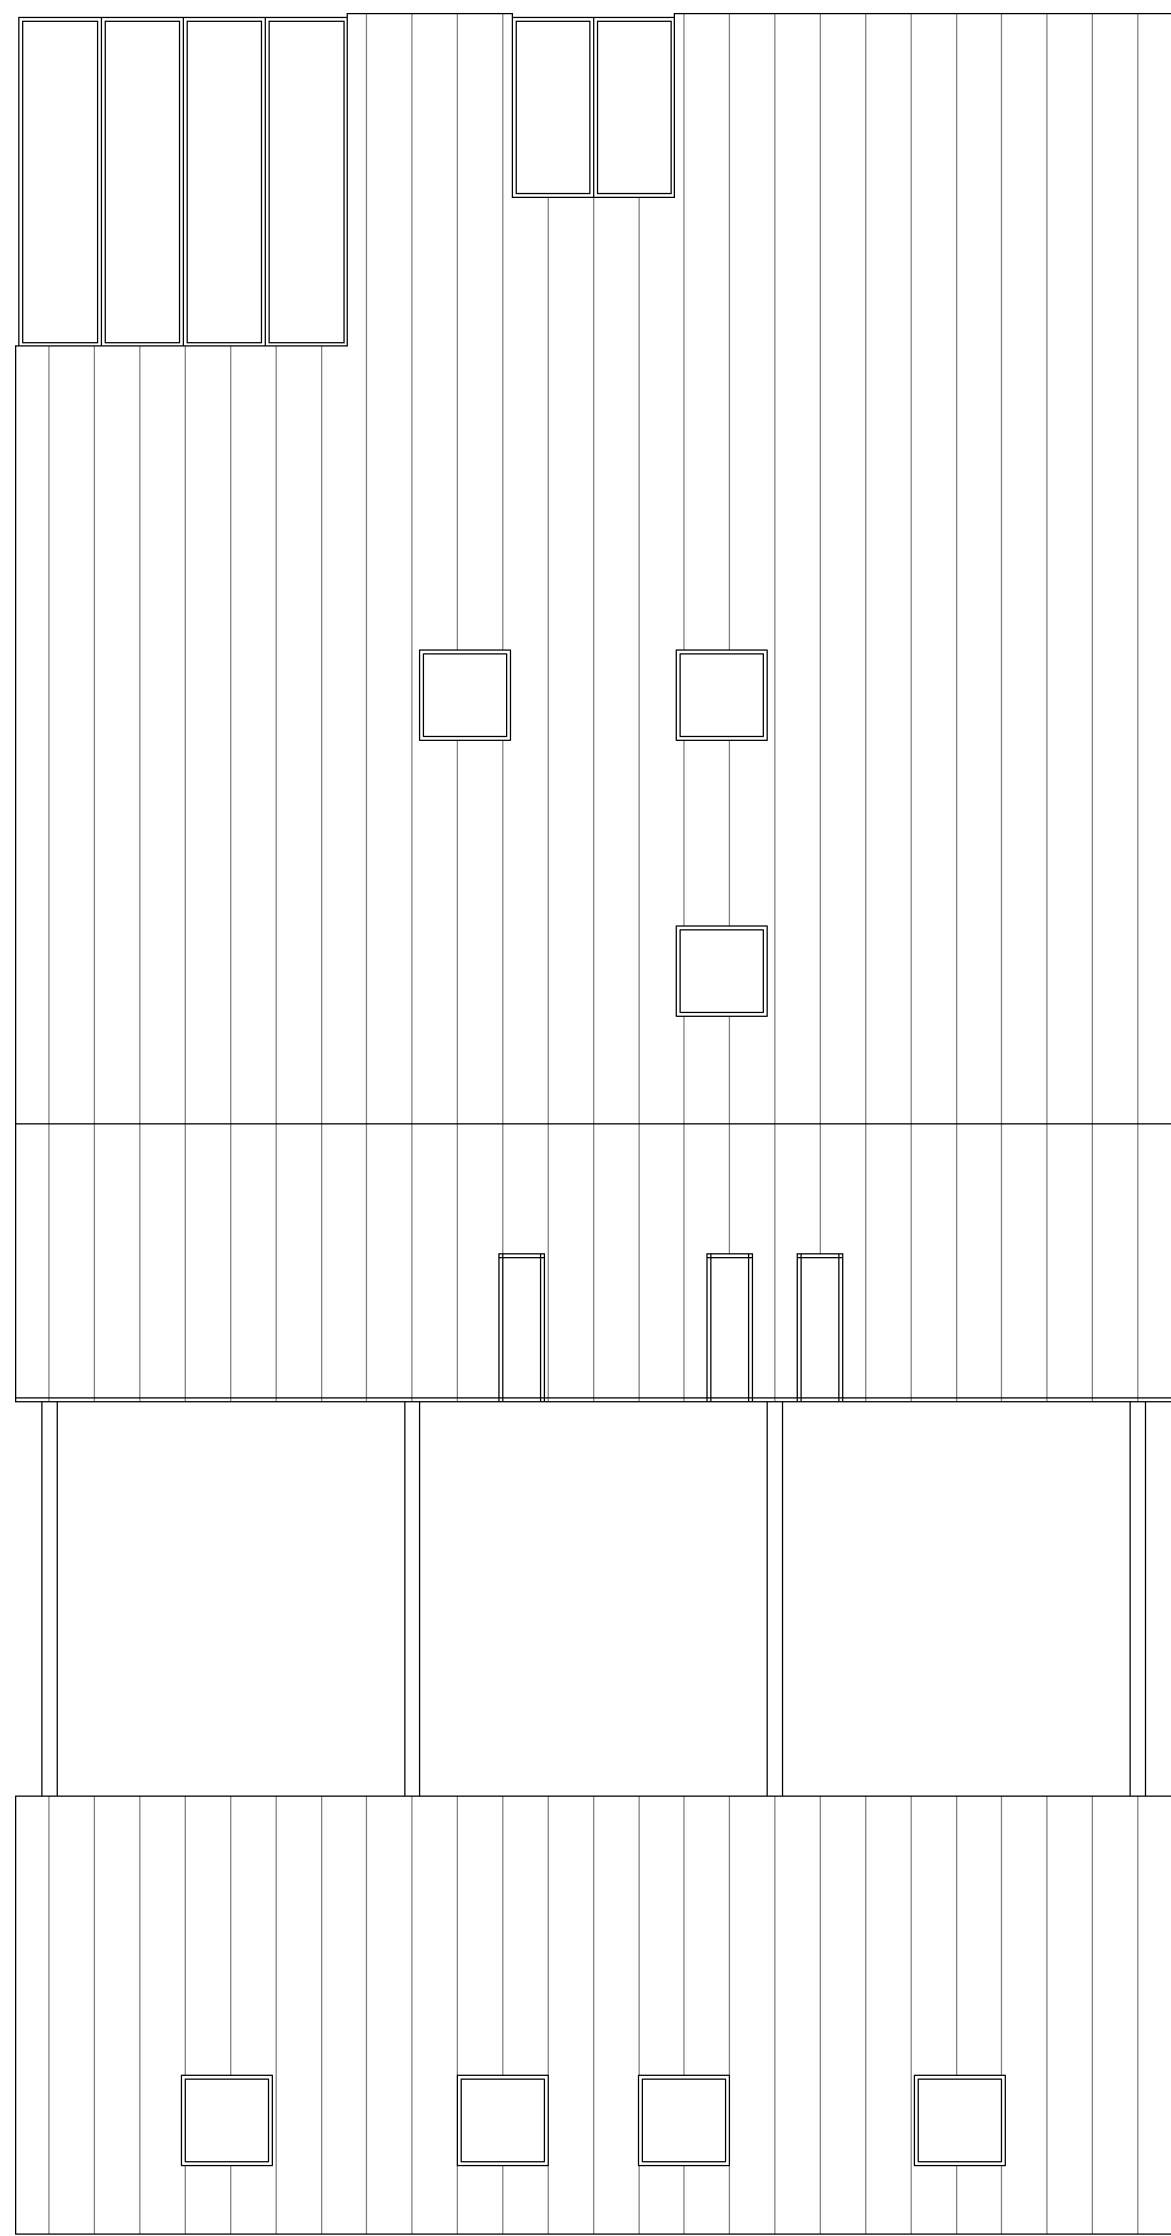

Roof Plan



REVISION				DATE		DRAWN		DESCRIPTION	