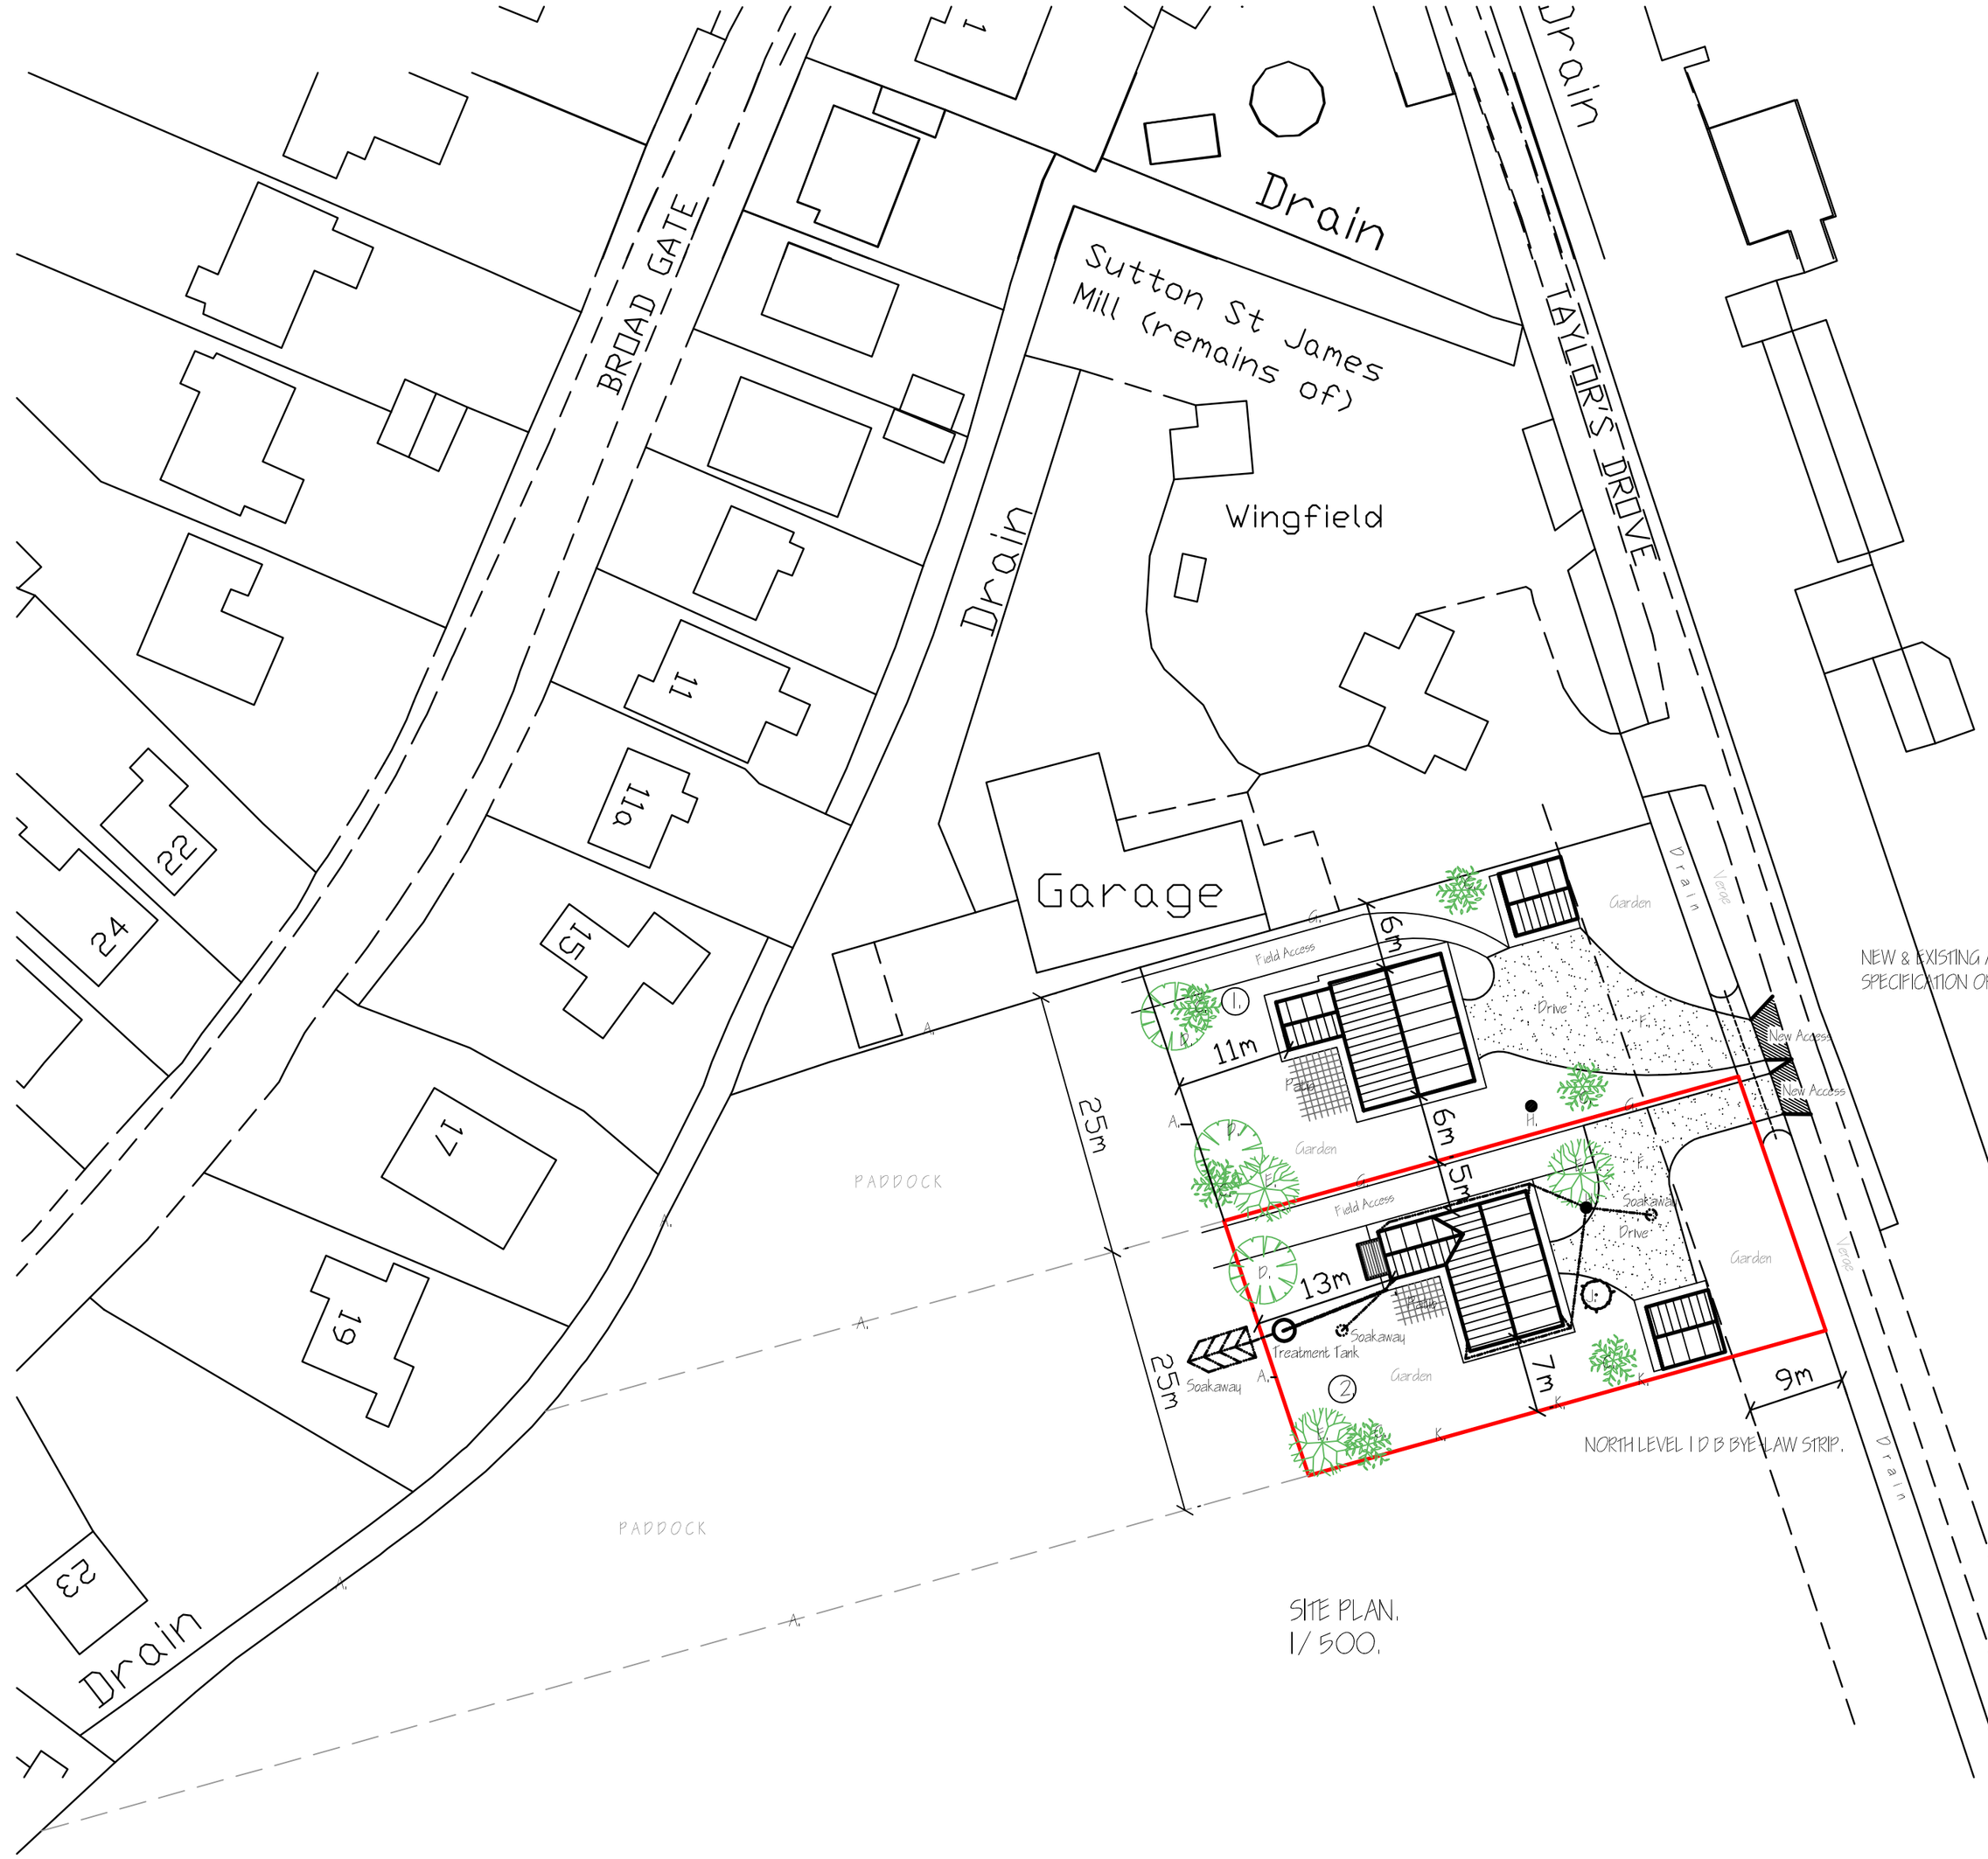
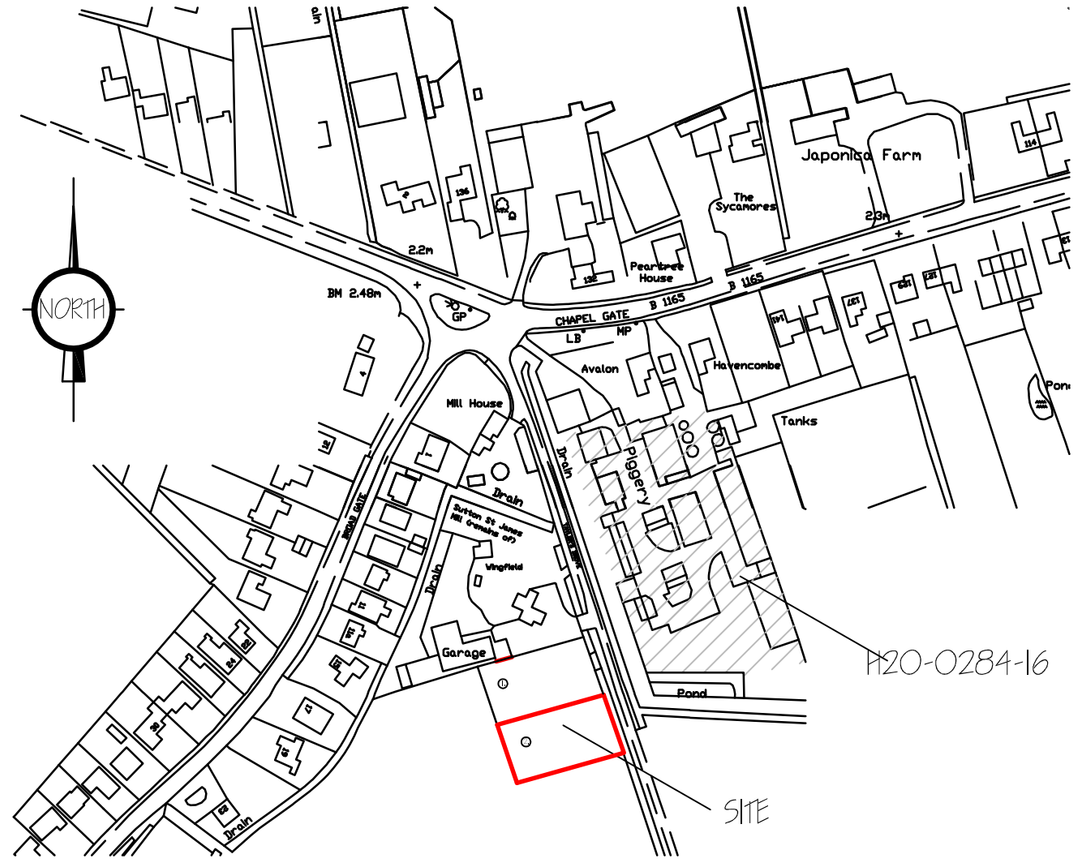


SITE PLAN.
1/ 500.


NORTH
Japonica Farm
The Sycamores
Pearlbrook House
CHAPEL GATE
LB
MP
Avalon
Helencombe
Tanks
Hill House
Garage
Pond
Drain
Drain
Drain