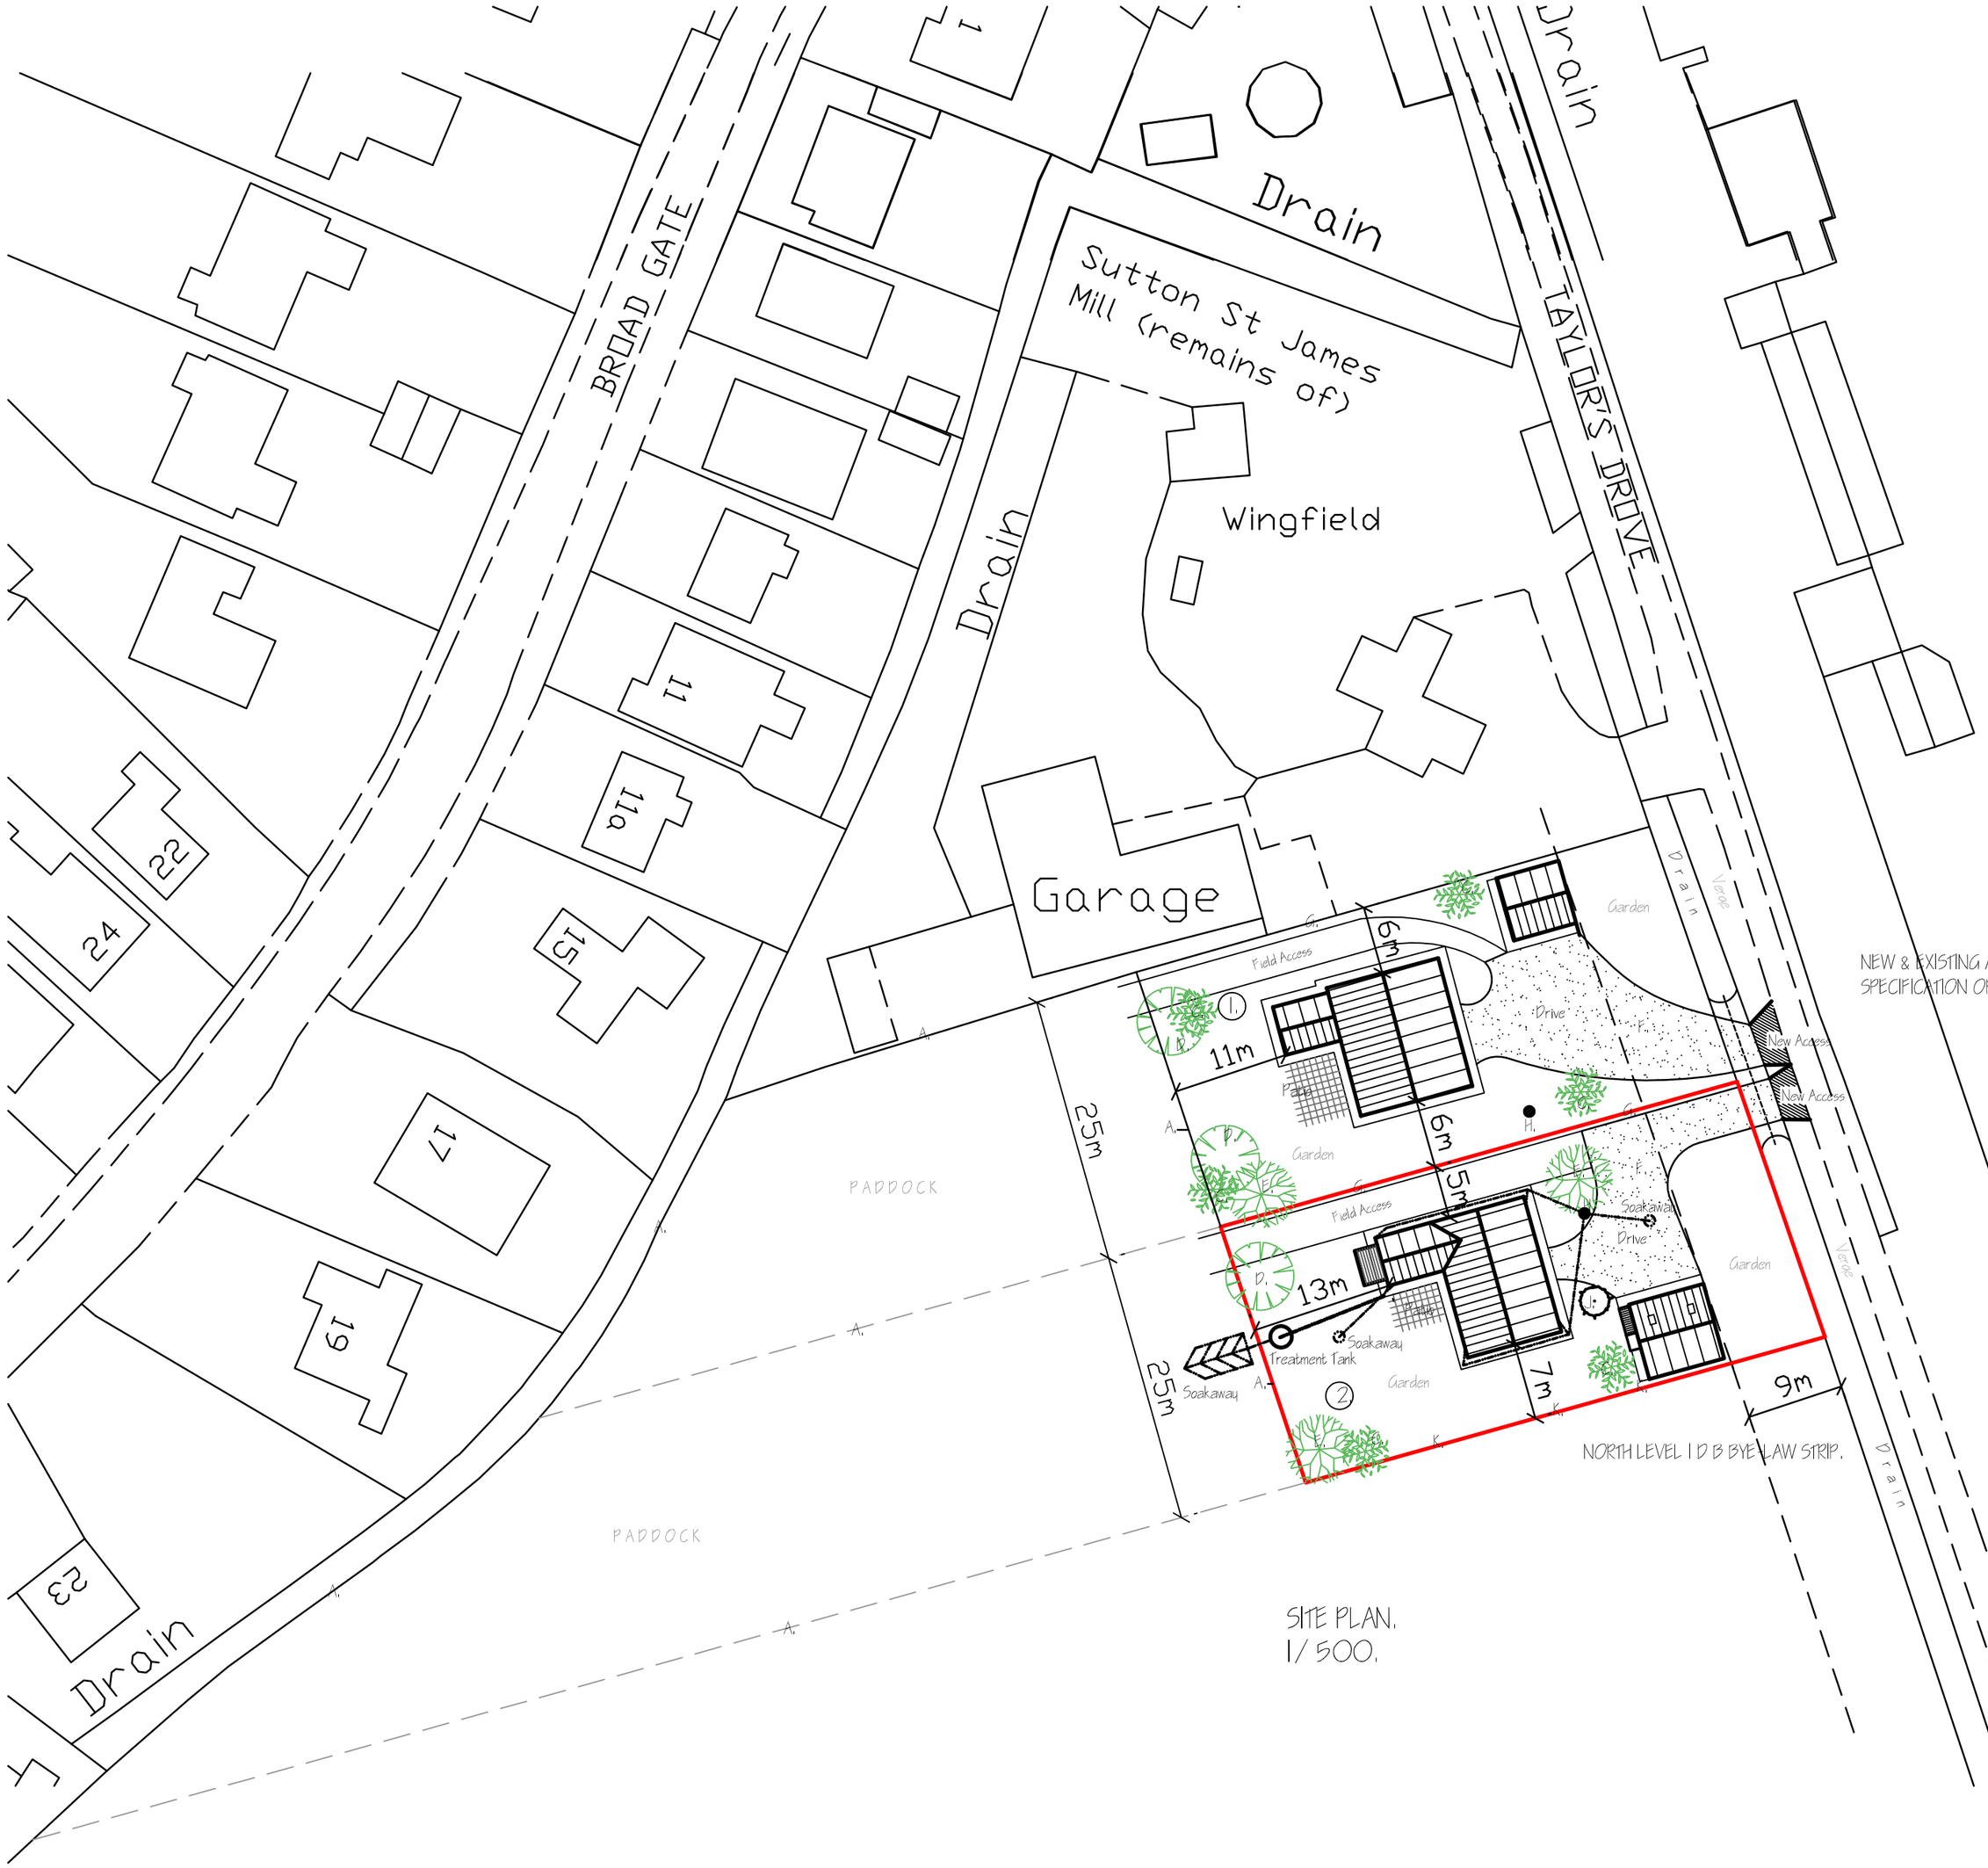
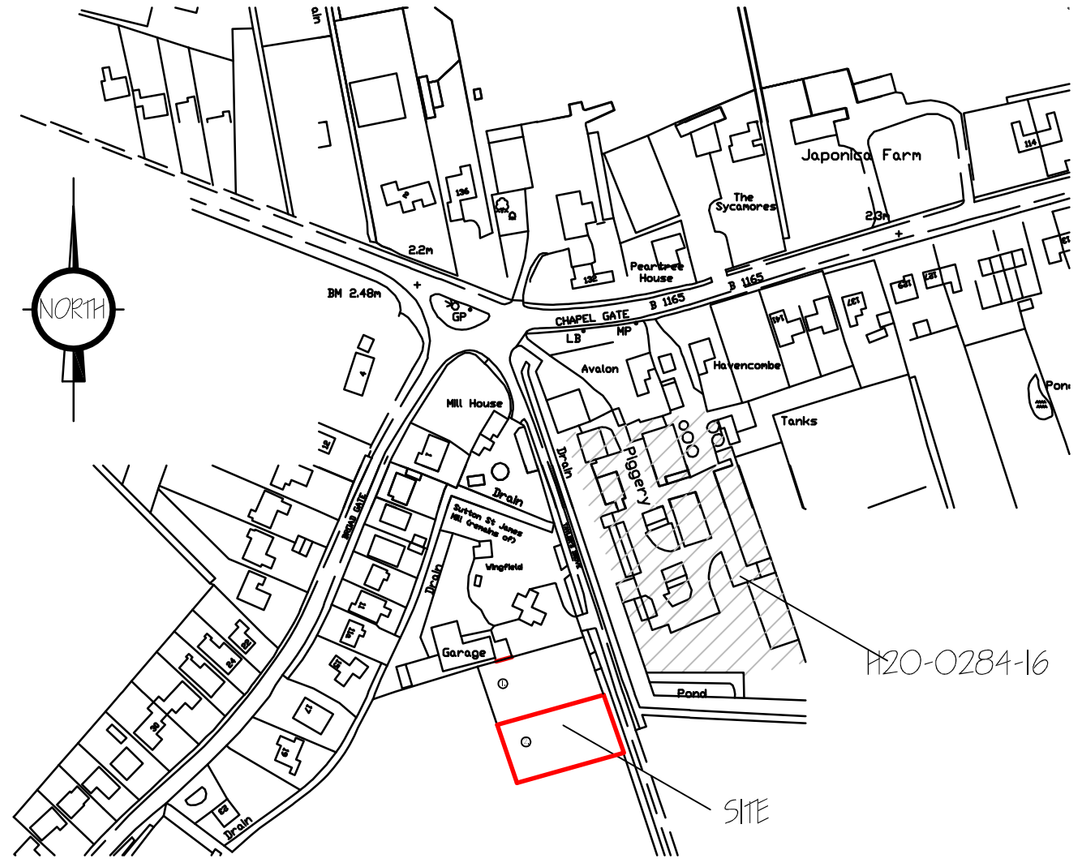


SITE PLAN.
1/ 500.


NORTH
Japonica Farm
The Sycamores
Pearlbrook House
2.2m
BM 2.48m
CHAPEL GATE
LB
MP
Avalon
Helencombe
Mill House
Tanks
Piggery
Garage
Pond
Wingfield
Garden
Drain
Drain
Drain