



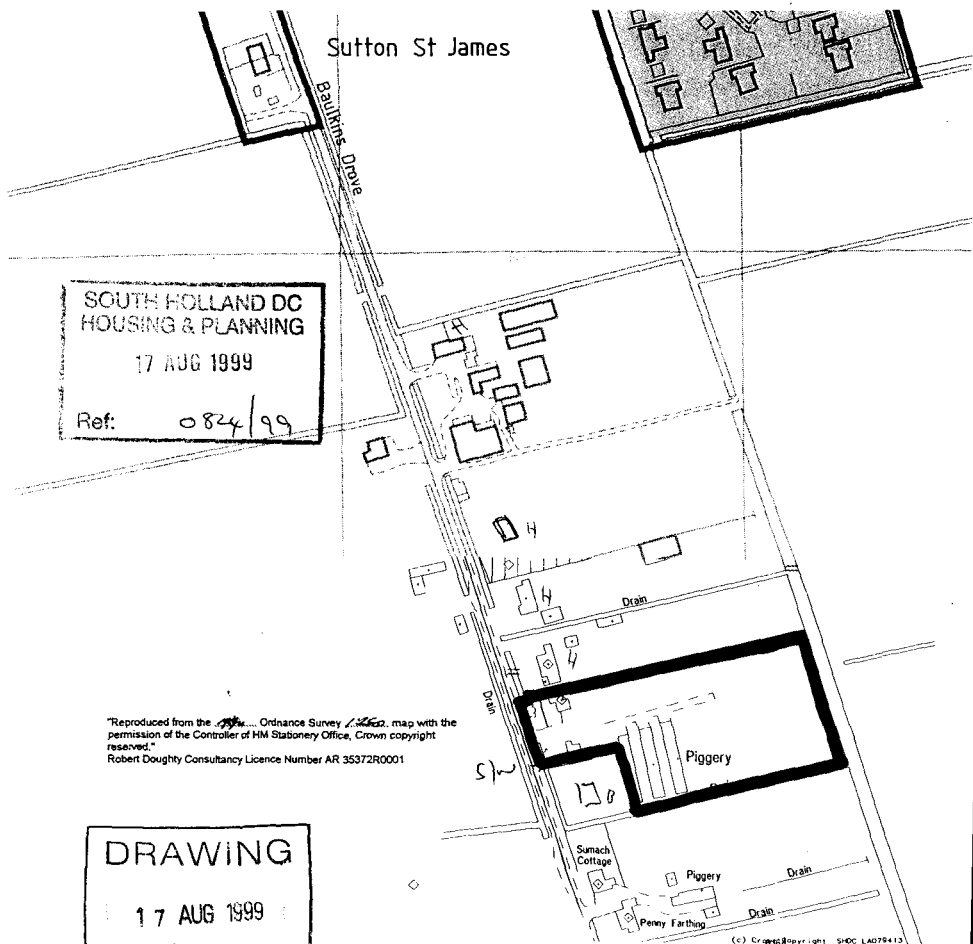

DRAWING
17 AUG 1999
ISSUED

Town & Country
Planning
Ecology
Landscape Architecture

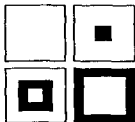

**Robert
Doughty
Consultancy**

32 High Street, Helpringham, Sleaford NG34 0RA Tel: (01529) 421646 Fax: (01529) 421358

Rushmere

MANUFACTURING



Cire Amor

PROPOSED WORKSHOP AND BUNGALOW

SOUTH HOLLAND DC
HOUSING & PLANNING

17 AUG 1999

Ref: 0824/99

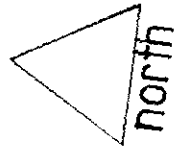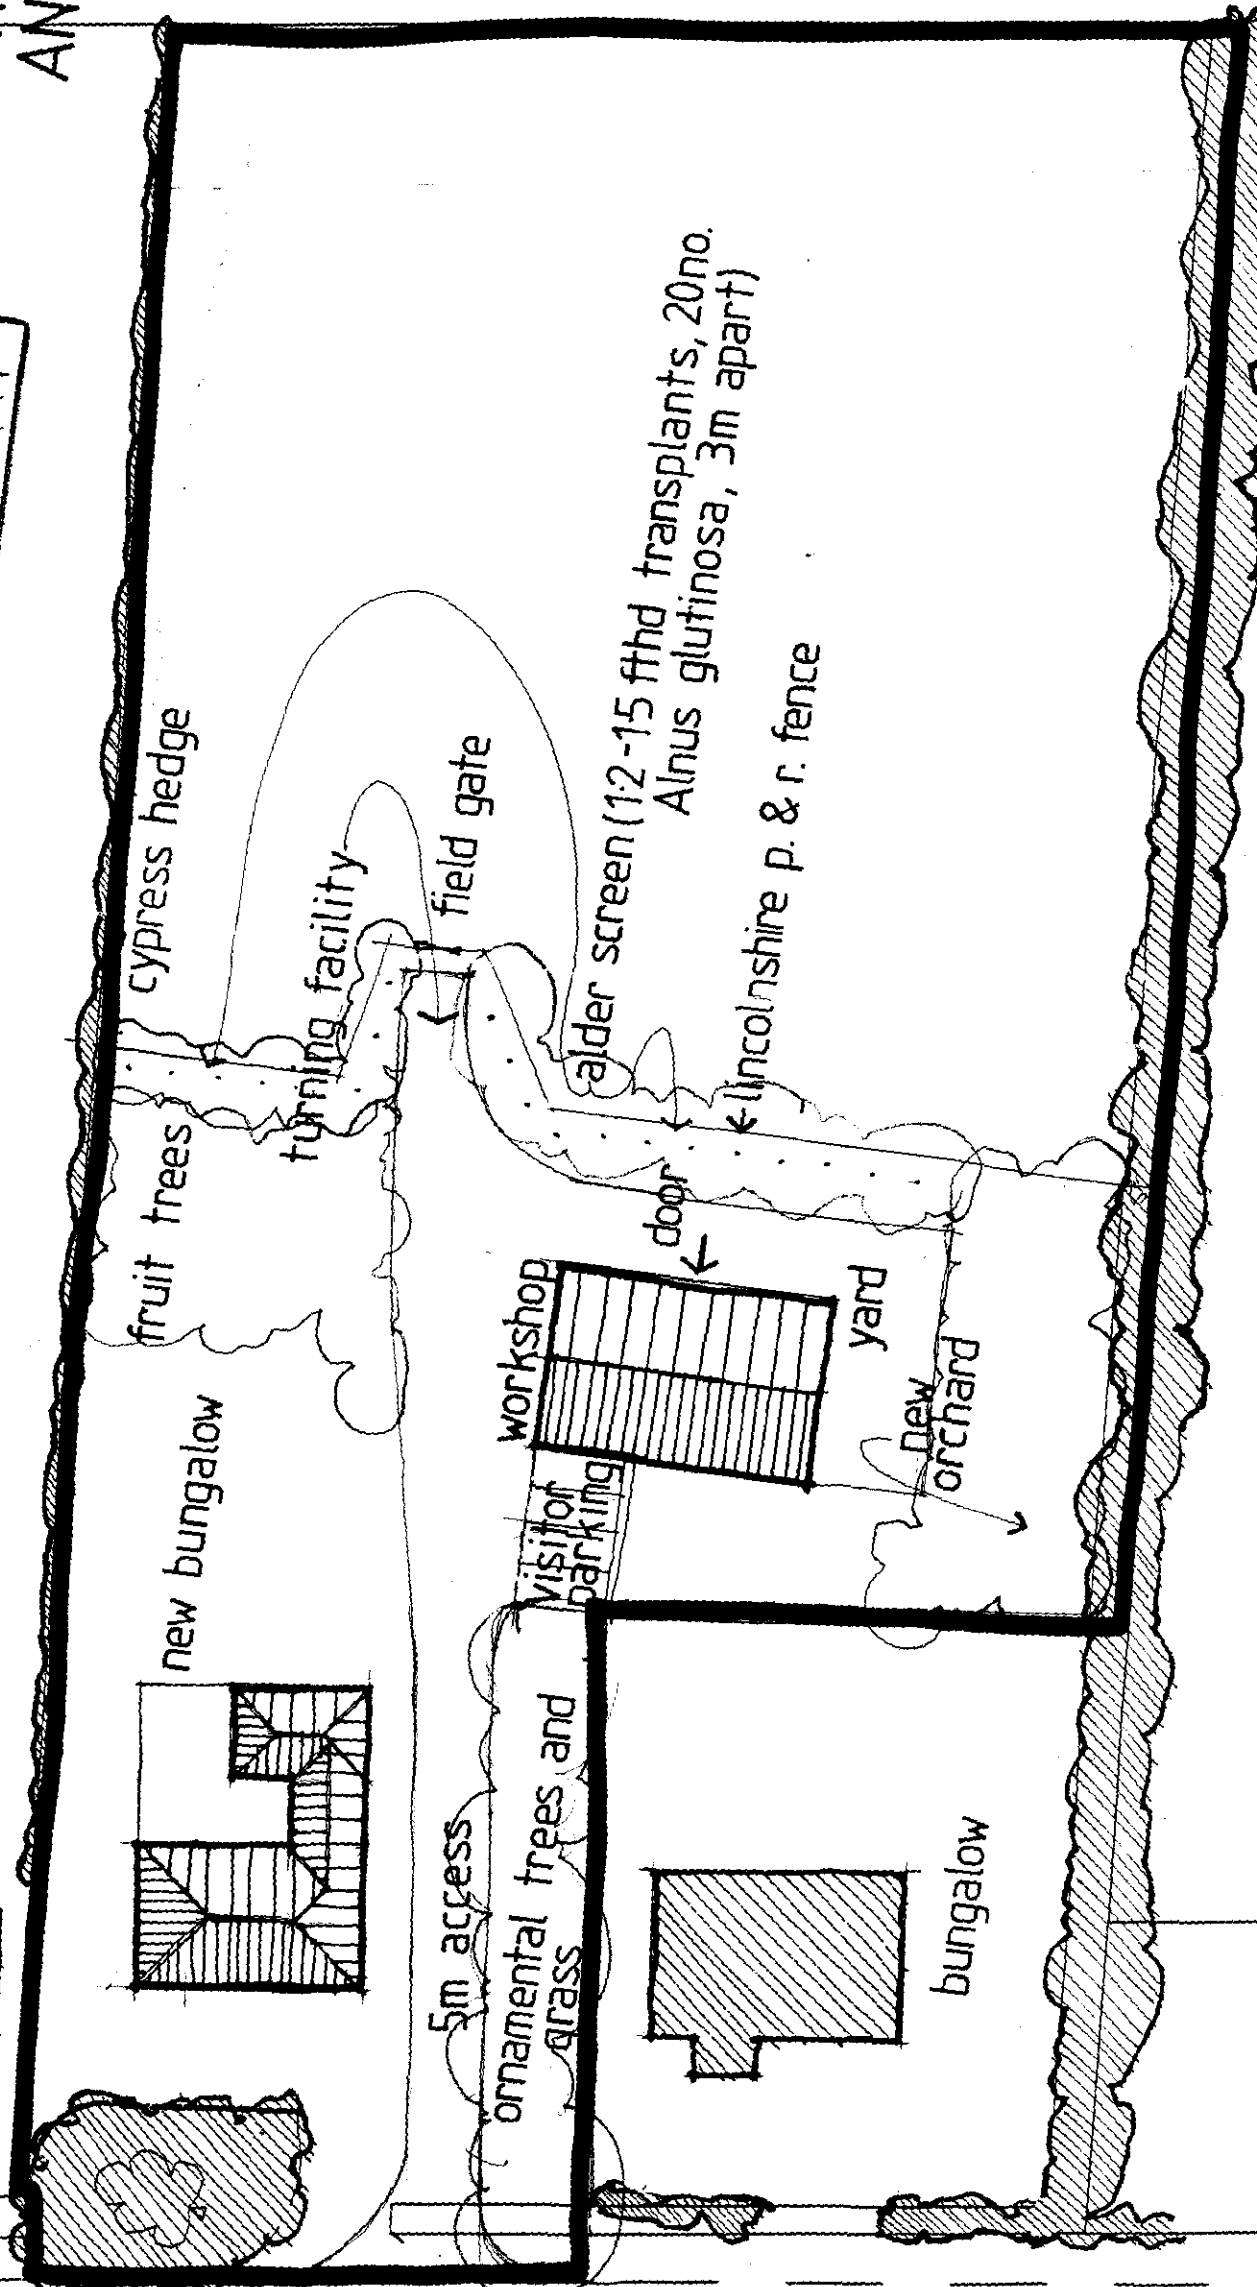

DRAWING

17 AUG 1999

ISSUED

SITE LAYOUT: PROPOSED

Dwg 435/2

1:500

Aug 1999

Town & Country
Planning
Ecology