
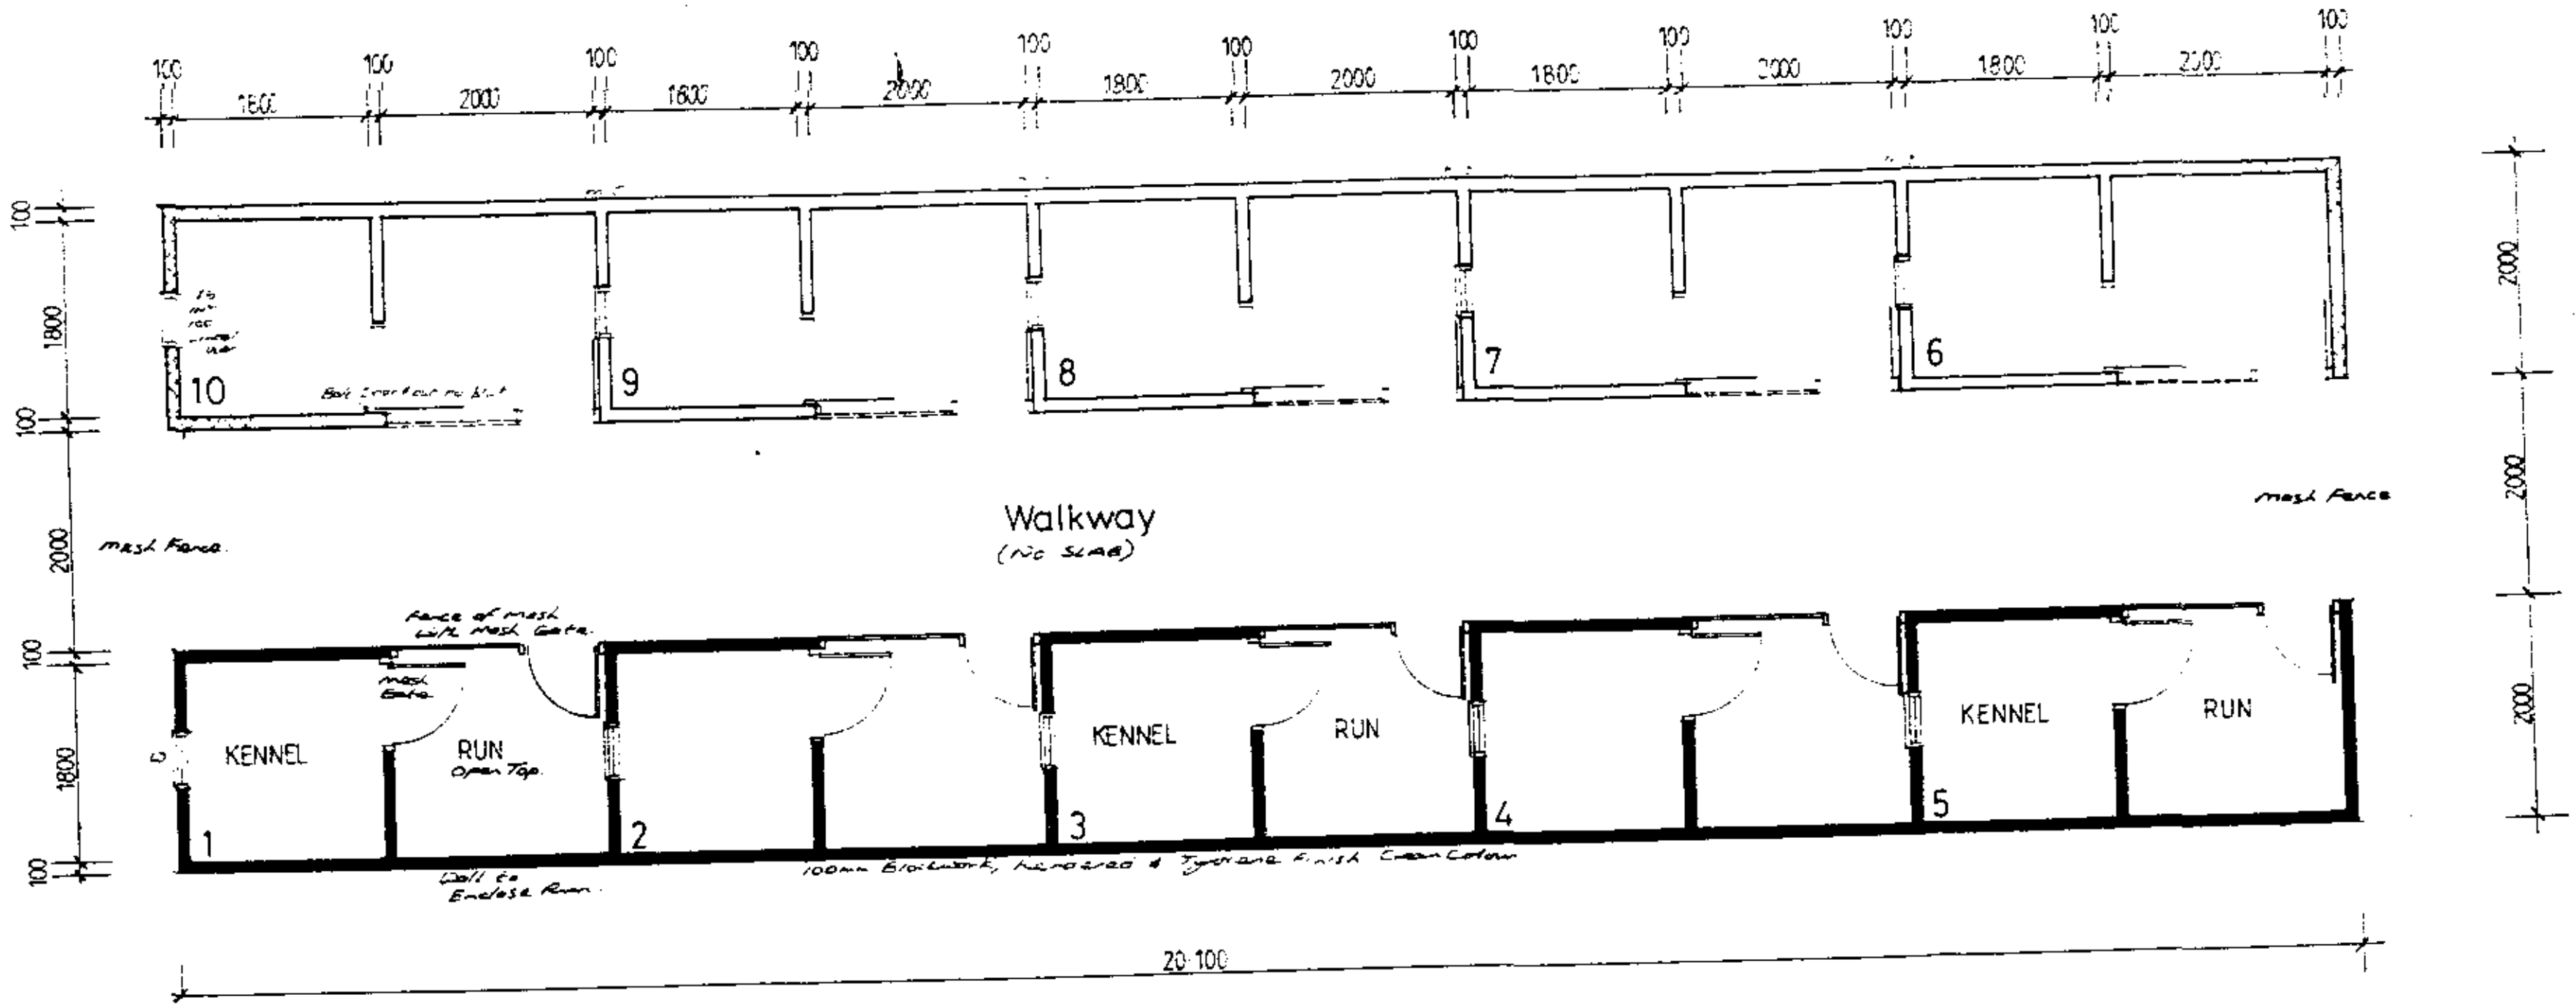



PROPOSED FLOOR PLAN.

H20/0920/96


BUILDING AREA = 10 UNITS @ 2MTS×2MTS = 40MTS

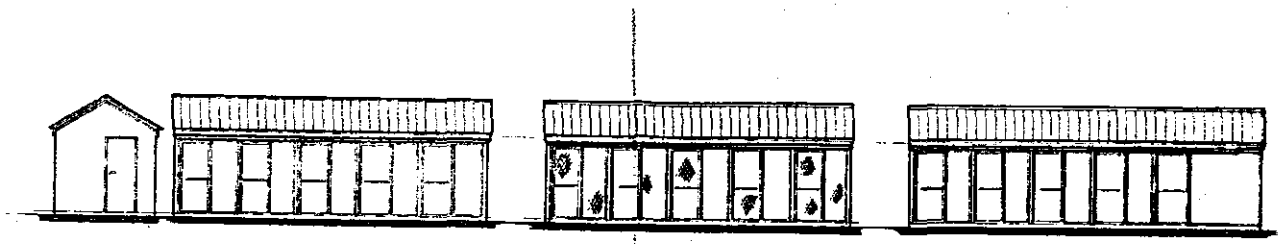


INSIDE FRONT ELEVATION. (a).

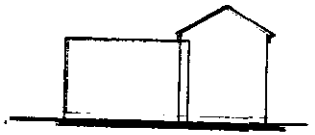

END ELEVATION (c).

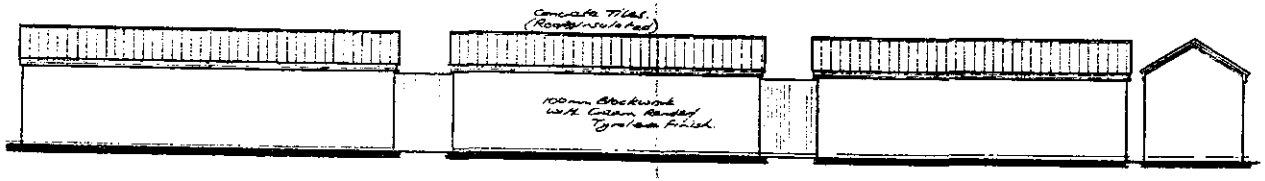

REAR ELEVATION. (b). (FROM BROADGATE).

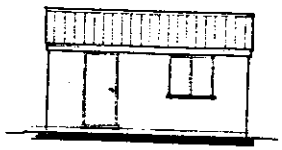


END ELEVATION (d).

AMENDED PLANS


H20/0846/98

H20/0846/98

AMENDED PLANS

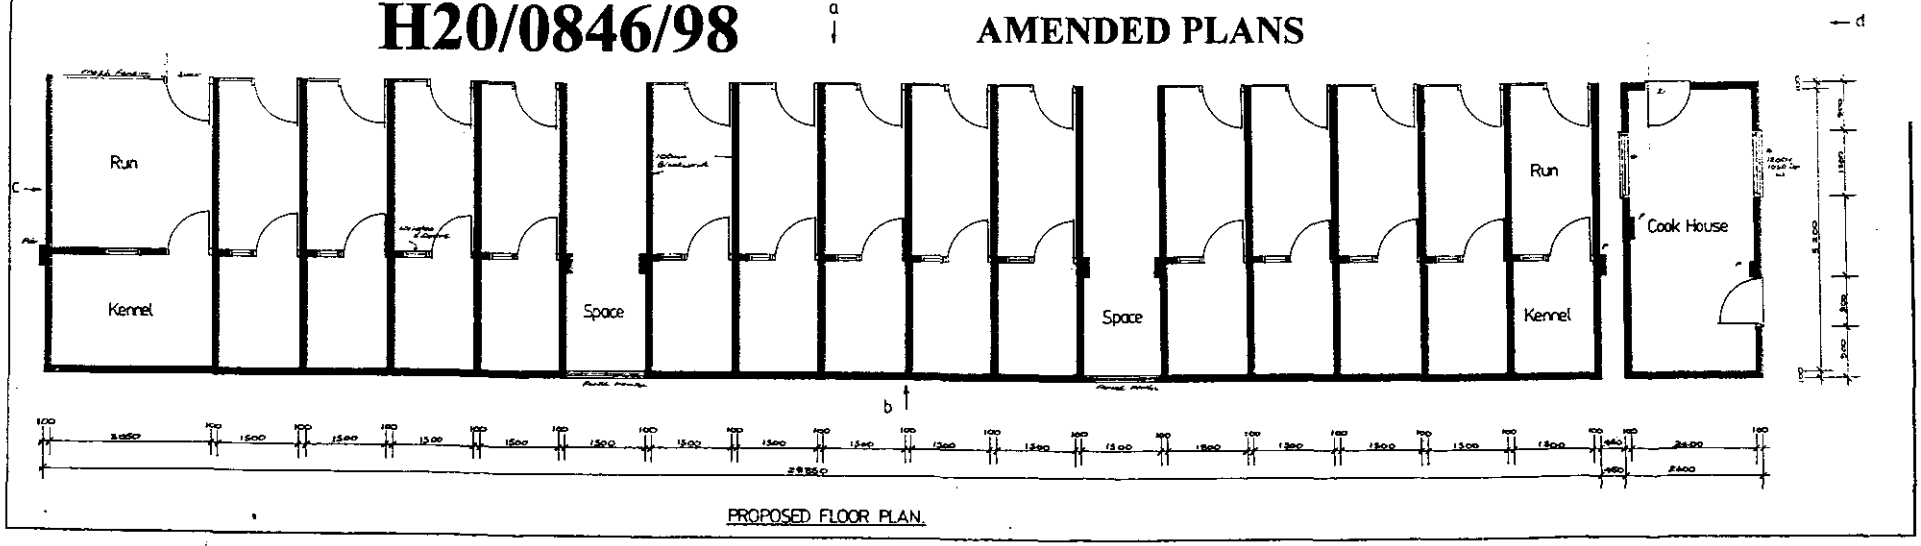

PROPOSED FLOOR PLAN.

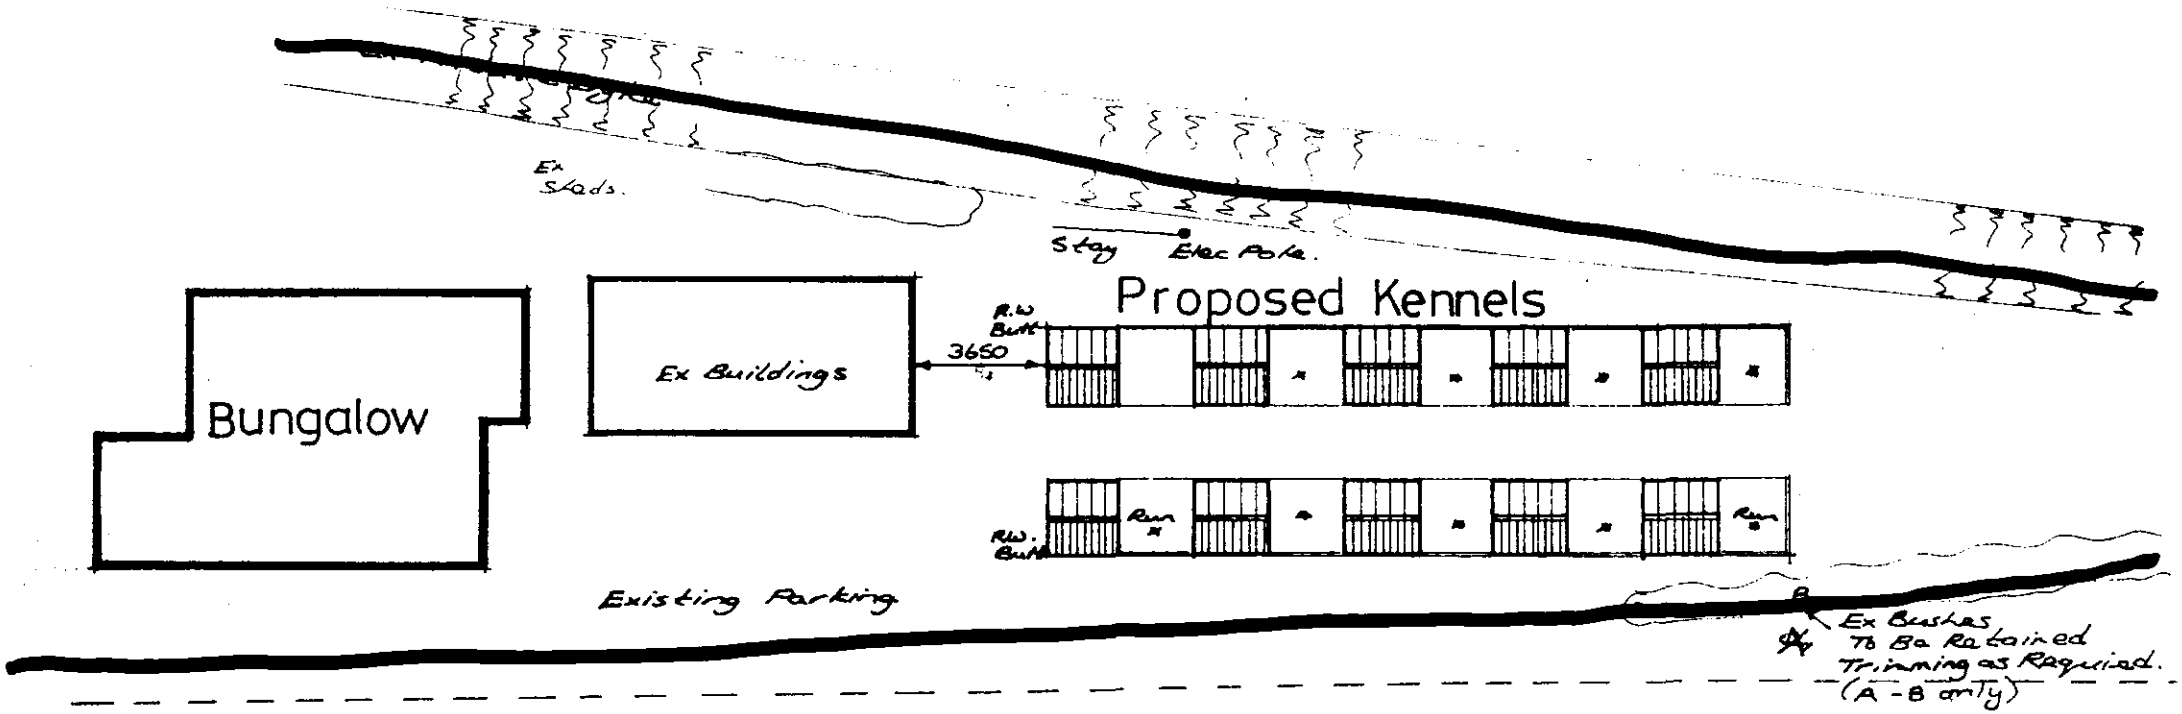


Broadgate

SITE PLAN 1-200.


AMENDED PLANS REFUSED

H20/0920/96

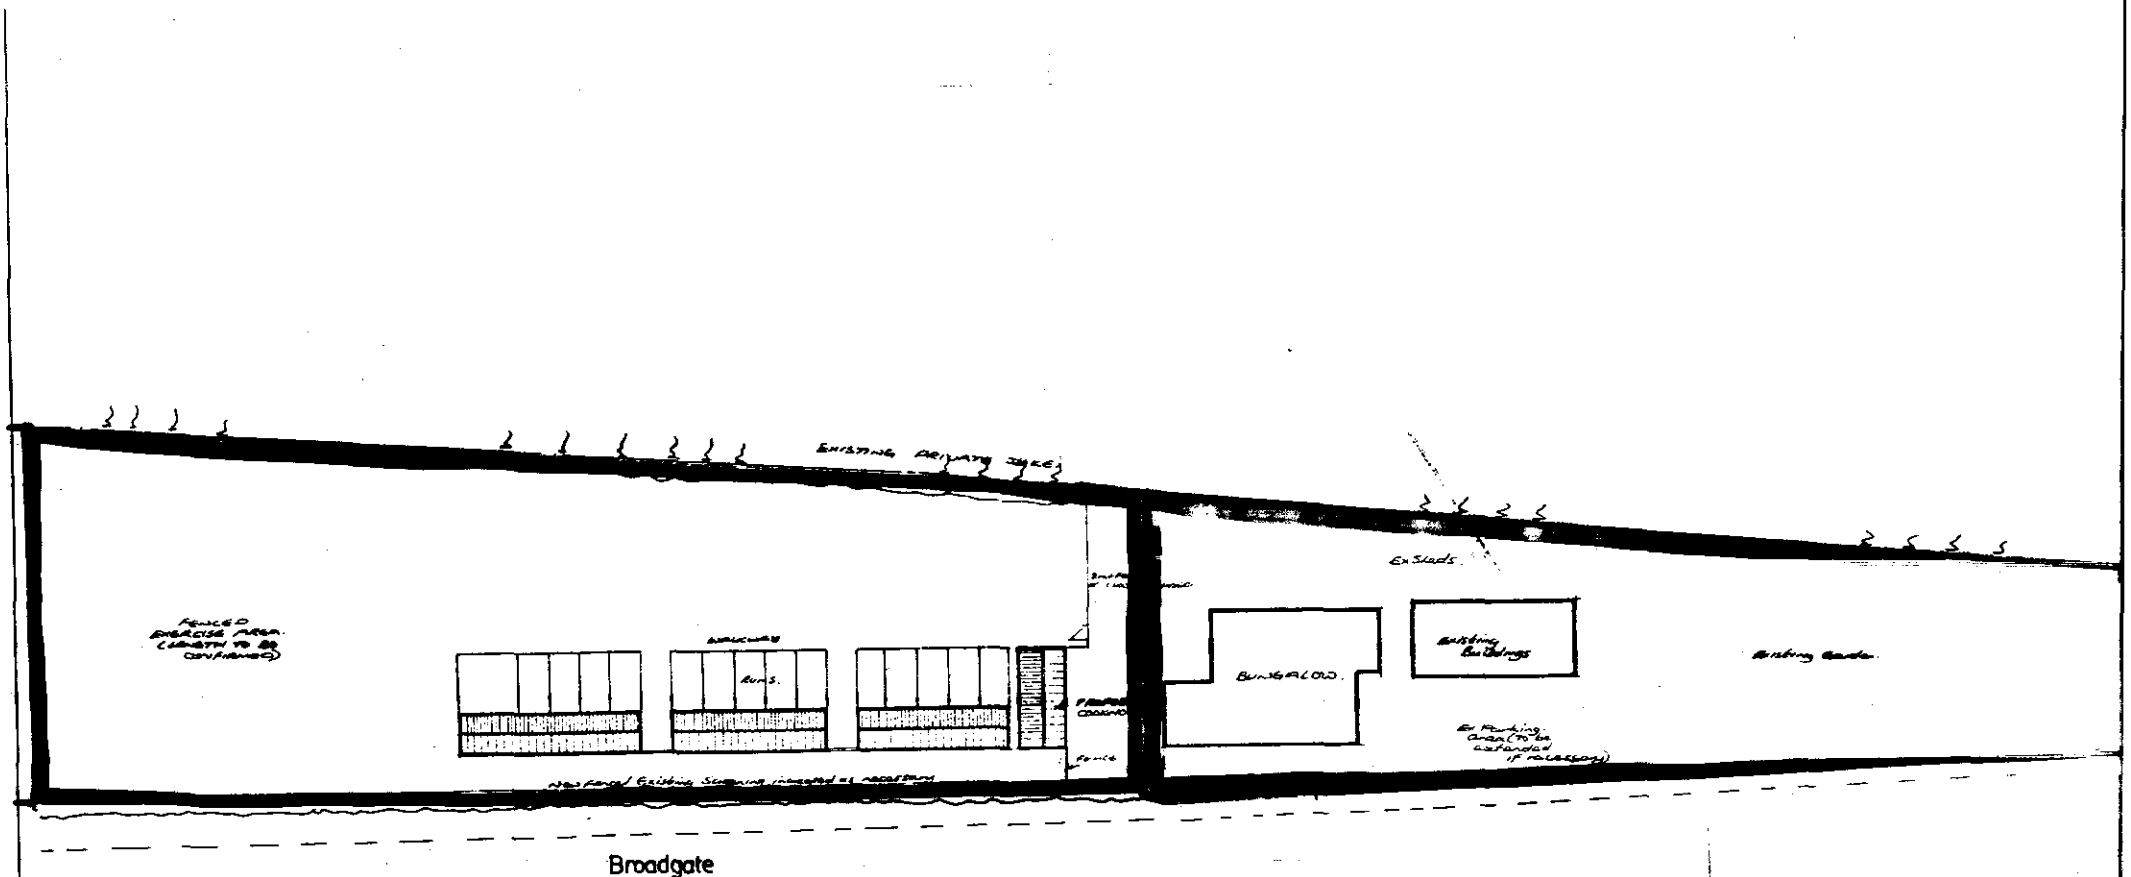

H20/0846/98

AMENDED PLANS

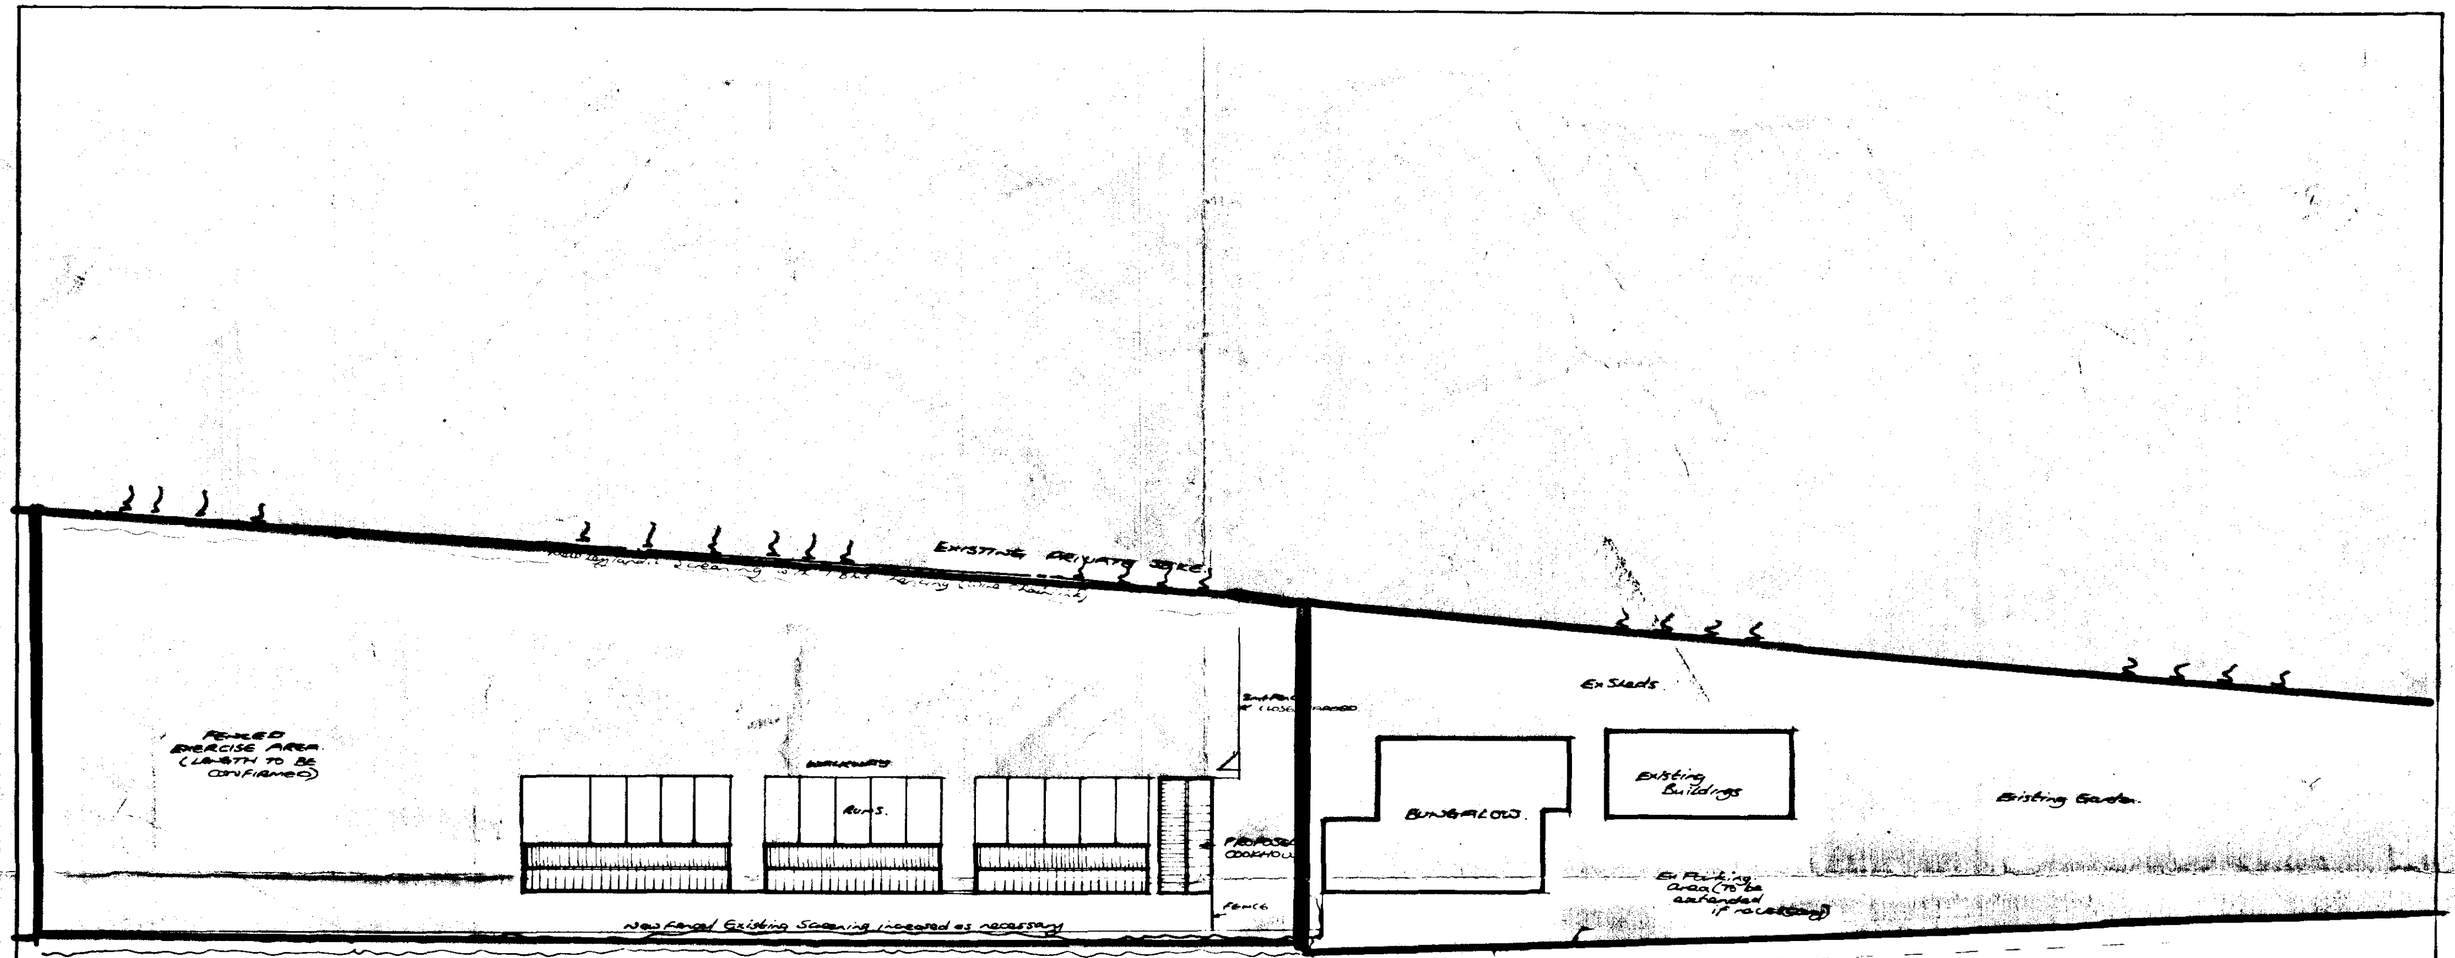

Broadgate

N

OCT 98
A REVISED LAYOUT SHOWING KENNELS REMOVED

Architectural Design Services
S.J. Thrower
Newgate House
Tydd St Giles
Wisbech
Cambridgeshire
PE13 5LH
Telephone
01945 870022

AMENDED PLAN

Ref.

SOUTH HOLLAND DC
HOUSING & PLANNING
-3 NOV 1998
Ref: 0846/98


Proposed [redacted]
Kennels at The Bungalow, Broadgate, Sutton St. James.

For Mr. & Mrs. K. Hagon.


Site Plan.

Scale	Date	Drwr	Chkd
1-200.	Aug 98	S.J.T.	—


SH/44598. A

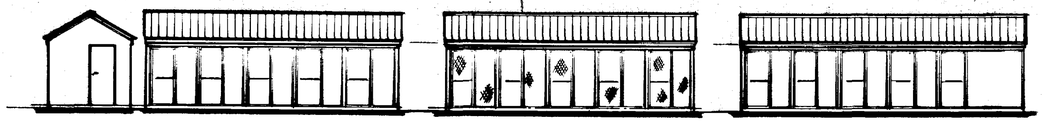


INSIDE FRONT ELEVATION. (a).

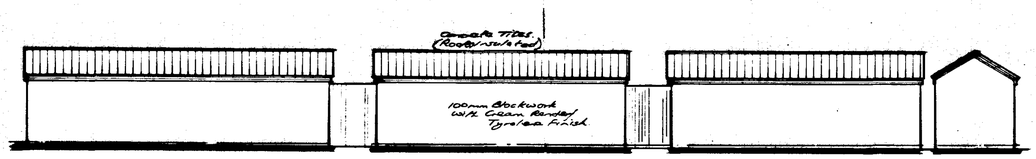


REAR ELEVATION. (b). (FROM BROADGATE).

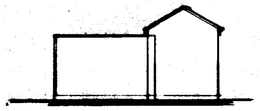


END ELEVATION (c).

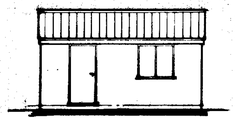

END ELEVATION (d).

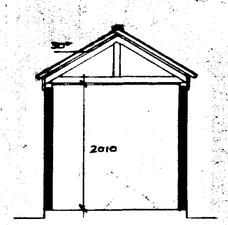

SECTION.

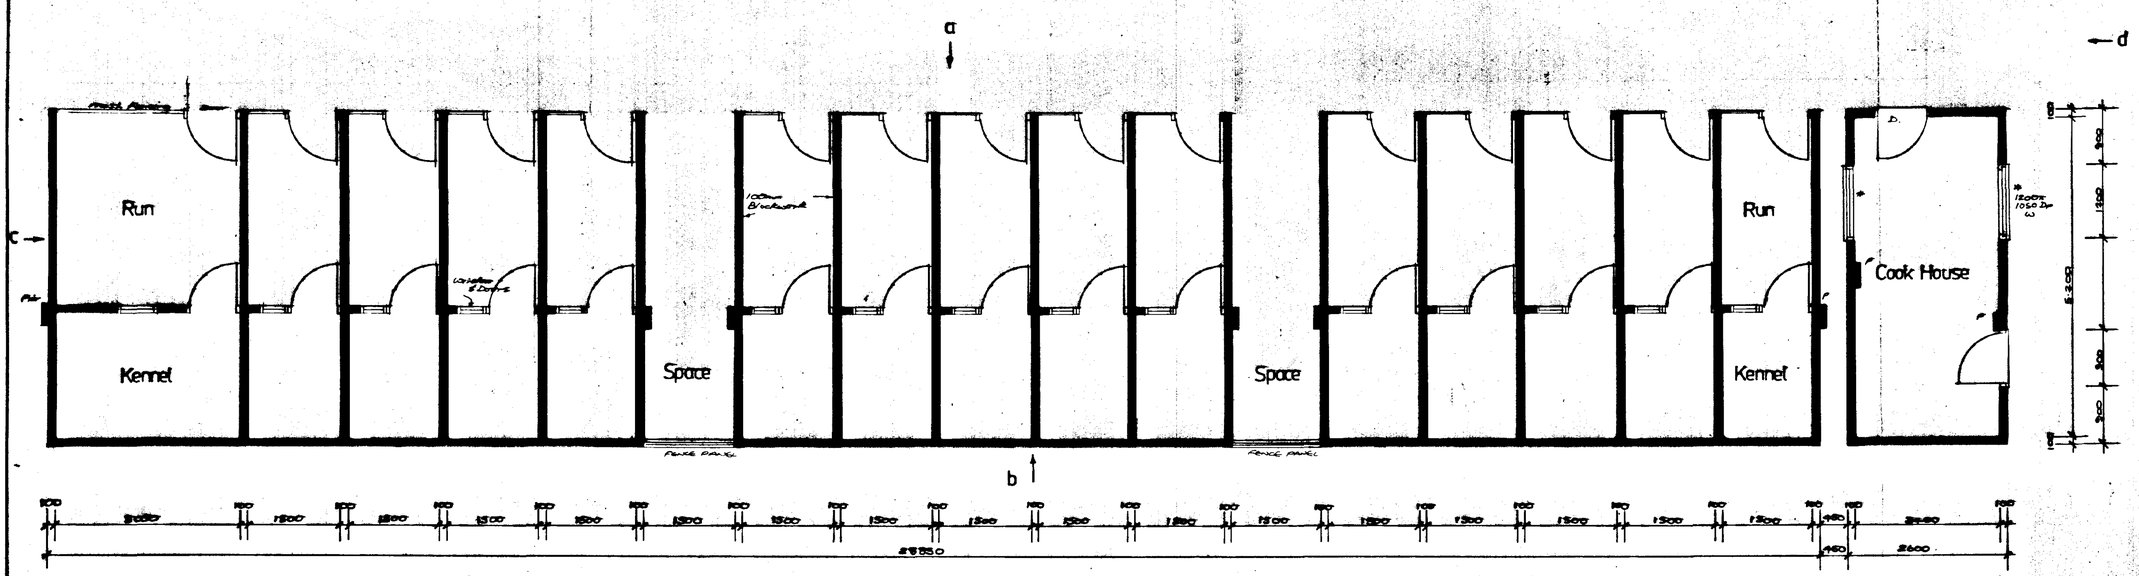
a
b
c
d
Run
Kennel
Space
Space
Run
Kennel
Cook House
100mm Blockwork
Concrete Paving
Window & Doors
Fence Panel
Fence Panel
1800
1050 Door
3 No.
1800
1800
1800