




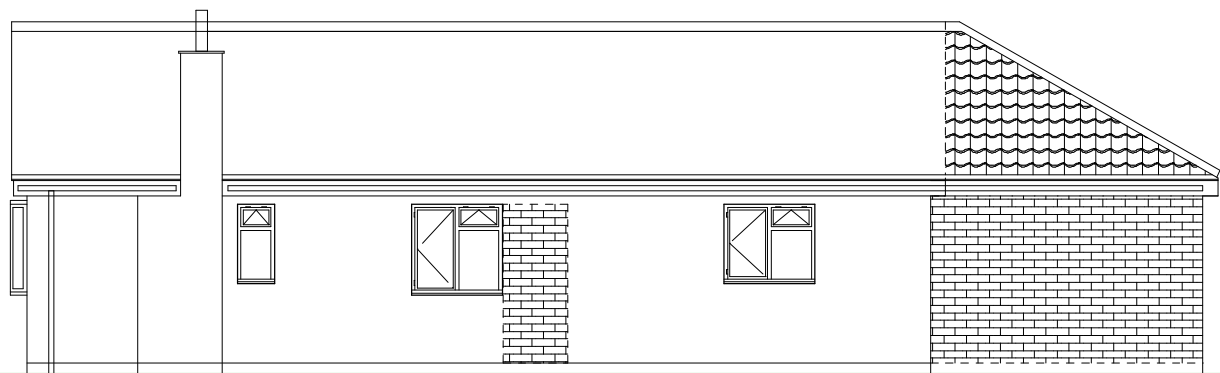


Side

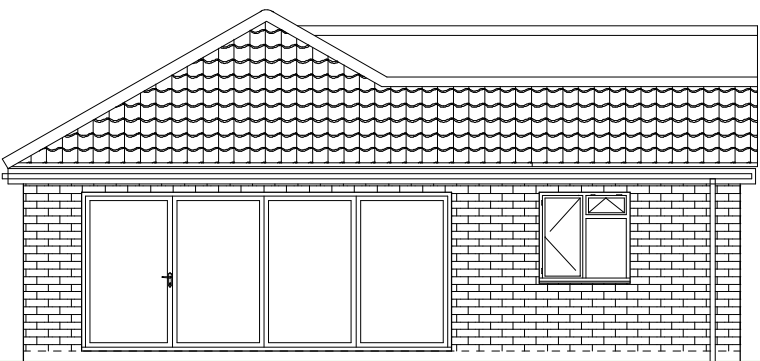

Rear

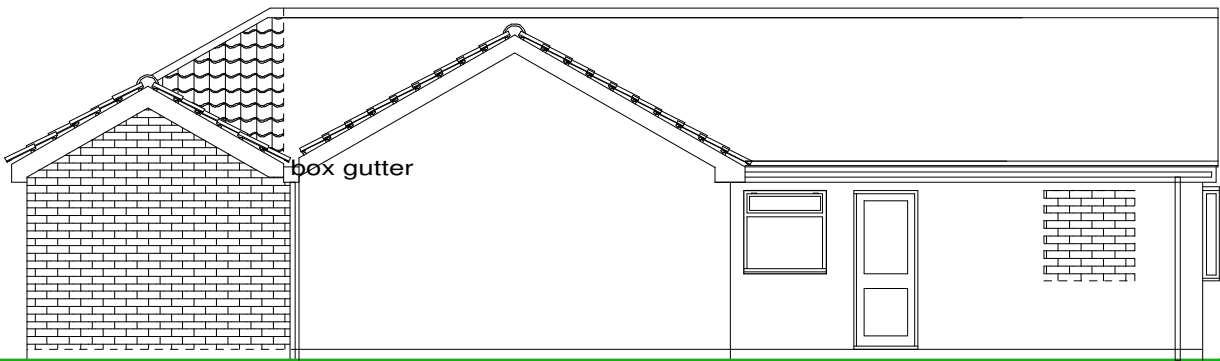

Side

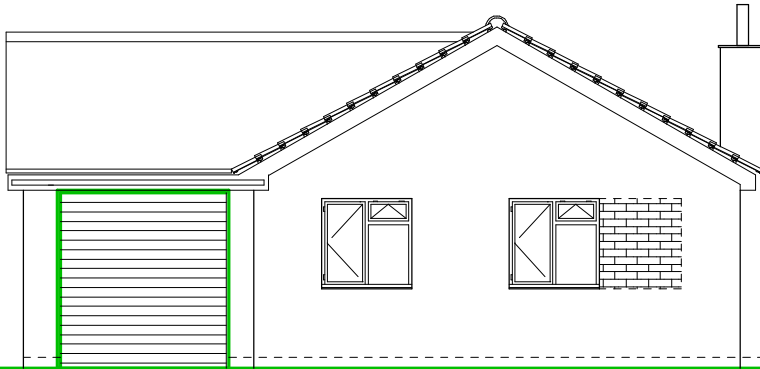

Front

Tele No. 01778 349245 Mob. 07713003441
E-Mail: Shayne@Designandarchitectureltd.Co.Uk

CONTRACT
Proposed Extension At
17 Fishergate.
Sutton St James
For Mr & Mrs Lee

DRAWING TITLE
Proposed Elevations

SCALE 1:100 Comp Reg No. 06969616

DATE Aug 2017 DRAWN BY S.Andrews

JOB NO. SA/SSJ/001/17	PLOT NO.	SHEET NO. A3/PP/01	REV
--------------------------	----------	-----------------------	-----

Revisions

