

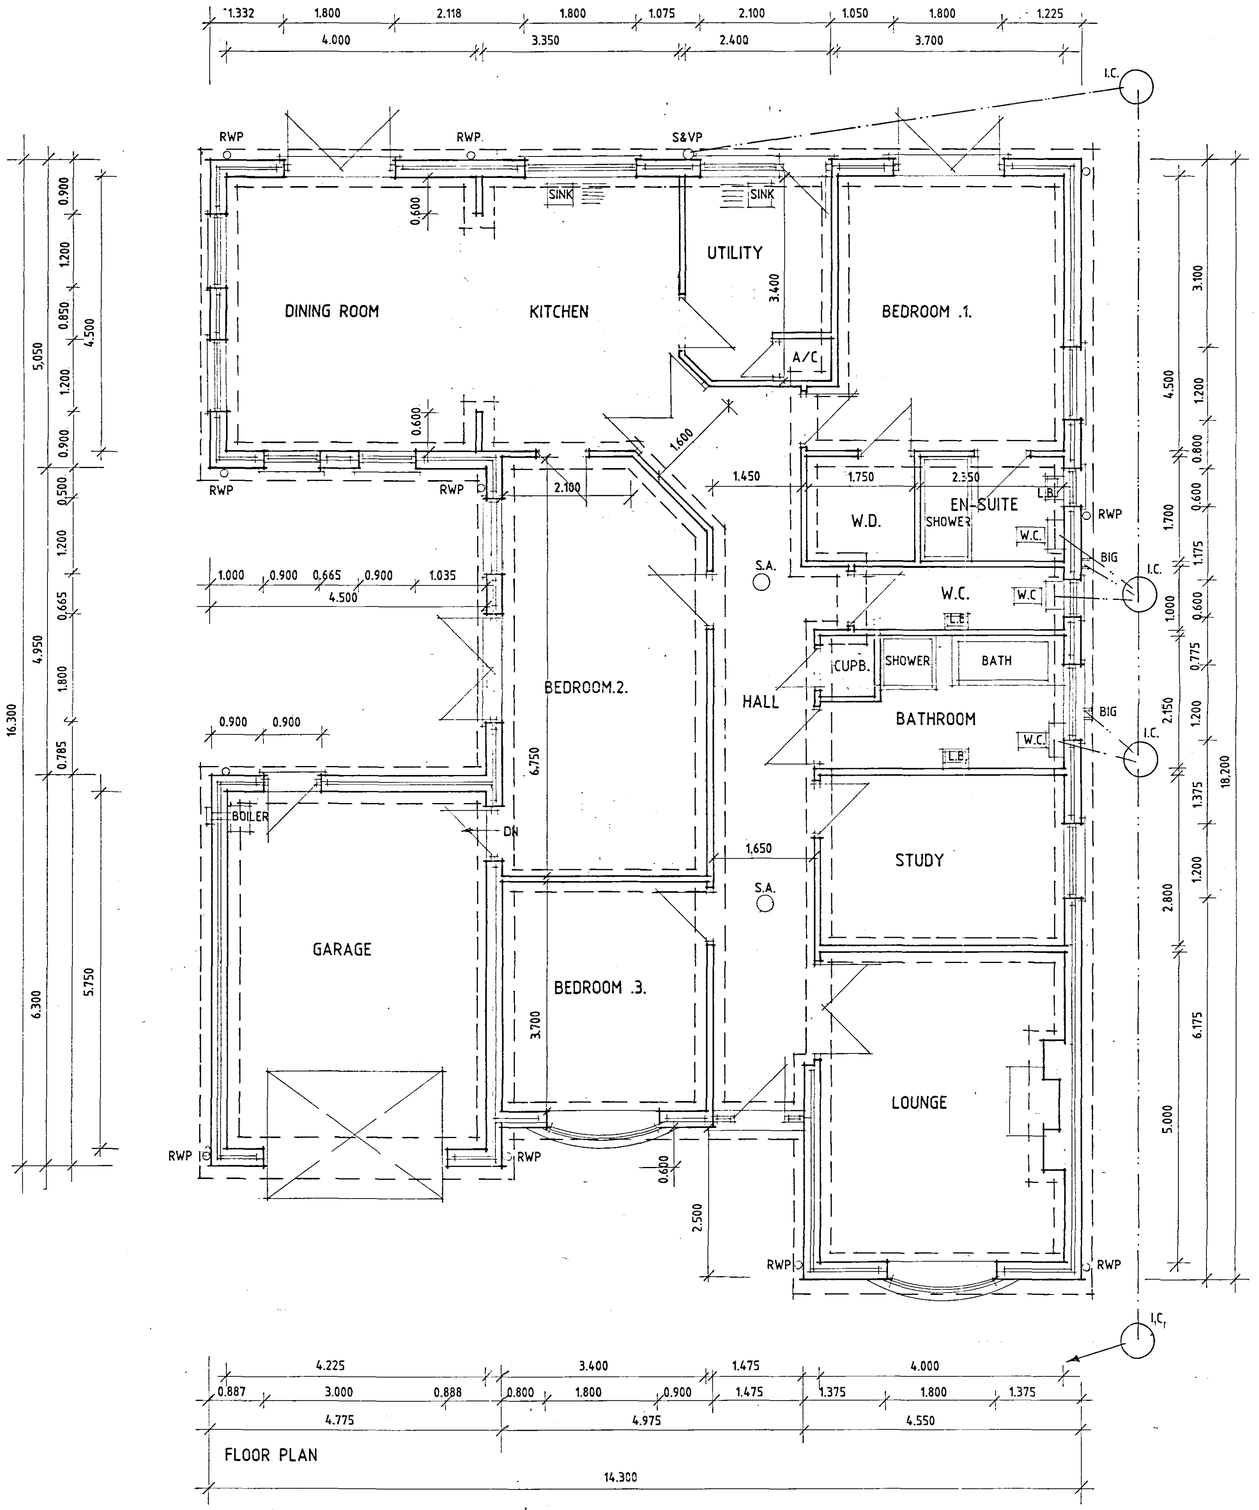



FLOOR PLAN

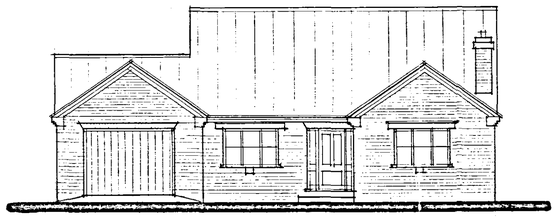


FRONT

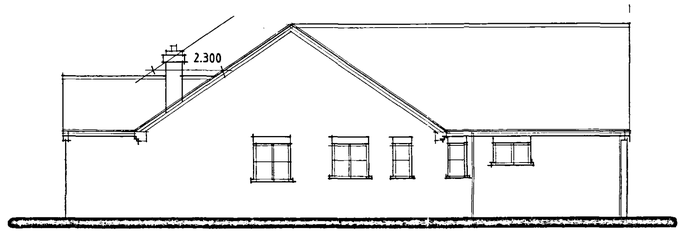

SIDE

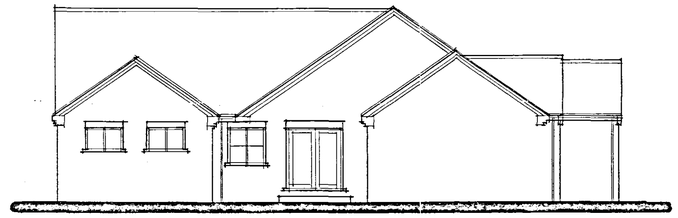

SIDE

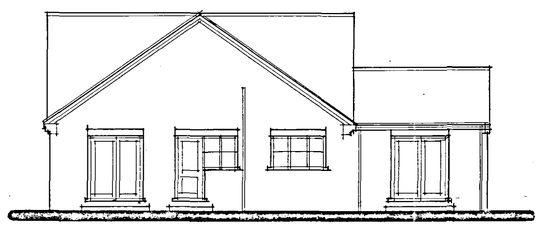

REAR

2 4 JUN 2005
0860/05

DETERMINED PLAN

A - DETAILS. ADDED - 13.6.05

Status DESIGN
CONSULTANTS IN ARCHITECTURE & PLANNING

PROPOSED 2No BUNALOWS
ADJ. MANOR FARM,
BROADGATE, SUTTON ST.
JAMES FOR

MR. & MRS. B. CUMBER.
&
MR. & MRS. R. WISEMAN.

1:50 1:100	SD04-107/4
MAY-05	B.GILHAM.

2 Edinburgh Walk, Holbeach,
Spalding, Lincs. PE12 7AP.
Tel: 01406 424343 Fax: 01406 490702