




General Notes

1. The drawing shall not be scaled, figured dimensions only to be used.
2. All dimensions are shown in 'mm' unless otherwise stated.
3. The contractor, sub-contractors and suppliers must verify all dimensions on site prior to the commencement of any work.
4. The contractor, sub-contractors and suppliers must verify all dimensions on site prior to the commencement of any work.
5. Any discrepancies are to be brought to the designers attention.

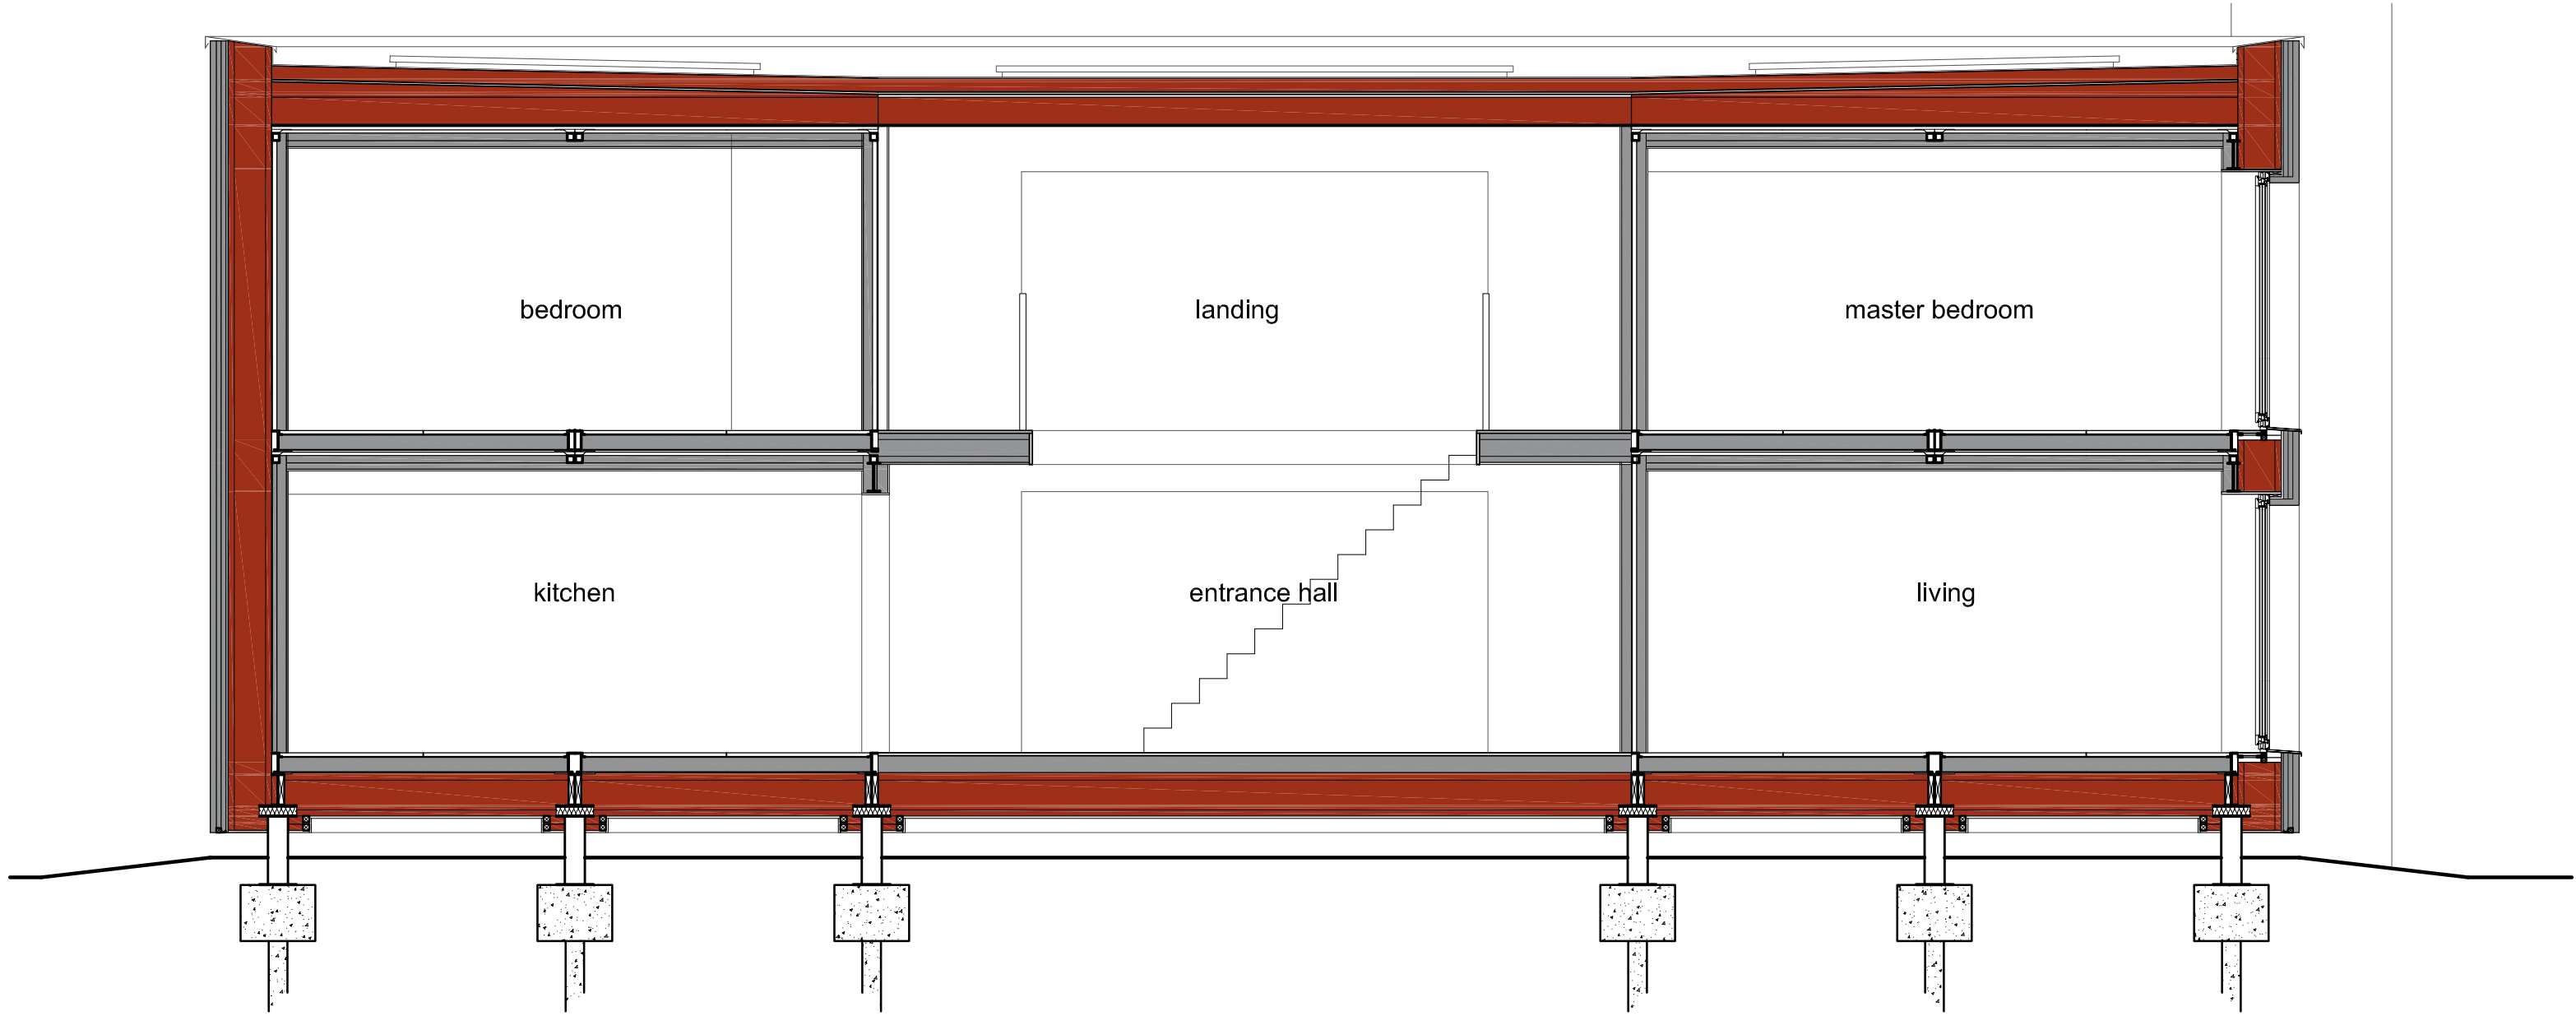



Section C-C

Scale: 1:50

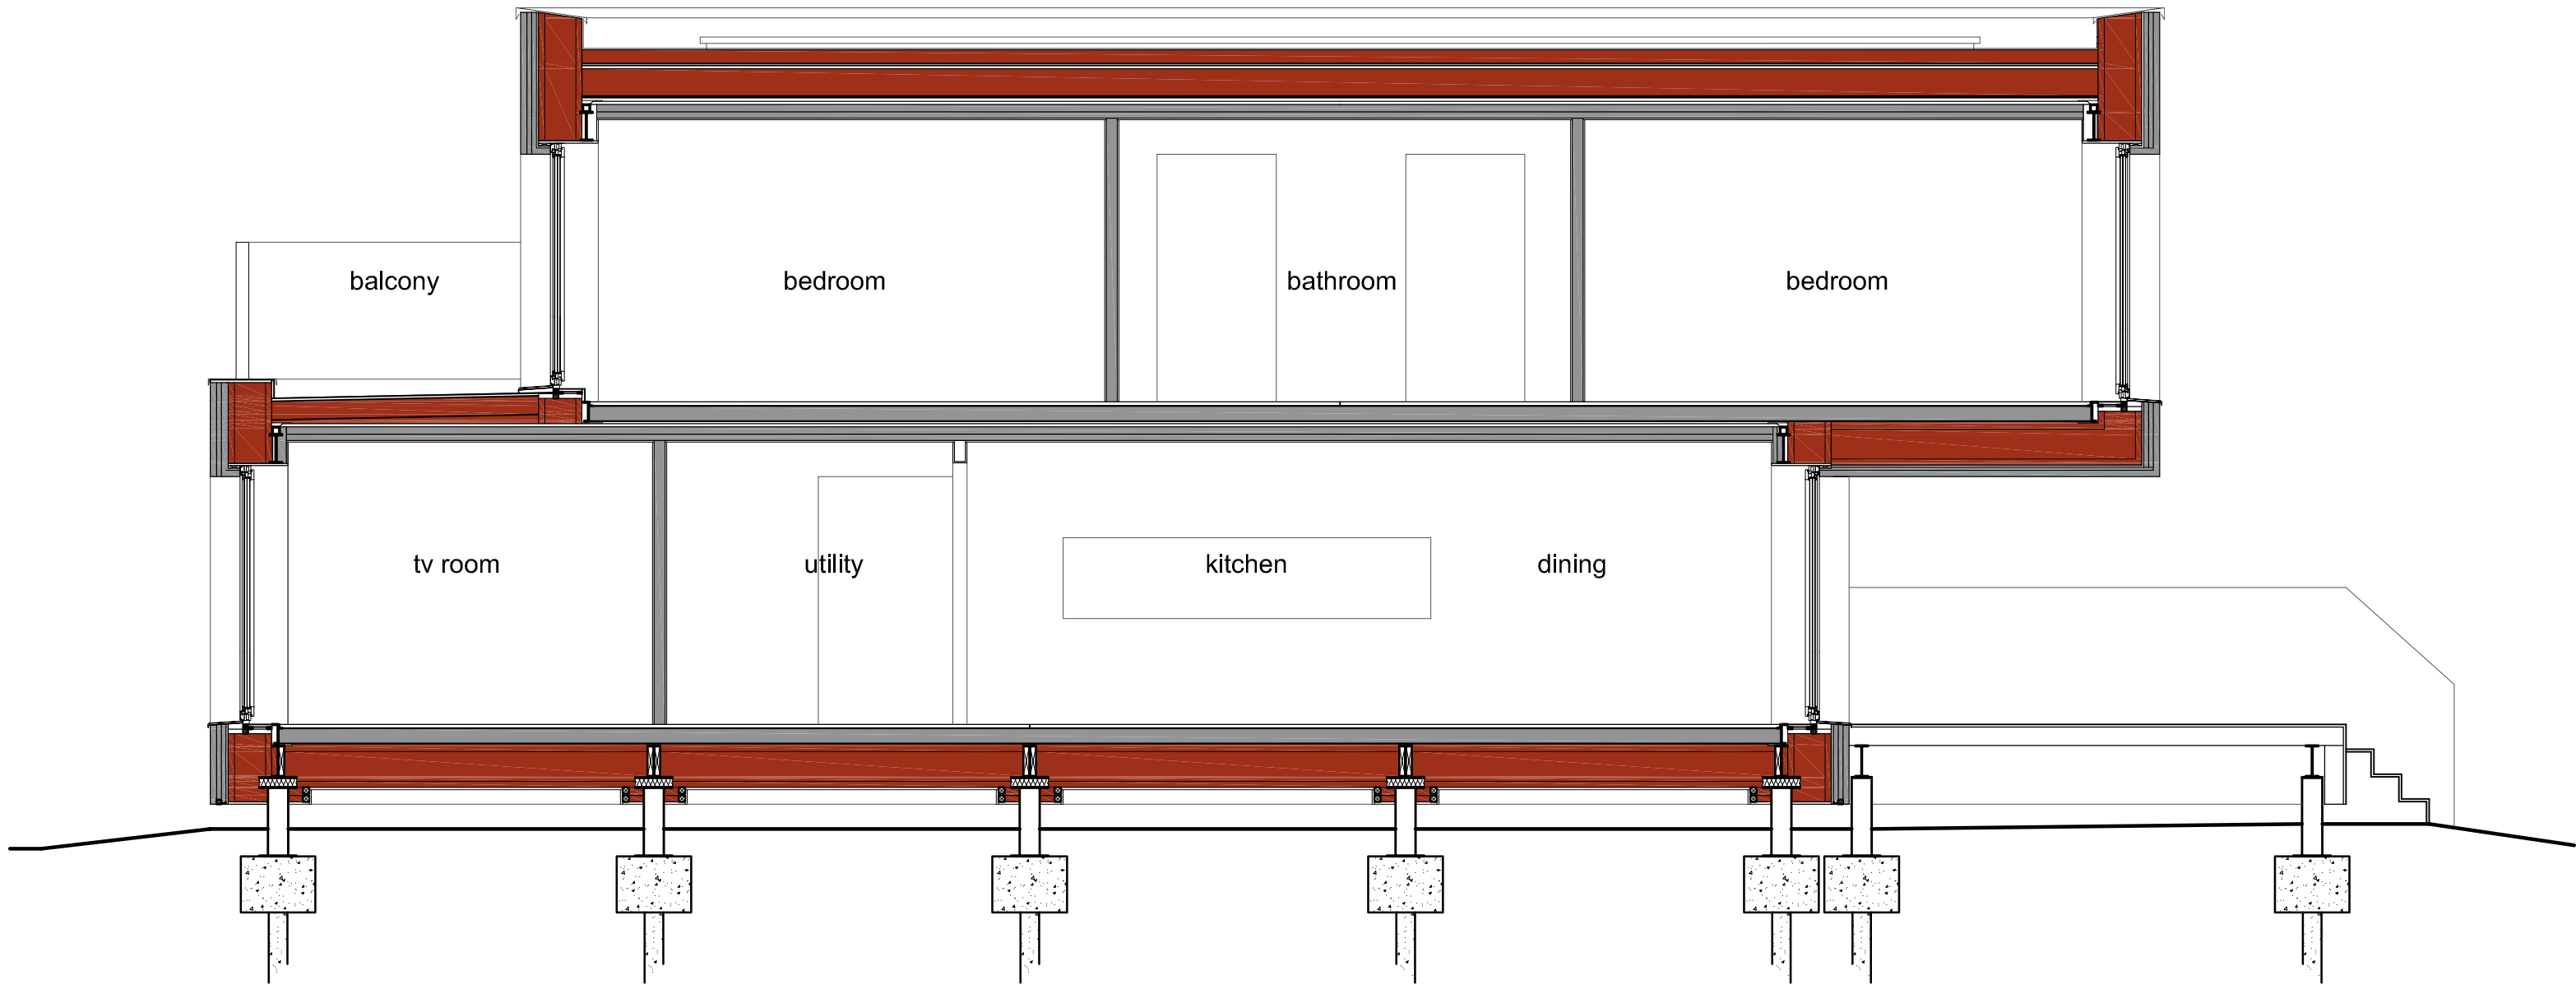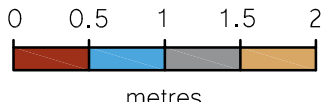



Section D-D

Scale: 1:50

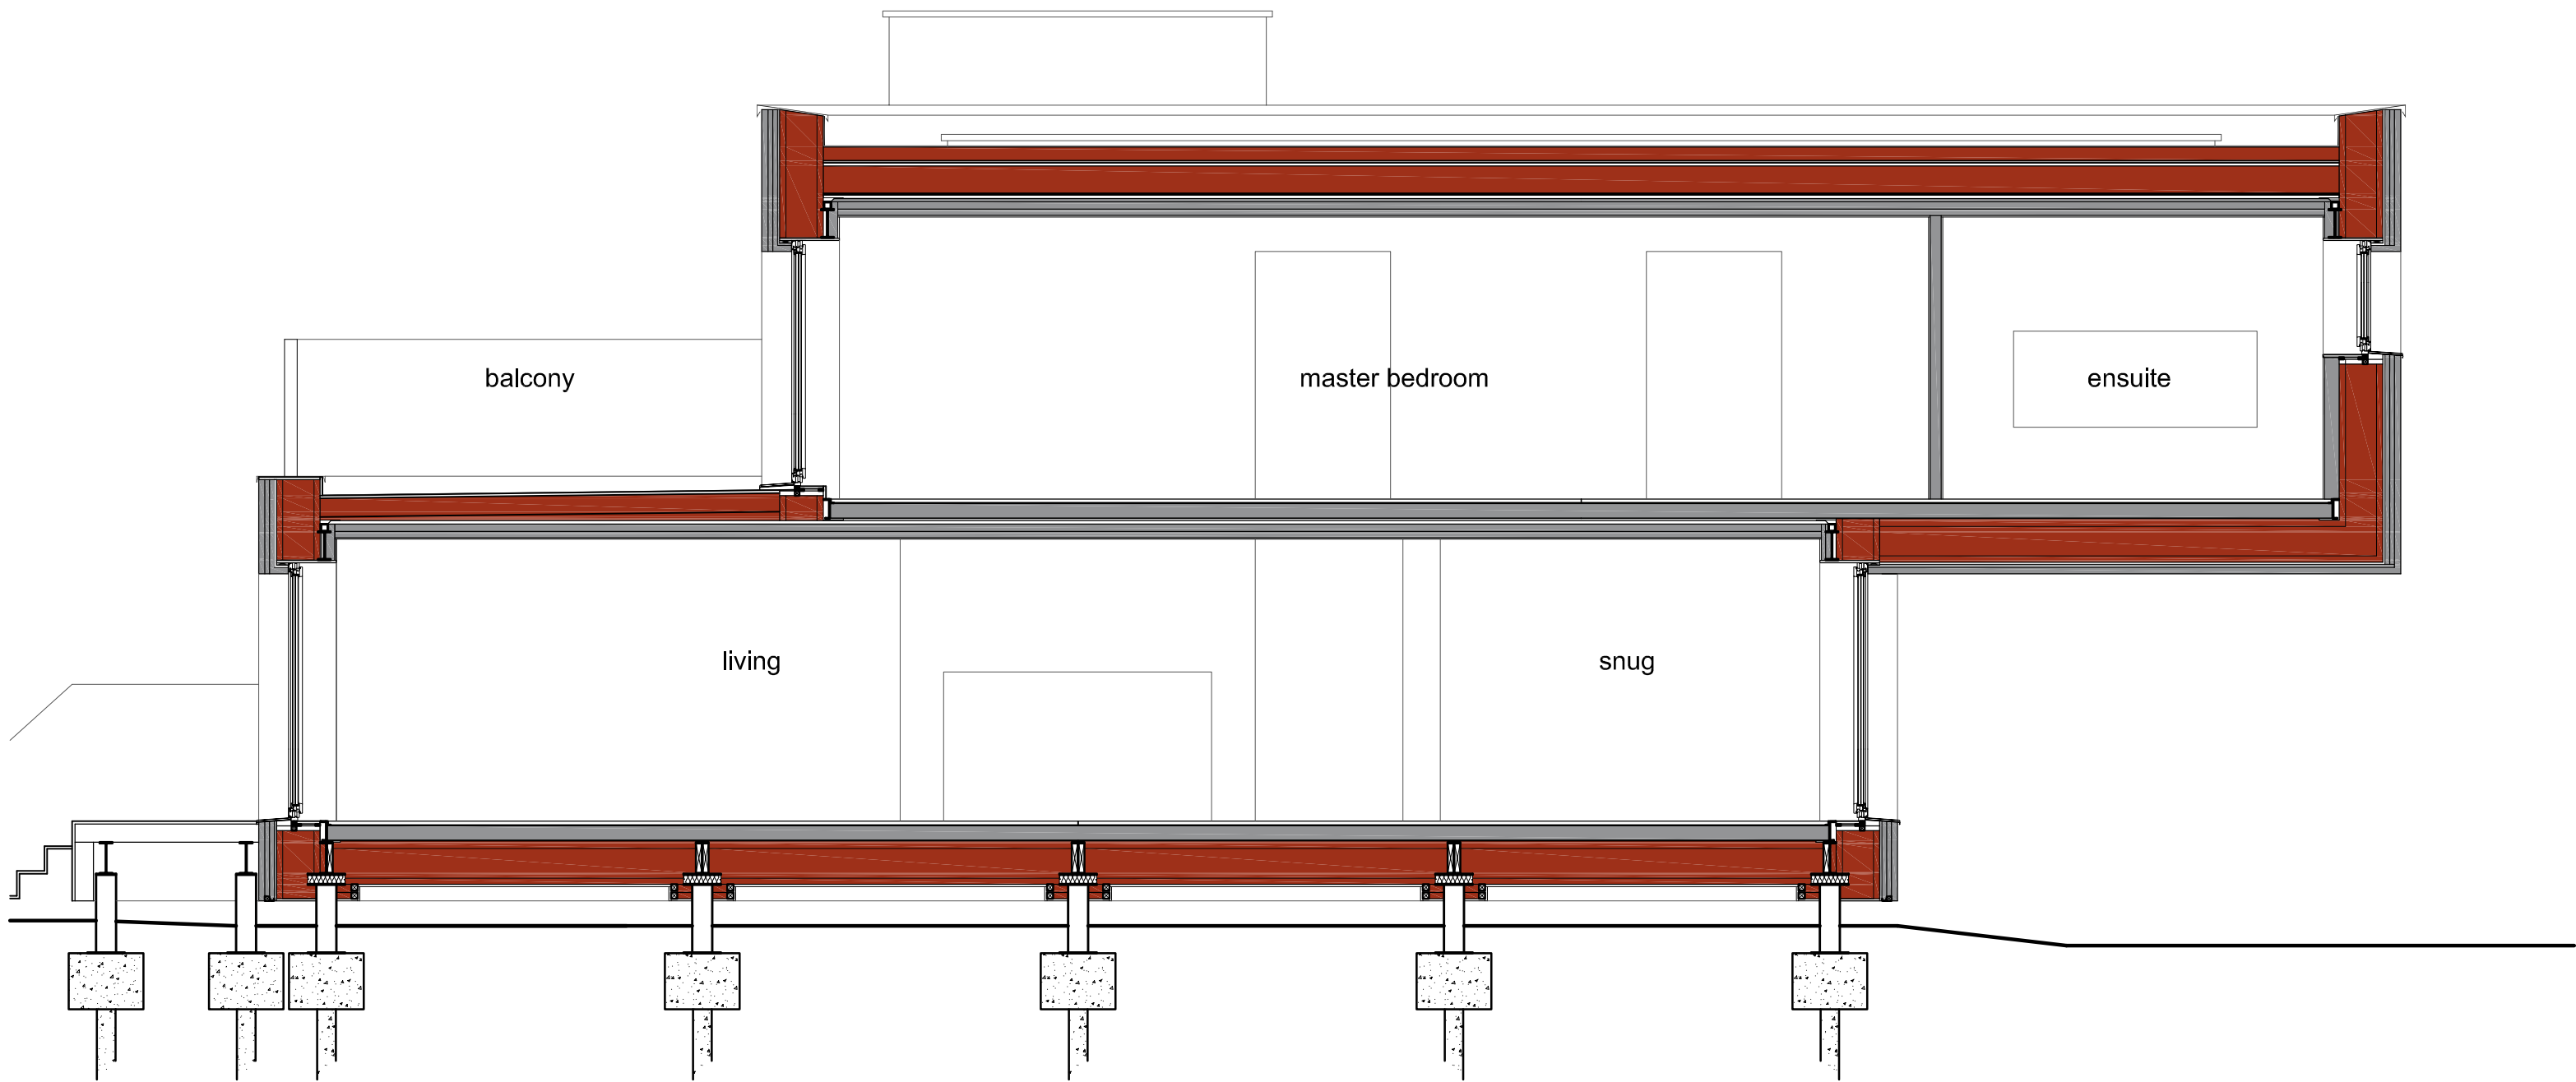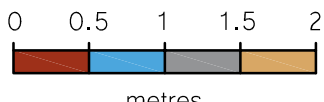


Section E-E

Scale: 1:50

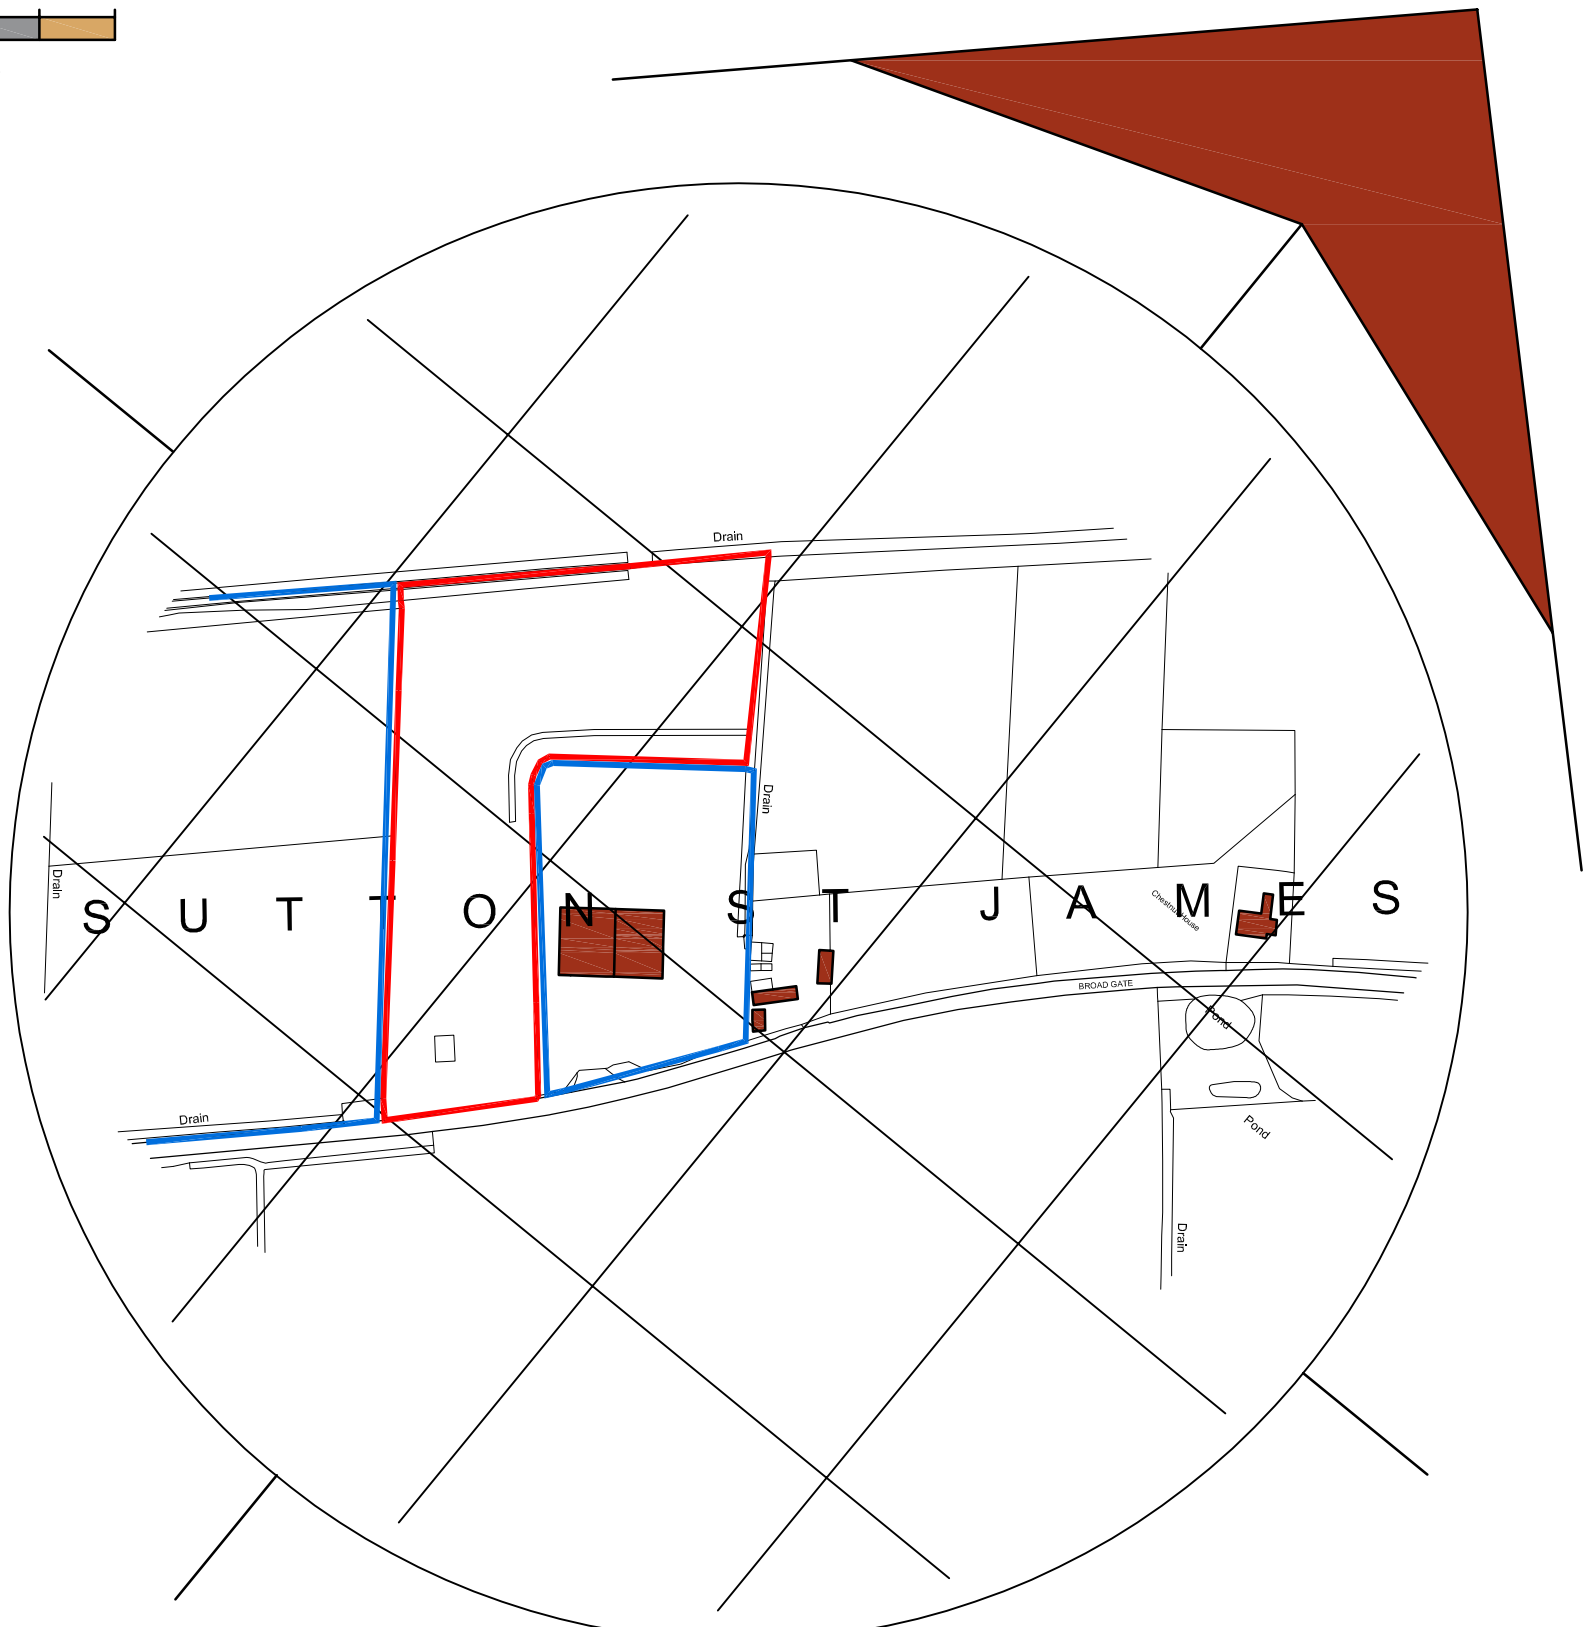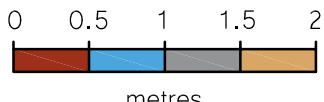


Location Plan

Scale: 1:2500

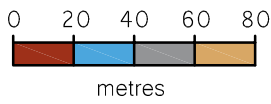

Status

FOR COMMENT

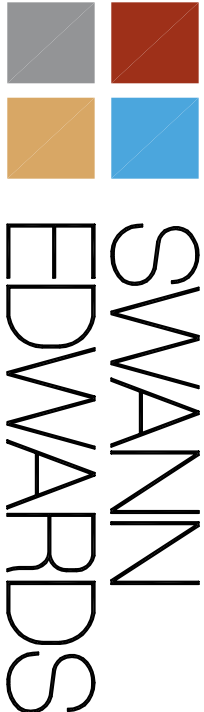

Swann Edwards Architecture Limited, Enderby House, Gull Road,
Quaylin, Walsby, Cambs, PE13 4EN
T 01945 450814 E info@swannedwards.co.uk W www.swannedwards.co.uk

Proposed Dwelling &
Change of Use
2017
Adjacent Ltt & Smt, Broadgate
Mr & Mrs Reed

Planning Drawing
SE-564
Sections & Location Plan

Drawn by
CR
Revision